




EXISTING STREET VIEW: With PD extensions and outbuildings
NORTH EAST - 1:200

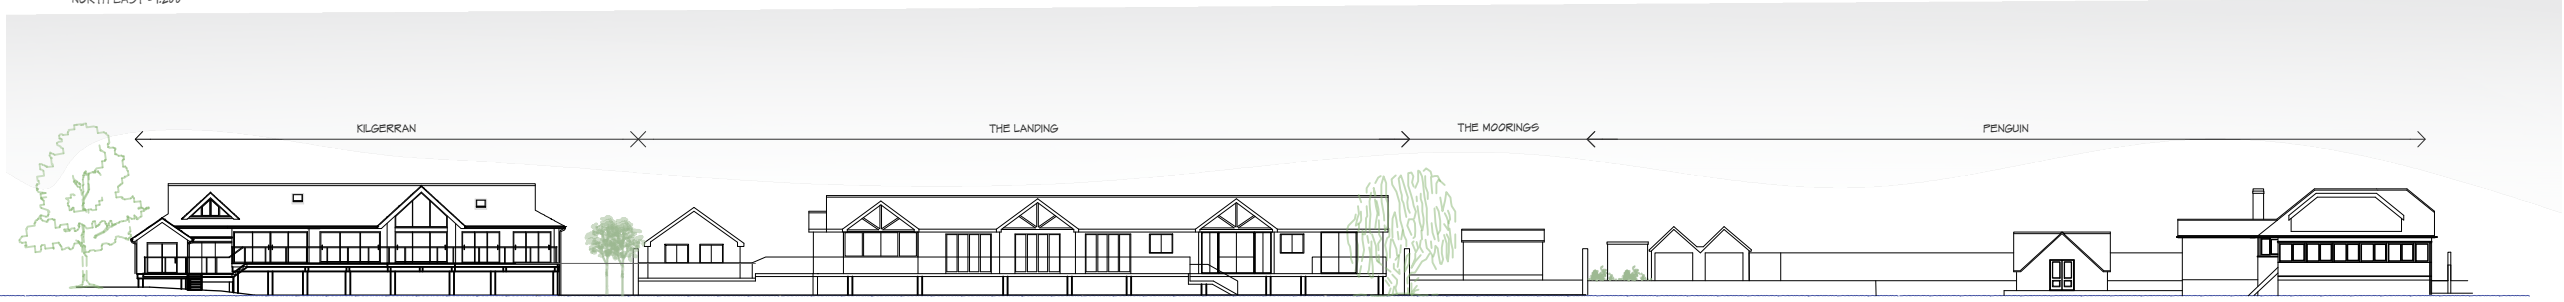

EXISTING RIVER VIEW: With PD extensions and outbuildings
NORTH EAST - 1:200

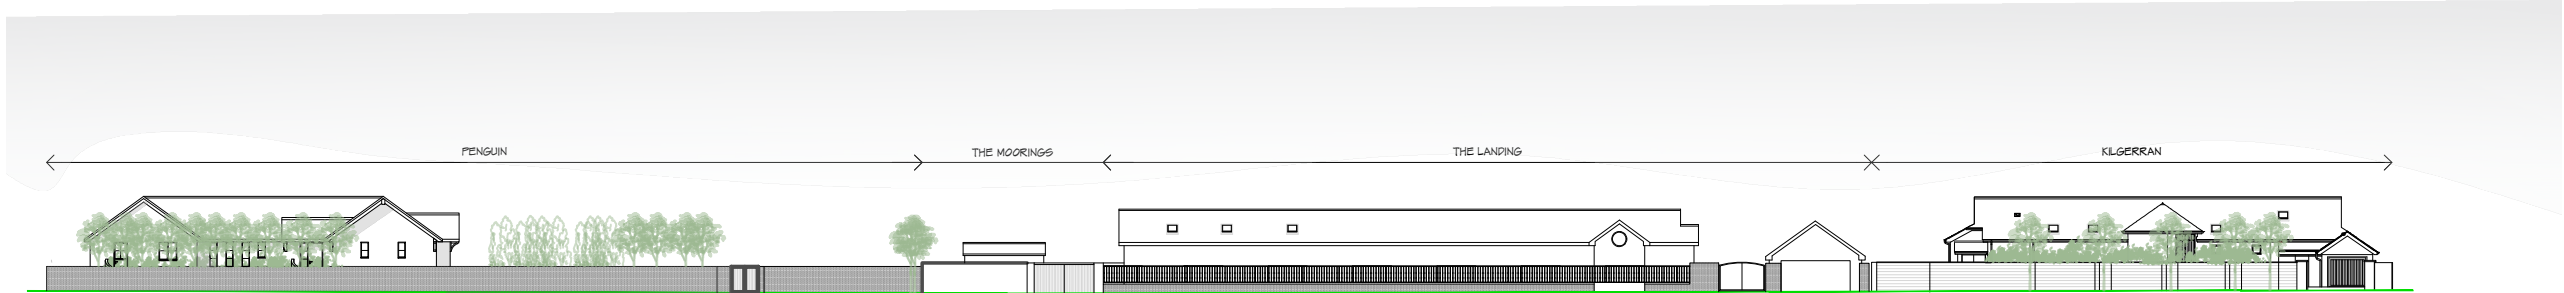

PROPOSED STREET VIEW
NORTH EAST - 1:200

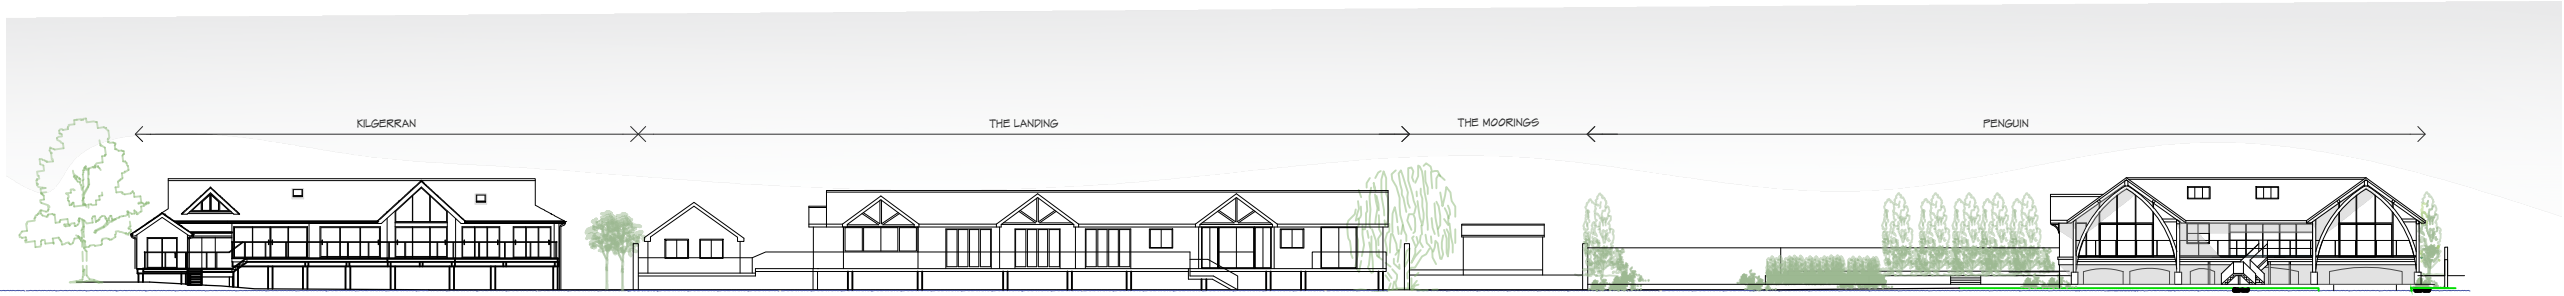

PROPOSED RIVER VIEW
SOUTH WEST - 1:200

1:500 scale Bar
This Drawing has been produced for printing onto A3 size paper,
if printing on another paper size, use the scale bar below:



1:500 on A3

REV	COMMENTS	DATE
-----	----------	------



SHAUN TANNER
ARCHITECTURE & PLANNING

www.stlarchitecture.co.uk studio@stlarchitecture.co.uk 0118 989 0808

CLIENT

Mr & Mrs Crisp

PROJECT

Wargrave Road, Henley-on-Thames - RG9 3JD

DRAWING

Proposed Street Elevations

STATUS

Planning

SCALE

1:500 @ A3

DRAWN

CD

CHECKED

NO

3993/240

REV

E

DATE

Oct 2025

THIS DRAWING MUST NOT BE SCALED UNLESS ISSUED FOR PLANNING PURPOSES. ALL DIMENSIONS ARE TO BE VERIFIED PRIOR TO SETTING OUT, COMMENCING WORK, OR PRODUCTION OF FABRICATION DRAWINGS. REPORT ANY DISCREPANCIES TO THE SUPERVISING OFFICER IMMEDIATELY. ©