
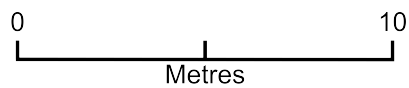


garden tiers

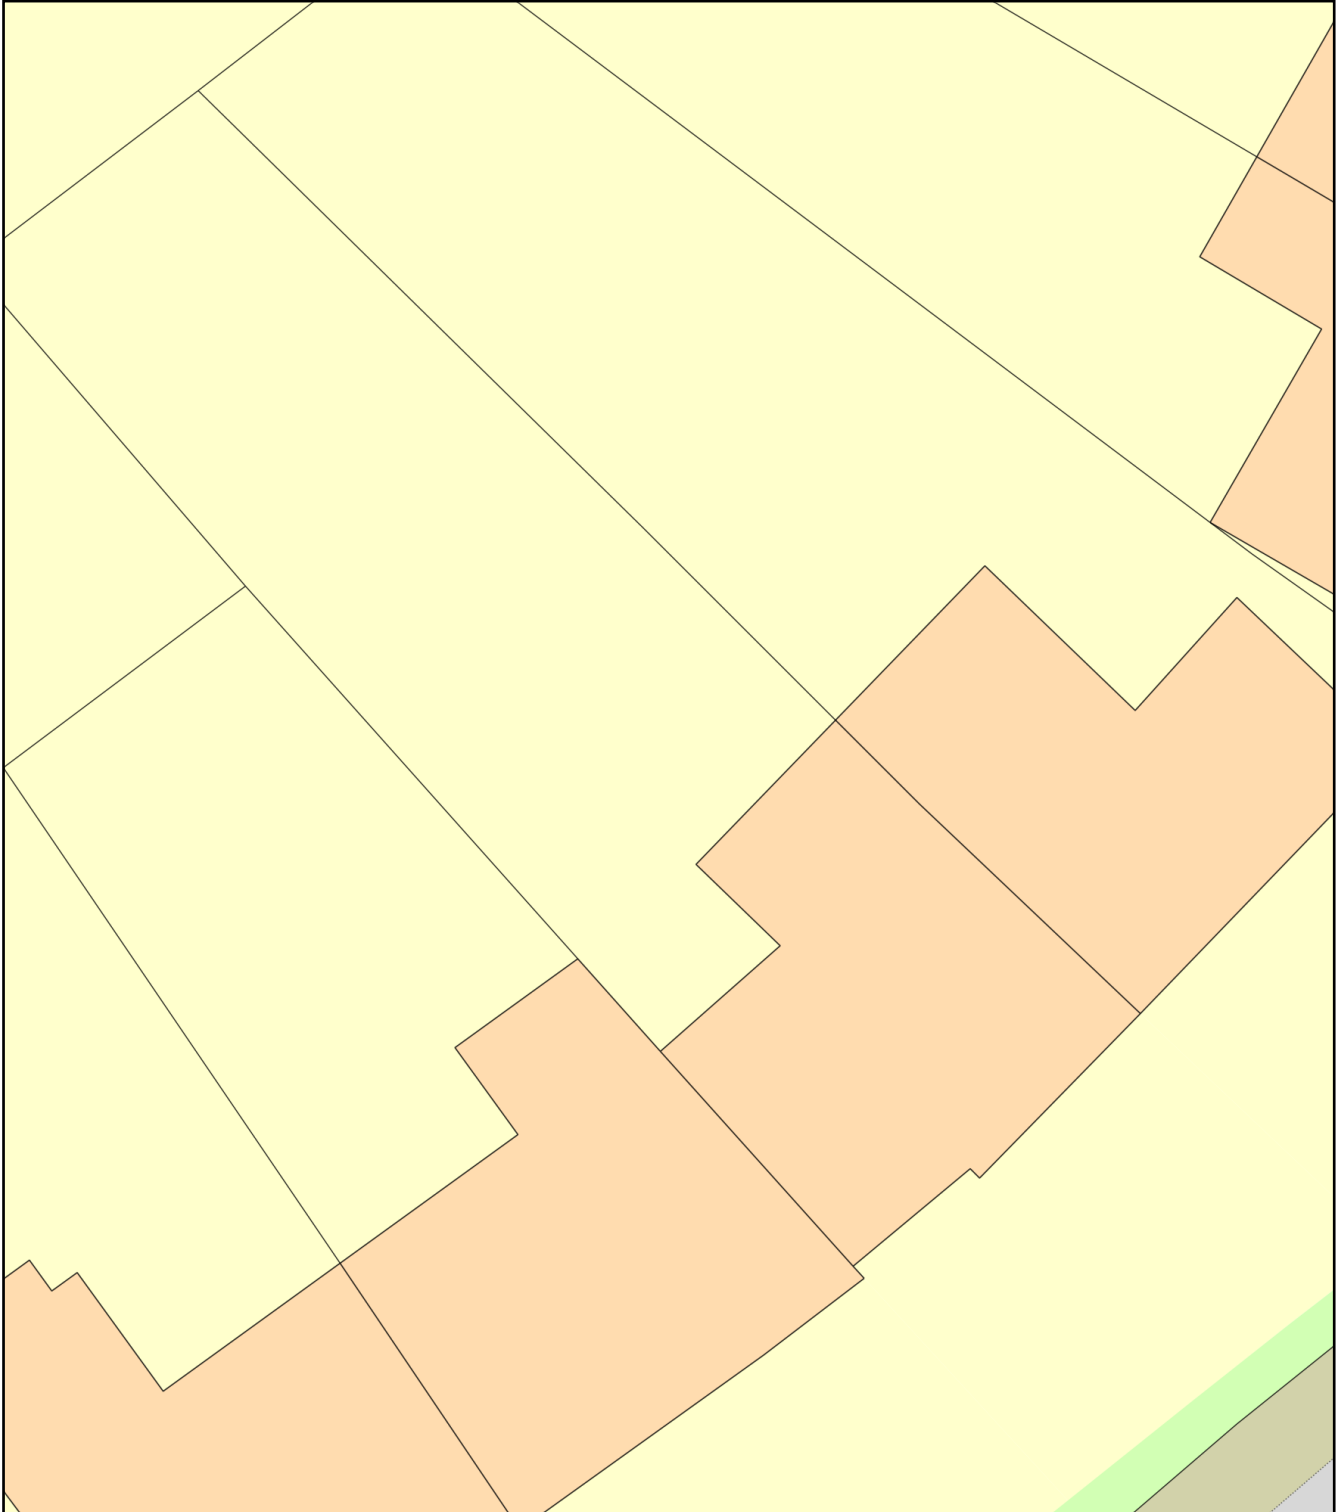

Plan Produced for: brogan criscuolo 57 arundel

Date Produced: 25 Mar 2026

Plan Reference Number: TQRQM26084190526722

Scale: 1:200 @ A4