
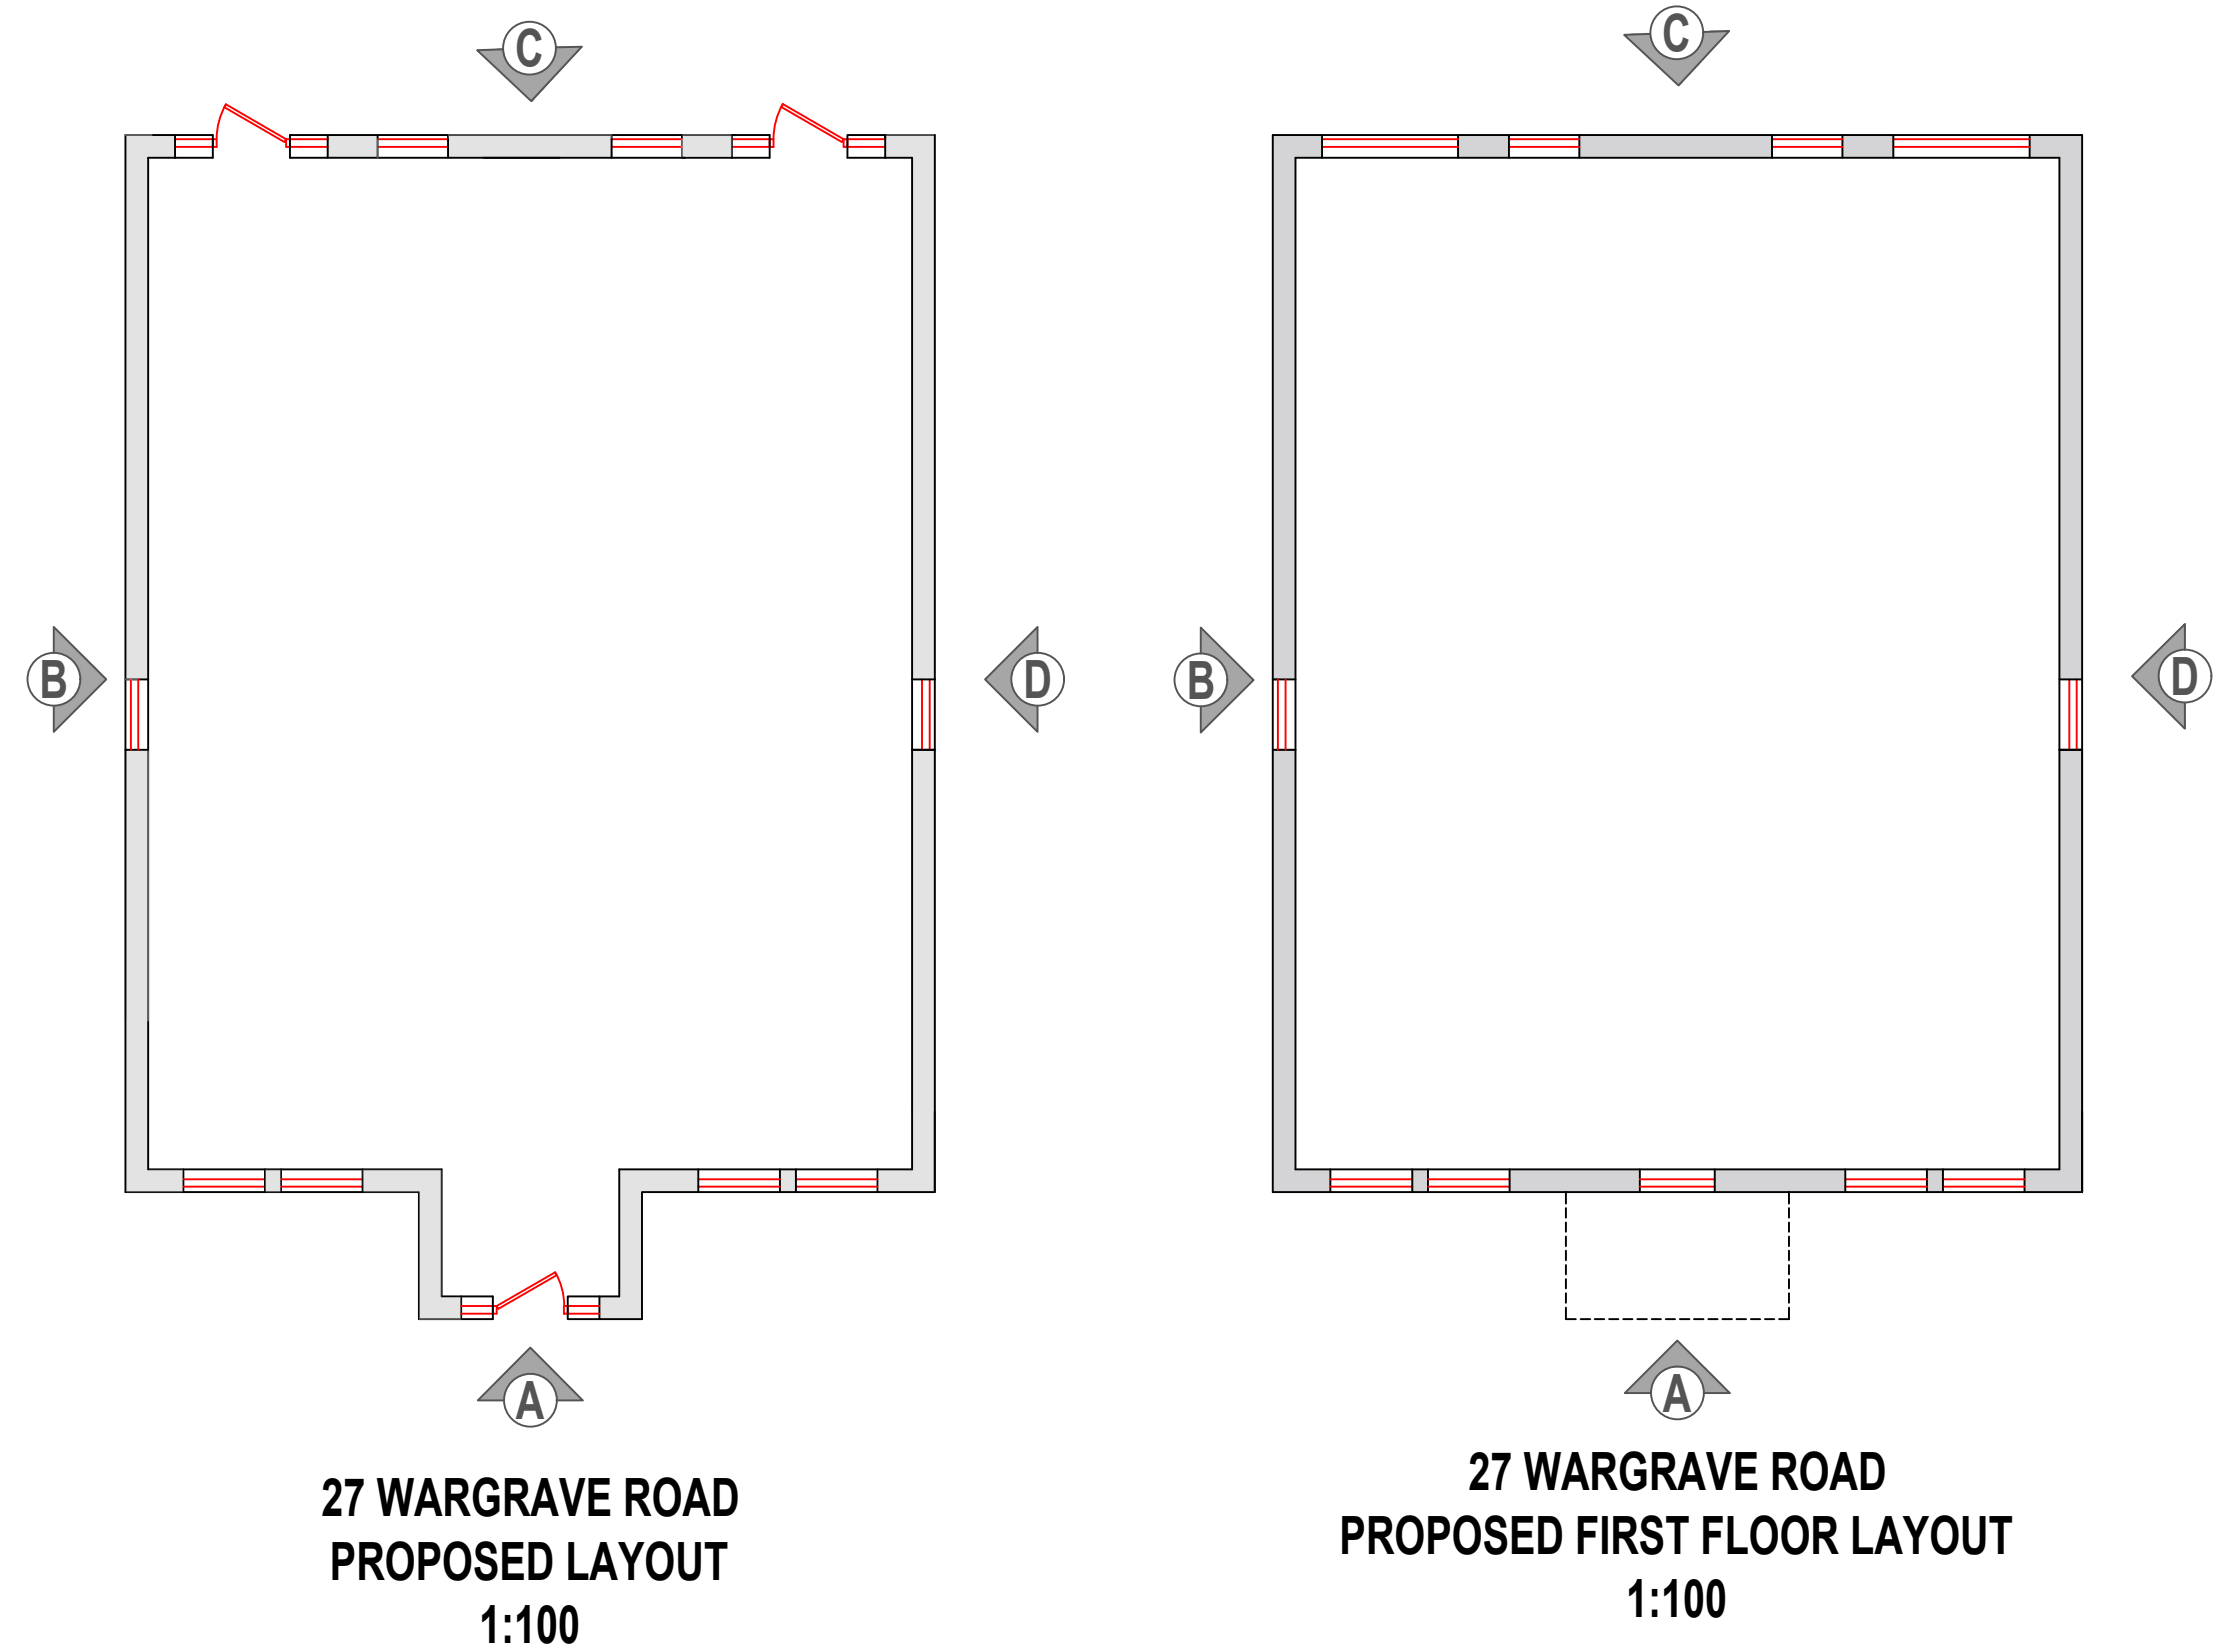


Rev.	Description.	Date.

Do not scale from this drawing. Dimensions to be verified on site by contractor prior to commencement of work.
This drawing is the copyright of the practice and may not be reproduced in part or in whole without the prior written consent of the practice.
©2024 Faithorn Farrell Timms LLP

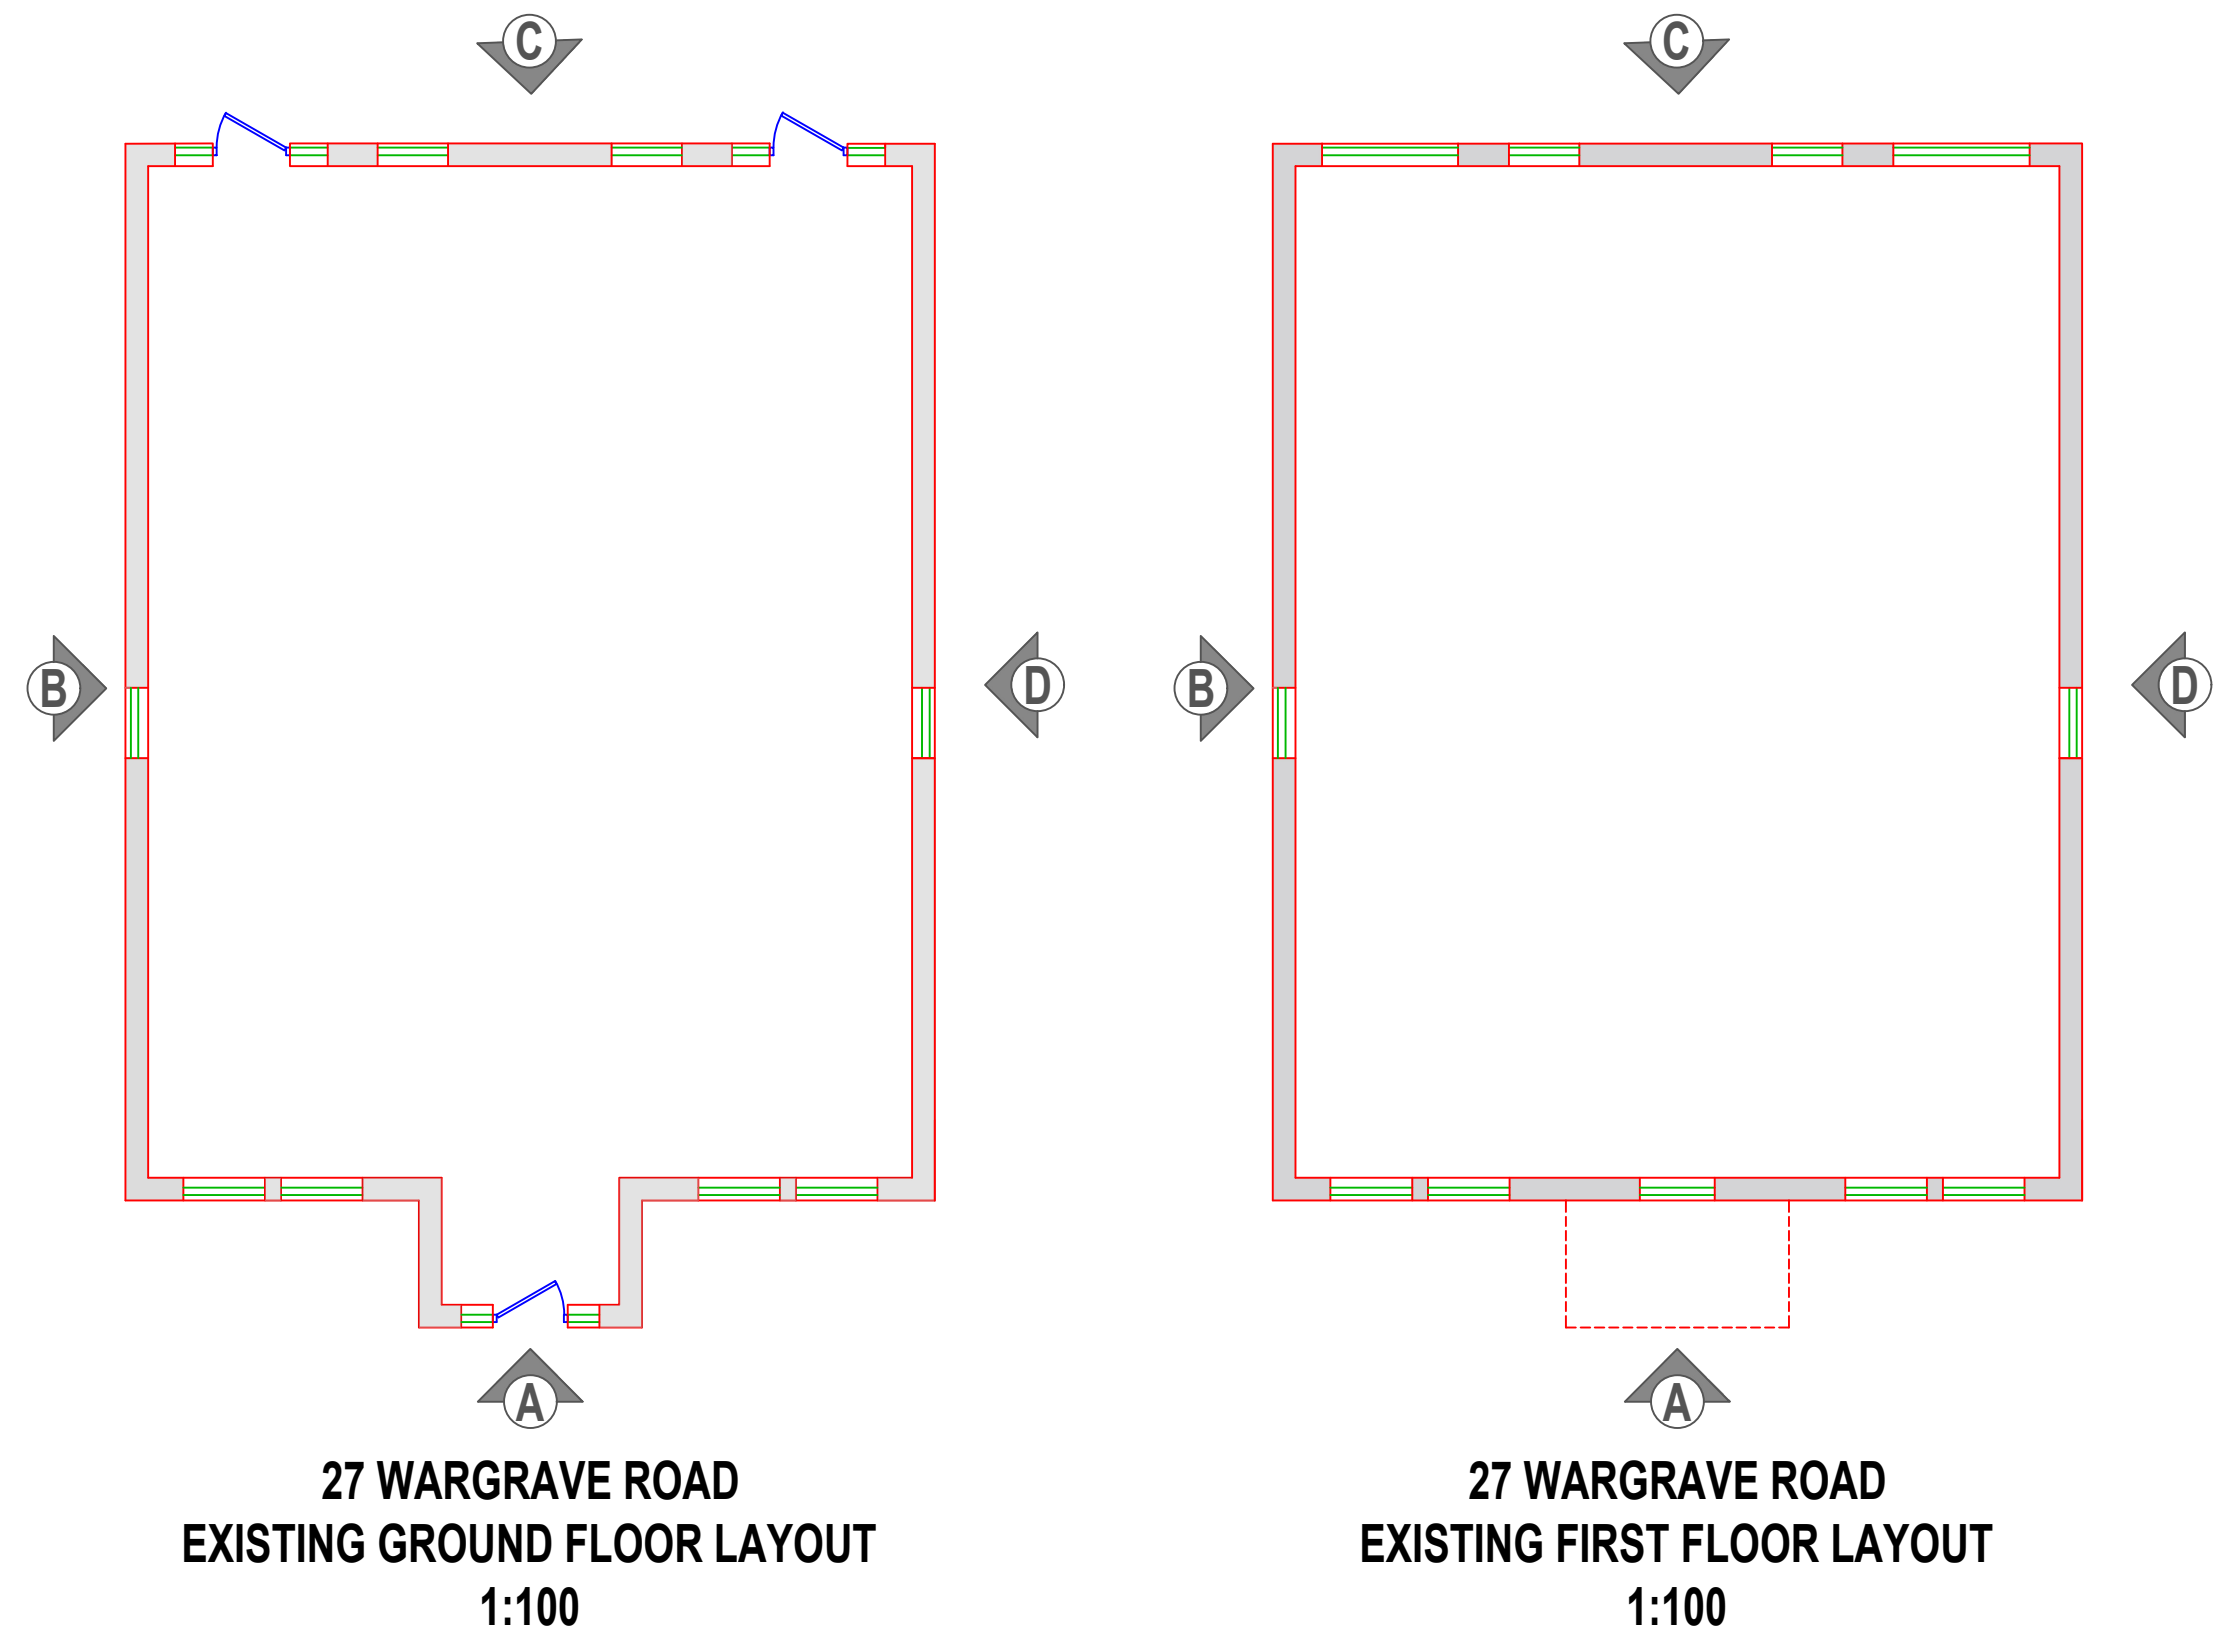

Faithorn Farrell Timms

Central Court
1 Knoll Rise
ORPINGTON
Kent BR6 0JA
T 01689 885080
F 01689 885081

Client
METROPOLITAN THAMES
VALLEY HOUSING

Project
27 WARGRAVE ROAD
READING
RG10 9PB

Drawing Title
EXISTING/ PROPOSED
GROUND AND FIRST
FLOOR LAYOUTS

Date
26/09/2024

Scale
1:100 @ A1

Drawn By
LB

Checked By
JR

Project No.
T1-7039

Drawing No.
5

Rev.
5