



Urban Tree Experts

BS5837 – Tree Surveys – Ecological Consulting

PRELIMINARY ECOLOGICAL APPRAISAL (DBW) AT 9 NORTHBURY AVENUE RUSCOMBE



**Prepared for:
Mr P Browne
9 Northbury Avenue
Ruscombe
RG10 9LH**

27 January 2025

Ref: SPH/NP/PEA-25/21.01



Urban Tree Experts

BS5837 – Tree Surveys – Ecological Consulting

Bramley House
Newnham Bridge
Tenbury Wells
Worcestershire
WR15 8NX
Tel: 0118 976 2902
Email: info@batsurveys-uk.com

CONTENTS

Executive Summary

1. Introduction

- 1.1 Instruction
- 1.2 Aims and Objectives
- 1.3 Proposed works
- 1.4 Surveyor Background and Experience

2. Legislation and Planning Policy

- 2.1 Legislative Background

3. Site Location and Description

- 3.1 Site Location
- 3.2 Site Description

4. Survey Methodology

- 4.1 Pre-Survey Data Search
- 4.2 Daylight Survey
- 4.3 Constraints

5. Survey Findings

- 5.1 External Inspection
- 5.2 Internal Inspection

6. Evaluation

7. Conclusions

- 7.1 Interpretation
- 7.2 Contingency plan

8. References

9. Queries

Appendix 1

Appendix 2

©2025 Urban Tree Experts

All rights in this report are reserved. No part of it may be reproduced, edited or transmitted, in any form or by any means, electronic, mechanical, photocopying, recording or otherwise, or stored in any retrieval system of any nature, without our written permission. Its content and format are for the exclusive use of Mr P Browne and his agents in dealing with this site. It may not be sold, lent, hired out or divulged to any third party not directly involved in this site without the written consent of Urban Tree Experts. It may be reproduced as part of a planning application.

This report is valid for 12 months from the site inspection. The lifespan of this report may be subject to change if the site conditions change due to unspecified works that affect the site.



Urban Tree Experts

BS5837 – Tree Surveys – Ecological Consulting

Executive Summary

Urban Tree Experts was commissioned by Mr P Browne to conduct a preliminary ecological appraisal (daytime bat walkover [DBW]), at 9 Northbury Avenue, Ruscombe, RG10 9LH. This is to support a forthcoming planning application to Wokingham Borough Council.

The site visit was carried out on Tuesday 21 January 2025 at 10.15am, during daylight hours. An internal and external inspection of the property took place to look for signs of bats.

The preliminary ecological appraisal consists of a desk top study prior to the survey to review existing information about the site and its surroundings and to inform the design of subsequent bat surveys, if required. The desk top study was conducted based upon a minimum 2km search radius and it revealed no statutory designated sites are located within, and two current European Protected Species Licences (EPSLs) for bats have been granted within 2km of the proposed development site. The immediate area surrounding the site has a low level of habitat suitable for roosting, commuting and foraging bats, due to the dense nature of the urban environment.

The DBW comprised a detailed search of the interior and exterior of the building for bats, signs of bats and features suitable for use by roosting bats. This includes droppings, scratch marks, rubbing and staining at exit holes, live or dead bats and other features such as missing tiles, this list is not exhaustive.

The buildings suitability to support roosting bats was assessed and no potential roost features were identified during the preliminary inspection. When combined, the lack of features along with the data from the desk top study, results in the property being characterised as having negligible potential¹ to support roosting bats.

In line with best practice guidelines², no further survey effort is required.

¹ Table 4.1 Guidelines for assessing the potential suitability of proposed development sites for bats. Bat Surveys for Professional Ecologists Good Practice Guidelines 4th Edition.

² Collins, J. (ed) (2023) Bat Surveys for Professional Ecologists Good Practice Guidelines (4th Edition).



Urban Tree Experts

BS5837 – Tree Surveys – Ecological Consulting

1. Introduction

1.1 Instruction

Urban Tree Experts was instructed by Mr P Browne to conduct a DBW of 9 Northbury Avenue, Ruscombe RG10 9LH to support a forthcoming planning application to Wokingham Borough Council.

1.2 Aims and Objectives

The DBW is designed to:

- Identify the presence/likely absence of bats within the building.
- Provide information on previous bat ecological surveys/reports.
- Provide information on the status of bats using the building currently or previously).
- To add confidence where no bats are found, or to categorise the nature of a roost where evidence of bats are found.
- To establish whether further surveys, mitigation or an EPSL is required.

The preliminary ecological appraisal (bats) and report writing were carried out in accordance with Bat Surveys for Professional Ecologists Good Practice Guidelines 4th edition.

1.3 Proposed Works

The survey was commissioned in connection with a forthcoming planning application to Wokingham Borough Council that will seek to construct a rear, single storey extension, see attached plans at Appendix 1.

1.4 Surveyor Background and Experience

The preliminary ecological appraisal for bats was completed by Nick Powell and the report was written by Simon Holmes MSc. CEnv.

Nick commenced surveying bats in 2022 and holds a Class 2 Bat License (CLS-11742) and has received training in bat ecology and surveying, bat detector use, acoustic monitoring/sonogram analysis, architectural terms for bat workers, bats and development, H & S awareness for bat workers, legislation for bat workers, British bats their ecology and conservation, surveying trees for bats, Bat ID and handling, bat biology.

Simon holds Class 3 (CL19) and 4 Bat (CL20) Licenses (Nos. 17637 and 17638) and a Science and Education license (SCI64844). He has 35 years' experience of carrying out bat surveys and bat conservation work.

2. Legislation and Planning Policy

2.1 Legislative Background

All species of British bat are protected under the Conservation of Habitats and Species Regulations 2017 and the Wildlife and Countryside Act 1981, as amended. Under this legislation it is an offence to kill or injure a bat or interfere with any roosting or resting site. A bat roost is interpreted as "*any structure or place used for shelter or protection*" whether or not bats are present at the time. A summary of the main legislation and planning considerations are included at Appendix 2.



Urban Tree Experts

BS5837 – Tree Surveys – Ecological Consulting

Seven species of bat are also Species of Principal Importance for nature conservation in England under Section 41 of the Natural Environment and Rural Communities Act 2006. This places a duty on all government departments to have regard for the conservation of these species and on the Secretary of State to further, or promote others to further, the conservation of these species.

3. Site Location and Description

3.1 Site Location

The building is located at Grid Reference SU79387651, see Figure 1 below. An overview of the immediate area is shown on Figure 2, courtesy of Bing Maps.

Figure 1. 9 Northbury Avenue, Ruscombe, highlighted.

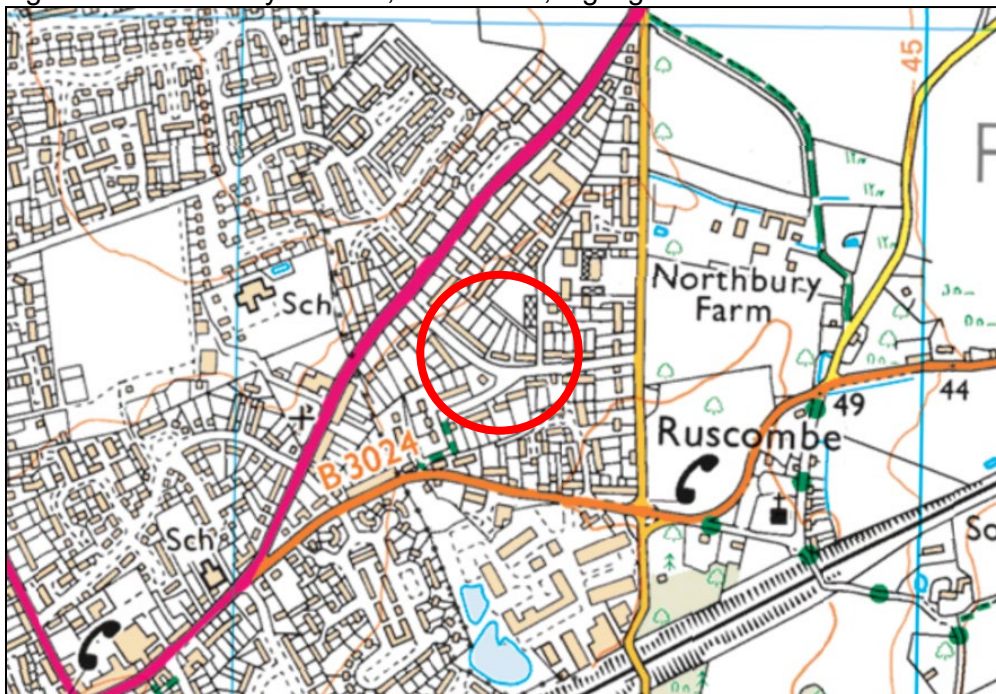


Figure 2. 9 Northbury Avenue, Ruscombe, overview of the immediate area.





Urban Tree Experts

BS5837 – Tree Surveys – Ecological Consulting

3.2 Site Description

The application site comprises a detached, brick-built bungalow. The remainder of the site comprises a paved driveway/parking area and front lawn plus a large rear garden which is mainly laid to lawn with patio area, deciduous hedges, shrubs and mature trees, see Figure 3 below. The site itself offers good foraging and commuting habitat for bats however, there is limited ecological connectivity to the wider landscape due to the built environment.

Figure 3. Rear garden. 9 Northbury Avenue, Ruscombe. 21.01.25





Urban Tree Experts

BS5837 – Tree Surveys – Ecological Consulting

4. Survey Methodology

4.1 Pre-Survey Data Search

The client has advised that, to their knowledge, no previous bat surveys have been undertaken on this property. Google Earth and MAGIC maps (magic.defra.gov.uk) websites were used prior to the survey to determine the suitability of the surrounding habitat to support roosting bats and to identify any statutory designated sites or EPSLs within 2km of the site. Due to the suburban area, scale of the proposed development, and the very local impact that may occur, no data was sought from the local records centre at this time.

The site is situated in the village of Ruscombe, east of Twyford and is adjacent to other residential properties and gardens of similar sizes and styles. To the north and east lie agricultural farmland consisting of improved grassland and arable fields and along with Ruscombe Woods and to the west a playing field, all of which are likely to provide good habitat for bats and are within travelling distance for bats. Further to the west lies the River Loddon, Old River, Loddon Reserve and Charvil Country Park, all of which are known to provide good roosting, foraging and commuting habitat for bats, although there are main roads and housing developments separating these sites from the proposed development. Further afield lie areas of farmland, pockets of woodland recreational grounds and the River Thames, all which contain good habitat for bats, although only the areas to the east are connected to the site via ecological corridors

No statutory designated site lie within 2km of the proposed development site. A search of the Magic interactive website revealed two current EPSLs for bats have been granted within 2km of the site, the details of which are provided in Table 1 below.

Table 1. Current EPSLs for bats within 2km of the site

EPSL reference	Licence end date	Species on licence
2019-43241-EPS-MIT	04/2025	Common pipistrelle, soprano pipistrelle and brown long-eared
2020-49294-EPS-MIT	08/2025	Common and soprano pipistrelle

4.2 Daylight Survey

The DBW of the property at 9 Northbury Avenue, Ruscombe, RG10 9LH was carried out by Nick Powell on Tuesday 21 January 2025 at 10.15am. The weather conditions for the survey were bright with a temperature of 3 degrees. Equipment used included a high-powered torch, a digital camera on a telescopic pole, endoscope and a ladder.

During the DBW, an internal and external inspection of the property was carried out to identify any signs of occupation by bats and features that could offer potential roosting sites following standard survey guidelines. Features investigated included:

- Construction of the building – soffits, loft space, tiles/slates, lead flashings etc.
- Building condition – structure of roof and walls.
- Internal conditions – microclimate stability, draughts etc.
- Access points – potential entry and exit points for bats.
- Roosting points – cracks and crevices, between underlay and roofing tiles/slates.



Urban Tree Experts

BS5837 – Tree Surveys – Ecological Consulting

Field signs that would indicate the presence of bats were searched for. These included:

- Bat droppings on the floor and walls of the building.
- Feeding remains (particularly butterfly and moth wings).
- Evidence of urine and/or oily staining around possible roost entrances.
- Presence of areas cleared of cobwebs.
- Where a breathable roofing membrane has been fitted staining on the membrane may suggest use by bats.
- Odour can sometimes suggest the present of bats.
- Squeaking and chattering can reveal bats roosting between the tiles and roofing underlay.

Buildings or structures that were not to be affected by the current proposals or with no bat roosting potential were not inspected. This includes the wooden summer house/wooden shed in the rear garden as it will not be affected by the proposed works.

4.3 Constraints

Full access to the site during the visit was made possible by the client. Due to the lack of boarding and thick insulation a thorough inspection of the main loft above the property was not possible but given the good condition of the roof externally this was not thought to be a significant constraint to the survey. There is also no access to the loft space above the subservient extension but again, given the good condition of the roof externally and the fact that this section of the building will not be affected by the proposed works, again this was not thought to be a significant constraint to the survey.


5. Survey Findings

5.1 External Inspection

The external features of the property were examined for signs described in section 4.2. Windowsills, exposed features around the windows, fascias and walls were inspected for any evidence of bat droppings or staining.

The property is a detached, brick-built bungalow with side subservient extension, all of which is in a good condition externally. The cross pitched roof is covered in interlocked tiles, none of which are missing or broken, see Figure 4 on page 9. The ridge tiles and valleys are all tightly fitted with no gaps in which roosting bats could exploit (see Figure 5 on page 9) and the verges are all fully sealed with no cracks in which crevice dwelling bats could utilise for roosting, see Figure 6 on page 10. The lead flashing around the chimney stack is flush with no gaps, as is that affixing the subservient extension to the property, see Figure 7 on page 10. The uPVC soffits/fascias/windows and doors are all tightly fitted to the walls with no gaps in which roosting bats could exploit, see Figure 8 on page 11.

No bats or evidence of bats was recorded during the external inspection of the property and externally there were no visible roosting opportunities for bats or access into the building for roosting bats.

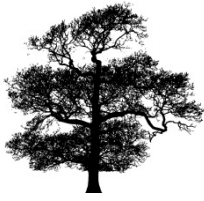

Urban Tree Experts

BS5837 – Tree Surveys – Ecological Consulting

Figure 4. Example of roof tiles. 9 Northbury Avenue, Ruscombe. 21.01.25



Figure 5. Example of ridge tiles. 9 Northbury Avenue, Ruscombe. 21.01.25





Urban Tree Experts

BS5837 – Tree Surveys – Ecological Consulting

Figure 6. Example of verges. 9 Northbury Avenue, Ruscombe. 21.01.25



Figure 7. Example sealed lead flashing. 9 Northbury Avenue, Ruscombe. 21.01.25





Figure 8. Example sealed uPVC soffits and fascias. 9 Northbury Avenue, Ruscombe.
21.01.25



5.2 Internal Inspection

An internal inspection of the property was undertaken and was examined for any signs of bats (as described in section 4.2).

The main loft is above the original bungalow and was accessed through a hatch via a ladder and is in a good condition internally. The loft is lit, not boarded and deeply insulated, see Figure 9 on page 12. The roof tiles are lined with bitumen felt, some of which appeared to be torn, see Figure 10 on page 12.

The second loft is located above the former garage space in the main body of the property and was accessed through a hatch via a ladder and is in a good condition internally. The loft is lit, partially boarded and insulated, see Figure 11 on page 13. The roof tiles are lined with a membrane, and all of which could be seen was in a good condition with no rips or tears, see Figure 12 on page 13.

No bats or evidence of bats was recorded during the internal inspection of the property and internally there appeared to be no roosting opportunities for bats within the building.



Urban Tree Experts

BS5837 – Tree Surveys – Ecological Consulting

Figure 9. Main loft space. 9 Northbury Avenue, Ruscombe. 21.01.25



Figure 10. Example bitumen lining in main loft. 9 Northbury Avenue, Ruscombe. 21.01.25





Urban Tree Experts

BS5837 – Tree Surveys – Ecological Consulting

Figure 11. Second loft space. 9 Northbury Avenue, Ruscombe. 21.01.25



Figure 12. Membrane lining in second loft space. 9 Northbury Avenue, Ruscombe. 21.01.25





6. Evaluation

The bat roost potential of the features within the site have been assessed with reference to the following criteria and include seasonal variation where increased or decreased probability may arise. Where features are present, they are **highlighted in bold**.

The likelihood of bat roosts being present will be higher where structures:

- are of a pre-20th Century construction;
- are in a lowland rural setting;
- **have woodland, mature trees, species-rich grassland and/or water nearby;**
- have large dimension roof timbers with cracks, joints and holes;
- have numerous crevices in stonework and structures;
- have an uneven roof covering with gaps, though not too draughty;
- have hanging tiles or roof cladding, especially on south-facing walls;
- **have a roof warmed by the sun;**
- are disused or little used; largely undisturbed;
- provide appropriate hibernation conditions, such as abandoned mines, tunnels, kilns, or fortifications; or
- **Recent and historical records of bat roosts in the general area.**

The likelihood of bat roosts being present will be lower where structures:

- **are in an urban setting with little green space;**
- are subject to heavy disturbance (constant movement due to draughts and noise, also unstable microclimate);
- **have a small, cluttered roof void (particularly for brown long-eared);**
- **are of a modern construction with few gaps or crevices that bats can fly or crawl through (though pipistrelle bats may still be present);**
- are comprised of prefabricated steel or sheet materials; (some sections);
- are active industrial premises.

Please note that the above list provides generic screening criteria only and there are exceptions to consider.

7. Conclusions

7.1 Interpretation

The combined evidence from the desktop study and the internal and external inspection of the property provides a high level of confidence in support of the opinions set out in this report. There are no visible features externally on the building which could be utilised by roosting bats or in which bats could access the building to roost and internally there are no potential roosting opportunities for bats.

Informed by the results of the survey and the factors highlighted in Section 6, it is concluded that there is negligible potential for roosting bats within the property. Based on recommendations in the Bat Workers Manual and the Bat Surveys Good Practice Guidelines, no further survey effort is required.



Urban Tree Experts

BS5837 – Tree Surveys – Ecological Consulting

7.2 Contingency Plan

In the unlikely event that bats are found during the proposed works, all work must stop, and advice sought from Urban Tree Experts or another licensed bat ecologist.

If, for whatever reason, there is a time delay of greater than 12 months between this survey and the commencement of work, then the survey should be repeated as the condition of the building may change and bats may start roosting at the site.

8. References

Collins, J (ed.) (2023). Bat Surveys for Professional Ecologists: Good Practice Guidelines (4th Edition). The Bat Conservation Trust, London.

HM Government (2017) Conservation of Habitats and Species Regulations as (amended).

HM Government (1981) The Wildlife and Countryside Act (as amended).

HM Government (2006) Natural Environment and Rural Communities Act.

Mitchell-Jones, A.J. & McLeish, A.P. (2004). Bat Workers' Manual (3rd Edition). Joint Nature Conservation Committee.

9. Queries

Any queries regarding this report should be addressed, in the first instance, to Urban Tree Experts:

Telephone: 01189 762902
Email: info@batsurveys-uk.com

Urban Tree Experts
Bramley House
Newnham Bridge
Tenbury Wells
WR15 8NX



Simon Holmes MSc. CEnv.
Consultant, Urban Tree Experts
Natural England Licence CLS-CLS-17637, CLS-CLS-17638




Urban Tree Experts

BS5837 – Tree Surveys – Ecological Consulting


APPENDIX 1

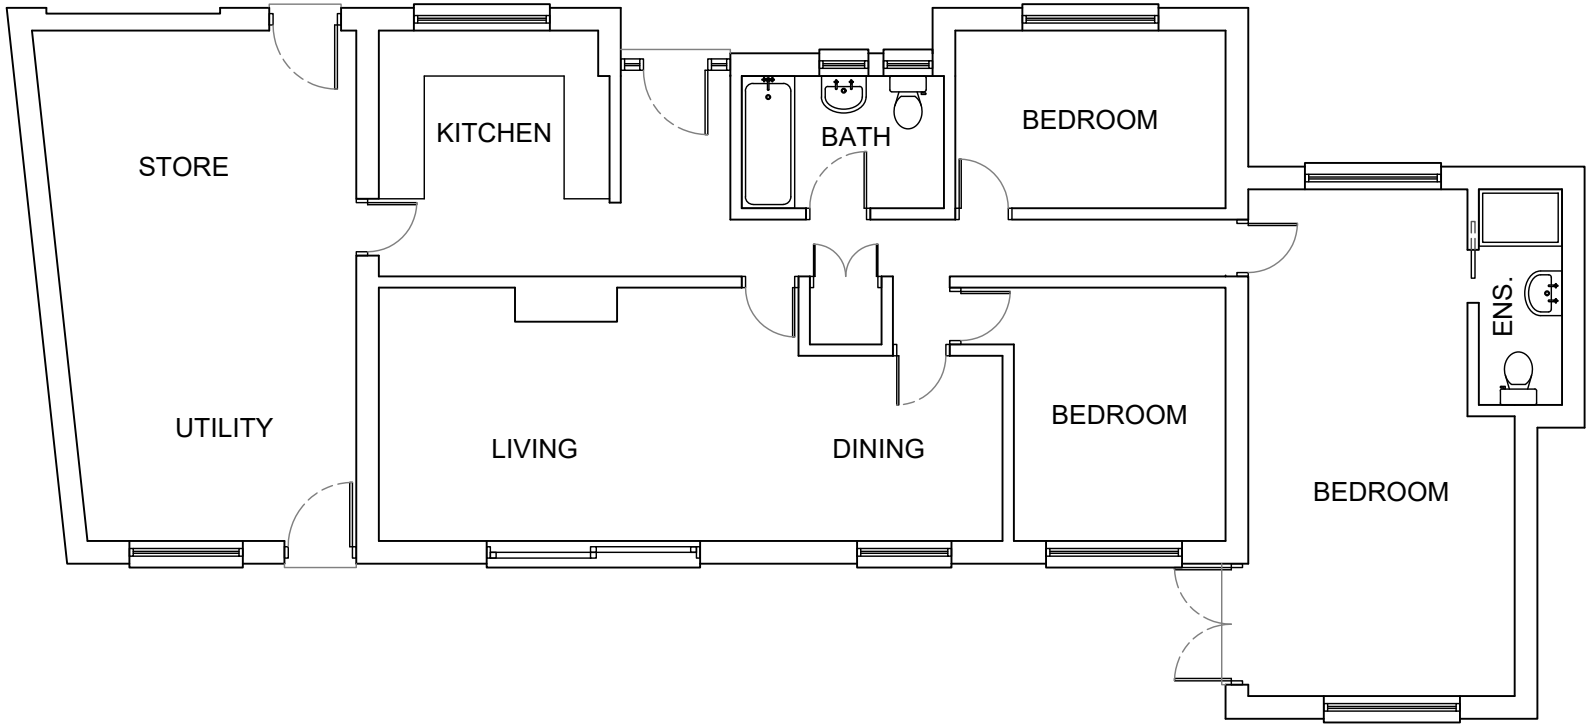

A	M Harrison	19.12.2024	First Issue		APPROVED	DATE
ISSUE	BY	DATE	DESCRIPTION		APPROVED	DATE
Scale	1:100	Dimensions mm	Tolerance	Mass	Projection 3rd Angle	
Drawing Owner		Title				
 T : 01189 770404		9 Northbury Avenue, Ruscombe, Wokingham, Berkshire RG10 9LH, Existing Floor Plan				
Drawn by				Drawing Number		Sheet
				24/NAR/01		1/1
				Issue		A

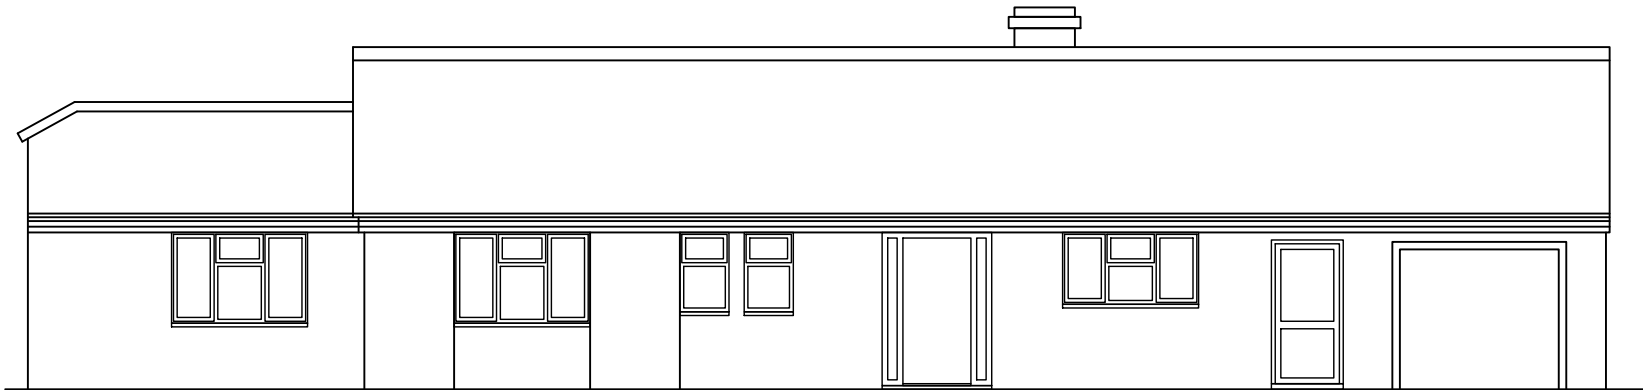



SOUTH WEST ELEVATION

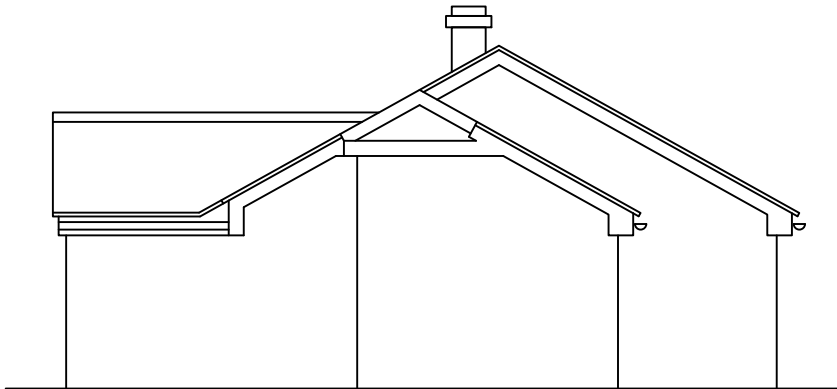


NORTH WEST ELEVATION

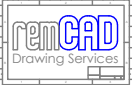

A	M Harrison	19.12.2024	First Issue		APPROVED	DATE
ISSUE	BY	DATE	DESCRIPTION		APPROVED	DATE
Scale	1:100	Dimensions	mm	Tolerance	Mass	Projection 3rd Angle
Drawing Owner			Title			
 T : 01189 770404			9 Northbury Avenue, Ruscombe, Wokingham, Berkshire RG10 9LH, Existing South West & North West Elevations			
Drawn by			Drawing Number		Sheet	Issue
			24/NAR/02		1/1	A

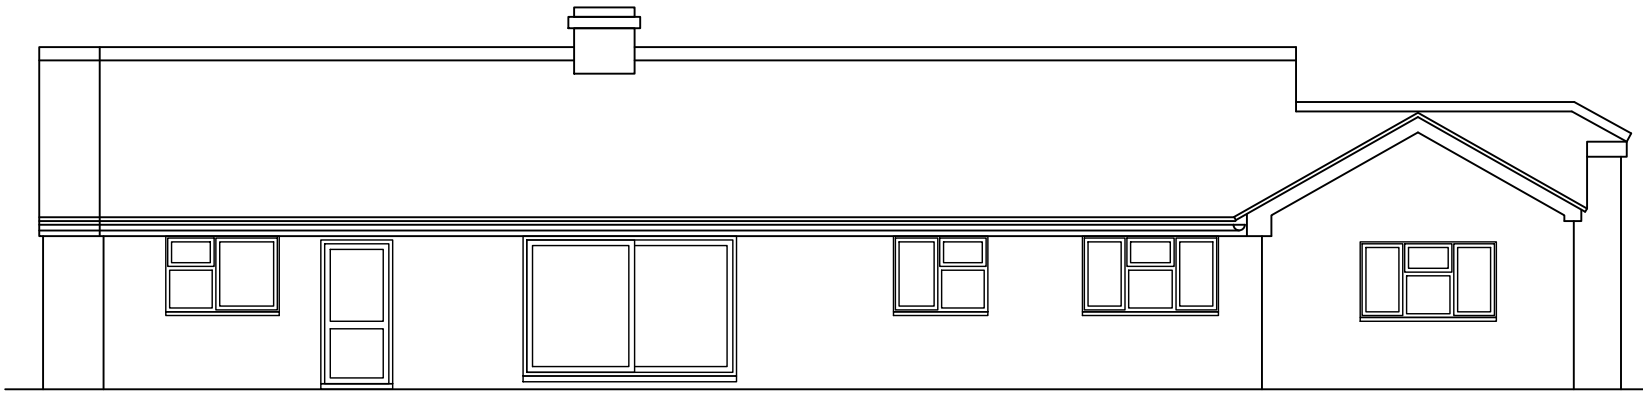


NORTH EAST ELEVATION

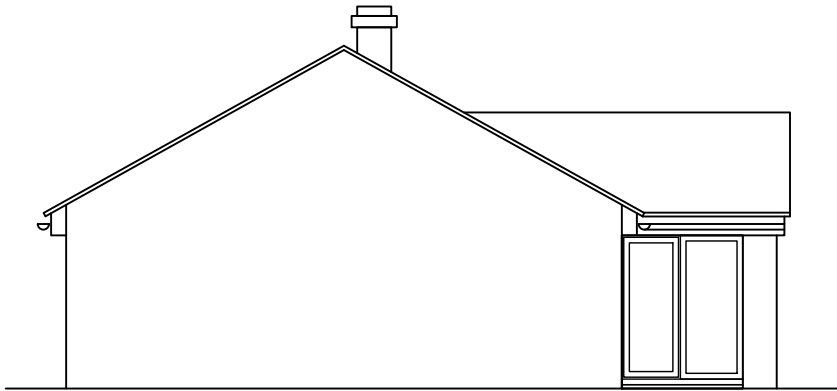



SOUTH EAST ELEVATION




A	M Harrison	19.12.2024	First Issue			
ISSUE	BY	DATE	DESCRIPTION		APPROVED	DATE
Scale	1:100	Dimensions mm	Tolerance	Mass	Projection 3rd Angle	
Drawing Owner			Title			
 T : 01189 770404			9 Northbury Avenue, Ruscombe, Wokingham, Berkshire RG10 9LH, Existing North East & South East Elevations			
Drawn by					Drawing Number	Issue
					24/NAR/03	A
					Sheet	1/1

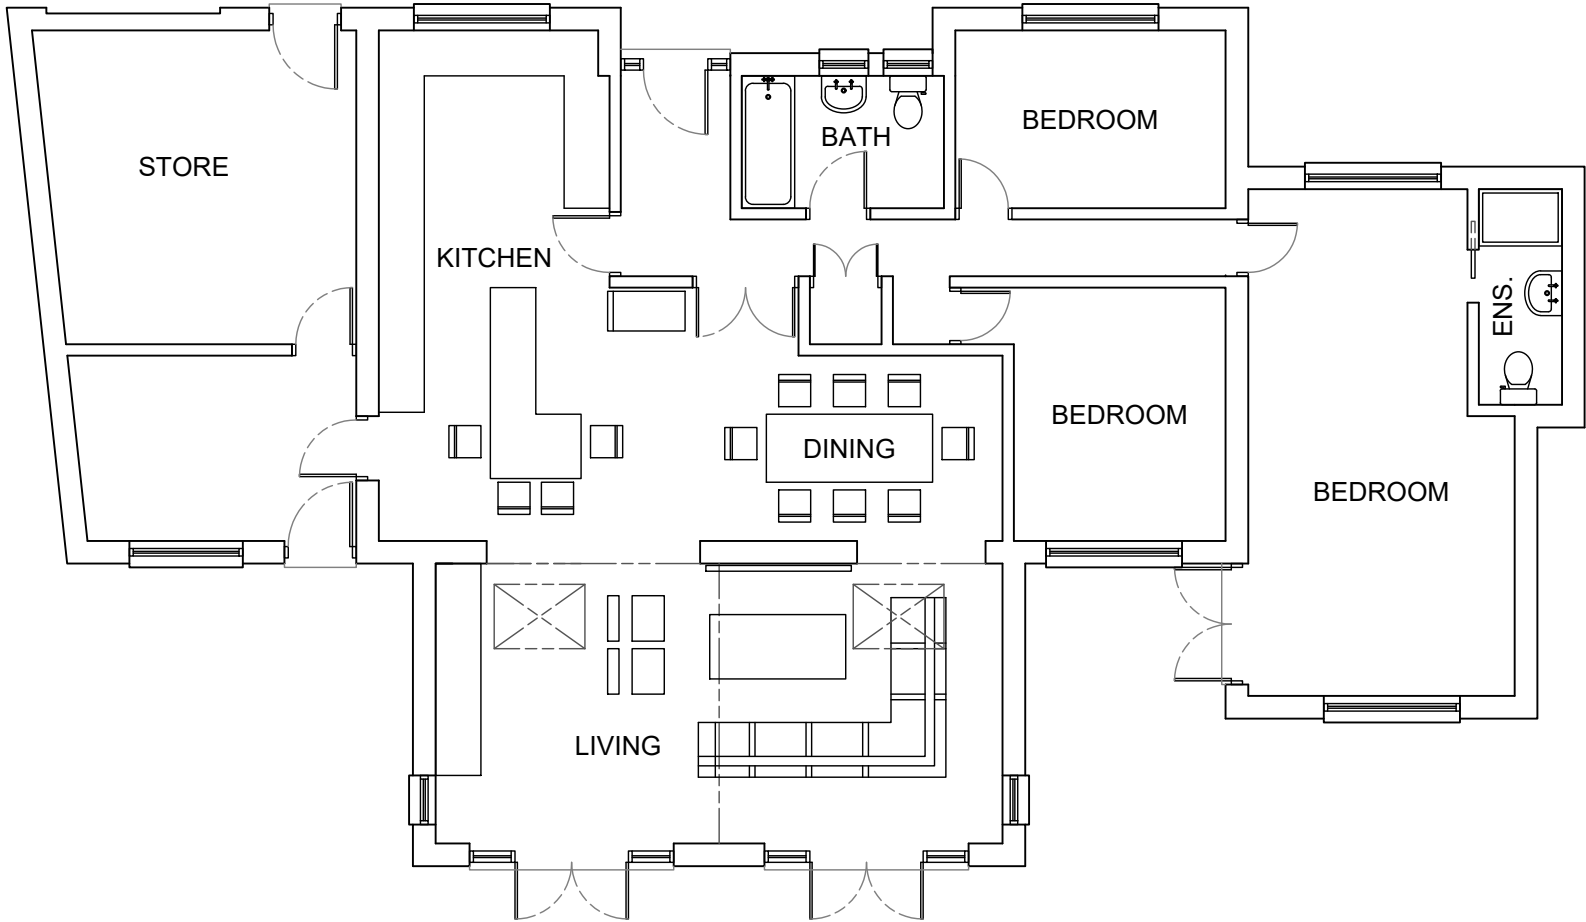

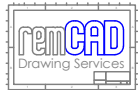A	M Harrison	19.12.2024	First Issue			
ISSUE	BY	DATE	DESCRIPTION		APPROVED	DATE
Scale	Dimensions		Tolerance	Mass	Projection	
1:100		mm			3rd Angle 	
Drawing Owner			Title			
 T : 01189 770404			9 Northbury Avenue, Ruscombe, Wokingham, Berkshire RG10 9LH, Proposed Floor Plan			
Drawn by			Drawing Number		Sheet	Issue
			24/NAR/04		1/1	A

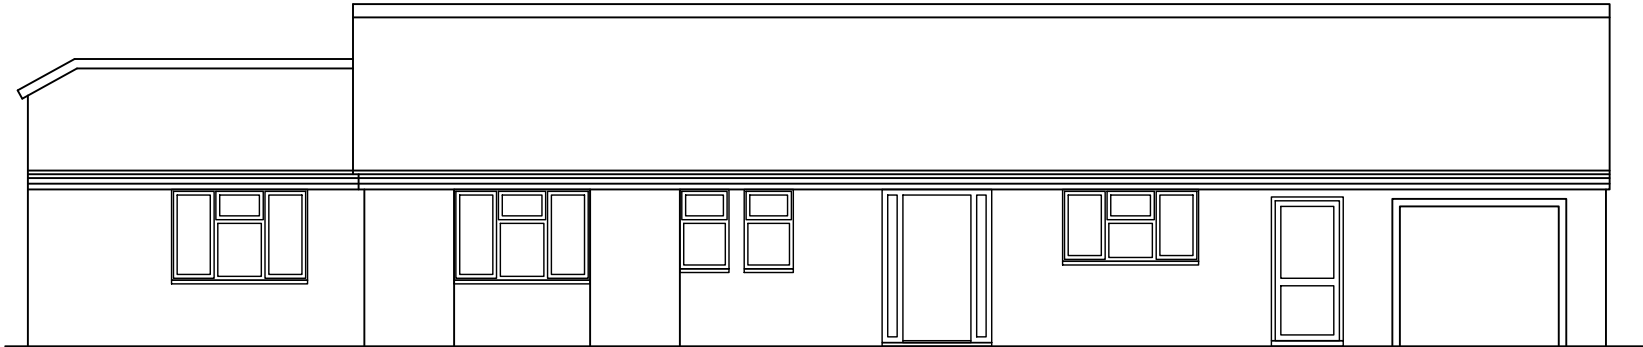


SOUTH WEST ELEVATION

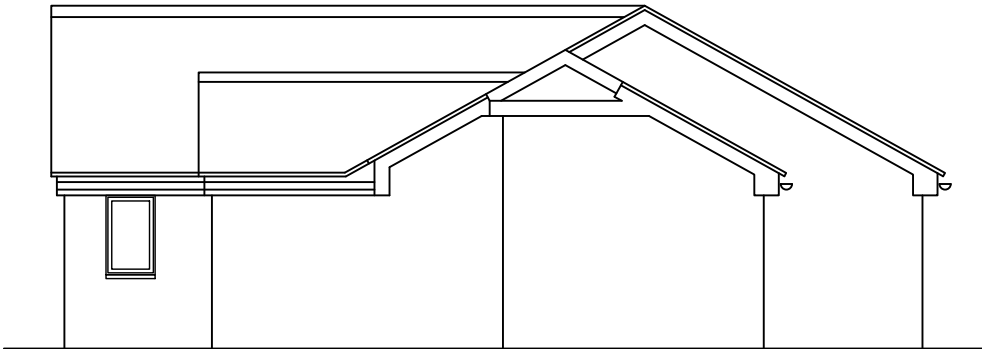


NORTH WEST ELEVATION

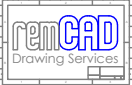

A	M Harrison	19.12.2024	First Issue			
ISSUE	BY	DATE	DESCRIPTION		APPROVED	DATE
Scale	1:100	Dimensions	mm	Tolerance	Mass	Projection 3rd Angle
Drawing Owner			Title			
 T : 01189 770404			9 Northbury Avenue, Ruscombe, Wokingham, Berkshire RG10 9LH, Proposed South West & North West Elevations			
Drawn by			Drawing Number		Sheet	Issue
			24/NAR/05		1/1	A



NORTH EAST ELEVATION

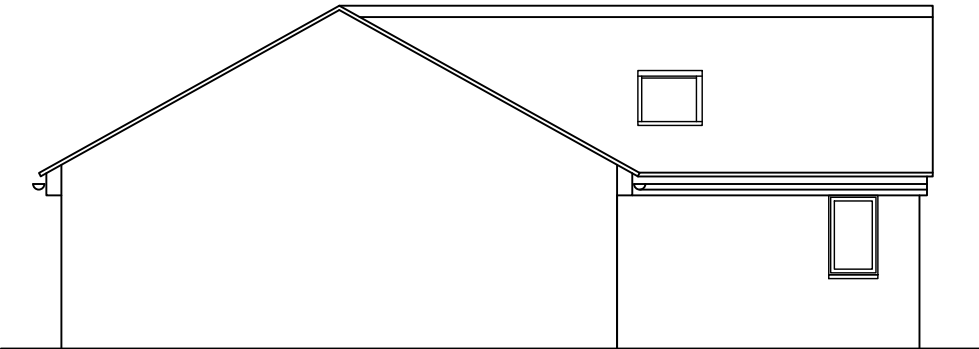

SOUTH EAST ELEVATION






A	M Harrison	19.12.2024	First Issue			
ISSUE	BY	DATE	DESCRIPTION		APPROVED	DATE
Scale	1:100	Dimensions	mm	Tolerance	Mass	Projection 3rd Angle
Drawing Owner			Title			
 T : 01189 770404			9 Northbury Avenue, Ruscombe, Wokingham, Berkshire RG10 9LH, Proposed North East & South East Elevations			
Drawn by					Drawing Number	Issue
					24/NAR/06	A
					Sheet	1/1


NORTHBURY AVENUE


11

9

7

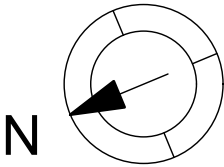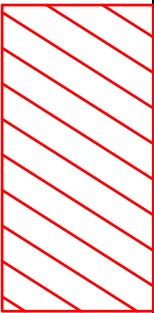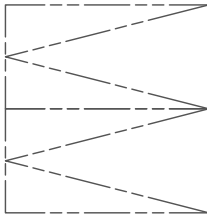

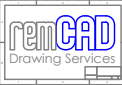A	M Harrison	19.12.2024	First Issue			DATE
ISSUE	BY	DATE	DESCRIPTION		APPROVED	DATE
Scale	1:200	Dimensions	mm	Tolerance	Mass	Projection 3rd Angle
Drawing Owner		Title				
 T : 01189 770404		9 Northbury Avenue, Ruscombe, Wokingham, Berkshire RG10 9LH, Proposed Site Plan				
Drawn by					Drawing Number	Sheet
					24/NAR/07	1/1
					Issue	A

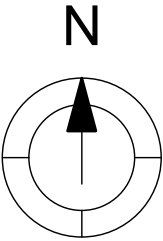

A	M Harrison	19.12.2024	First Issue			
ISSUE	BY	DATE	DESCRIPTION		APPROVED	DATE
Scale	1:1250		Dimensions	mm	Tolerance	Mass
Drawing Owner					Projection 3rd Angle	
 T : 01189 770404					Title 9 Northbury Avenue, Ruscombe, Wokingham, Berkshire RG10 9LH, Proposed Location Plan	
Drawn by					Projection	
					3rd Angle	
Drawing Number					Sheet	Issue
24/NAR/08					1/1	A



Urban Tree Experts

BS5837 – Tree Surveys – Ecological Consulting

APPENDIX 2

In summary, the legislation combined makes it an offence to:

- Intentionally or recklessly damage, destroy or obstruct access to a structure or place used for shelter by a bat.
- Intentionally or recklessly disturb bats; in particular any disturbance which is likely to impair the ability of bats to survive, breed or reproduce or nurture their young; or in the case of hibernating or migrating bats, to hibernate or migrate.
- Intentionally or deliberately kill, injure or take any bat.

Planning Considerations:

Government guidance to Local Planning Authorities stipulates the need to consider biodiversity and protected species during the consideration of planning applications. The NPPF makes clear that the planning system should help minimise the impacts that development can have on biodiversity and provide net gains in biodiversity where possible. In addition, the ODPM Circular 04/2005 states *"It is essential that the presence or otherwise of protected species, and the extent that they may be affected by the proposed development, is established before the planning permission is granted, otherwise all relevant material considerations may not have been addressed in making the decision"*.

Policy CP7 of the Wokingham Borough Core Strategy (planning policy relating to the site) states *"Development which may harm habitats or, species of principle importance in England for nature conservation, veteran trees or features of the landscape that are of major importance for wild flora and fauna (including wildlife and river corridors), whether directly or indirectly will be only permitted if it has been clearly demonstrated that the need for the proposal outweighs the need to safeguard the nature conservation importance, that no alternative site that would result in less or no harm is available which will meet the need, and*

- i) Mitigation measures can be put in place to prevent damaging impacts; or*
- ii) Appropriate compensation measures to offset the scale and kind of losses are provided"*.

Developments that compromise the protection afforded to bats or roosts under the provisions of the Conservation of Habitats and Species Regulations 2017 and the Wildlife and Countryside Act 1981 will require a European Protected Species (EPS) licence from Natural England (NE).

NE, the government's statutory conservation advisory organisation, is responsible for issuing EPS licences that would permit activities that would otherwise lead to an infringement of the Habitat Regulations.

Three tests must be satisfied before this licence (to permit otherwise prohibited acts) can be issued:

- Reg 44(2)(e) – the derogation is "in the interests of public health and public safety, or for other imperative reasons of overriding public interest, including those of a social or economic nature and beneficial consequences of primary importance for the environment".
- Reg 44(3)(a) – there is "no satisfactory alternative" to the derogation.
- Reg 44(3)(b) –the derogation is "not detrimental to the maintenance of the populations of the species concerned at a favourable conservation status in their natural range".

Tests (a) and (e) can be met with the issue of planning permission for the proposed works. Test (b) is determined by NE's ecology department that requires the development of a suitable mitigation strategy that would ensure that any bats present on site, are retained at the same population level or better.