





Street Scene / Site Section on A-A.

Note : Wall areas left clear are in Type 1 or 2 facing brickwork (red / orange multi)
Wall areas hatched are in Type 3 facing brickwork (grey multi)

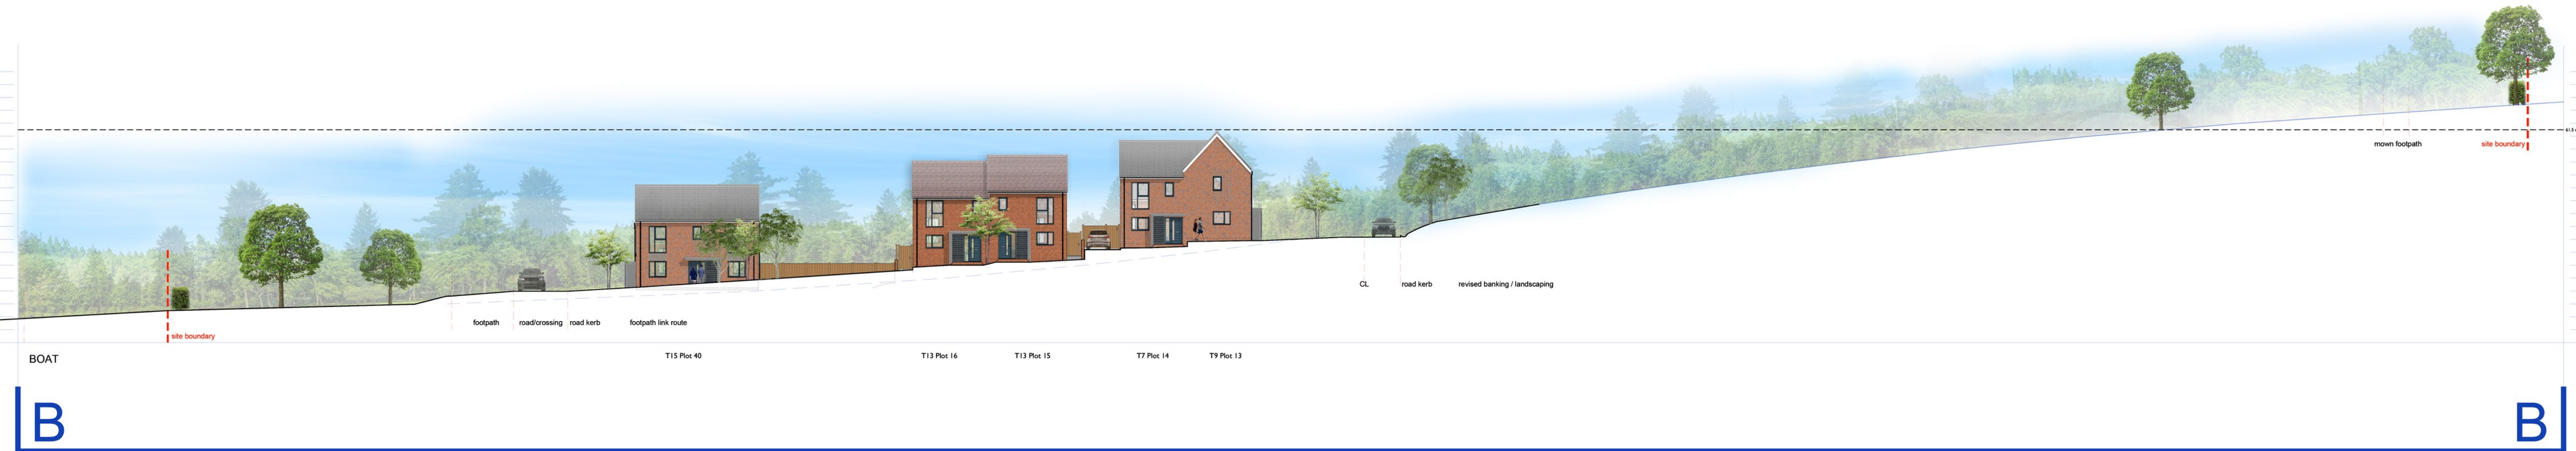

Street Scene / Site Section on B-B.

Note : Wall areas left clear are in Type 1 or 2 facing brickwork (red / orange multi)
Wall areas hatched are in Type 3 facing brickwork (grey multi)

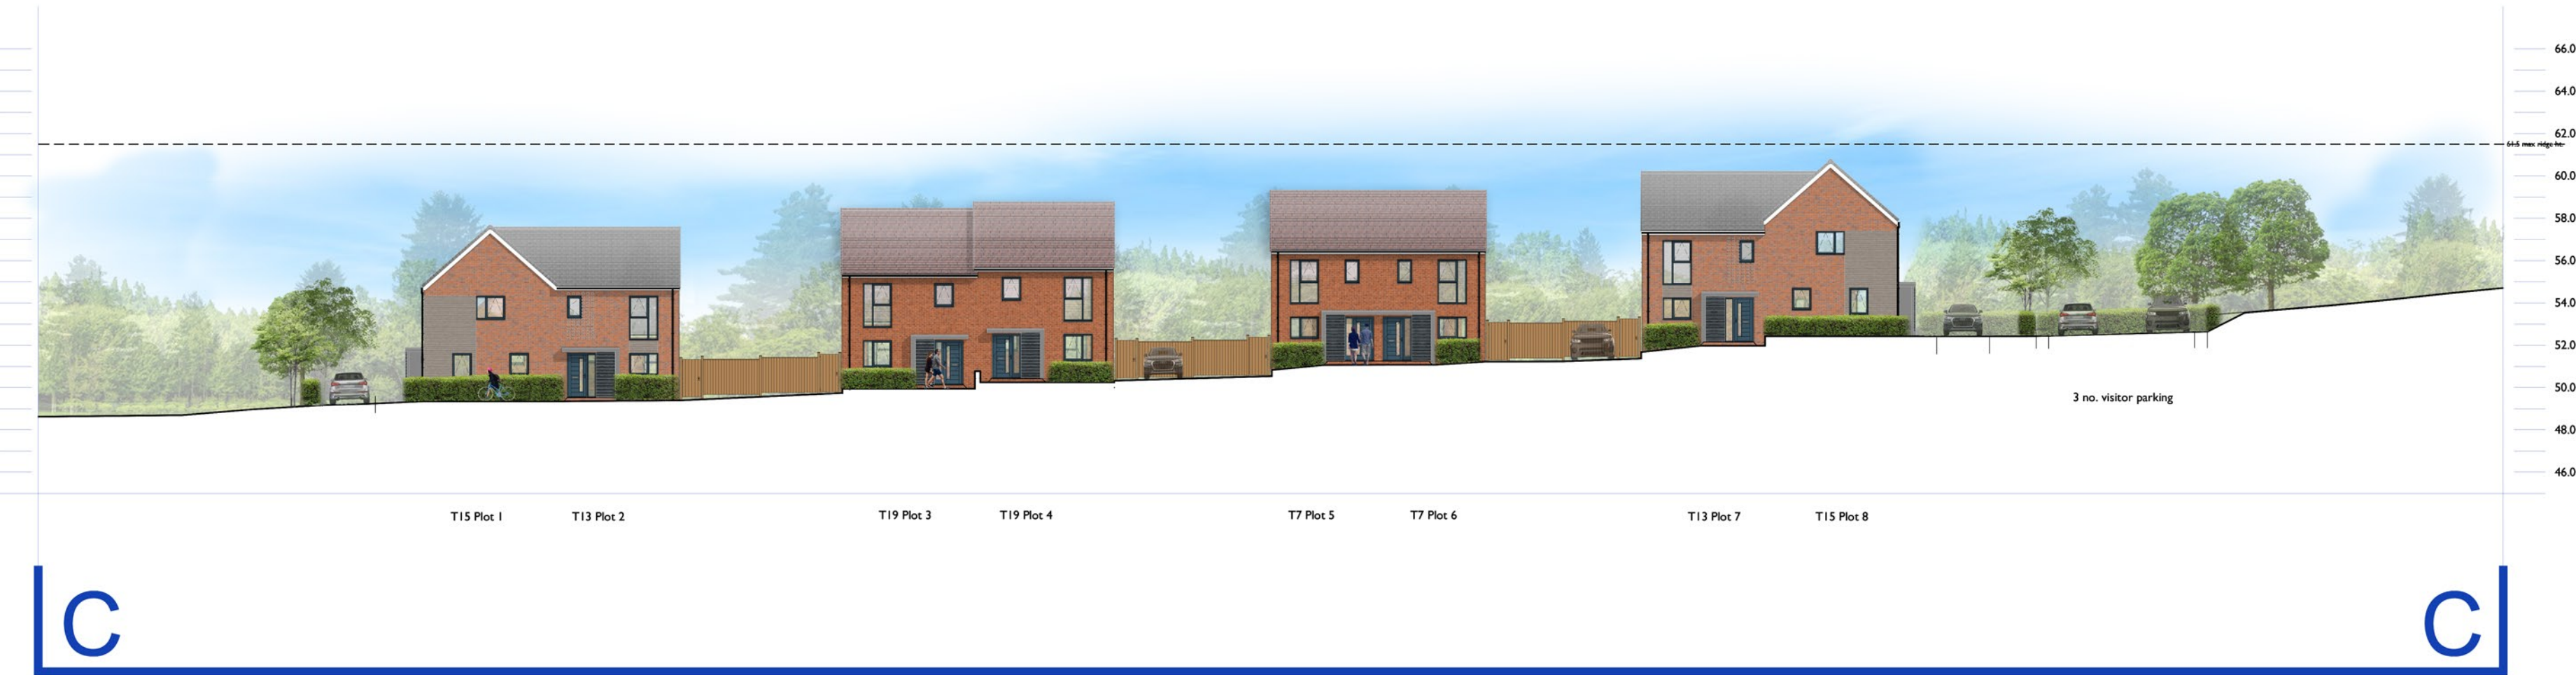

Street Scene / Site Section on C-C.

Note : Wall areas left clear are in Type 1 or 2 facing brickwork (red / orange multi)
Wall areas hatched are in Type 3 facing brickwork (grey multi)

D	All section details & levels revised.	ML	**	09/10/24
C	All section details revised to coloured versions.	ML	**	09/07/24
B	All section details revised. House blocks updated.	ML	**	25/06/24
A	All section details revised. Section C-C added.	ML	**	18/06/24
REV	DESCRIPTION	DRAWN	CHWD	DATE

Residential Development
Land West Of Kingfisher Grove
Three Mile Cross
Berkshire RG7 1LZ

+ (44) 02380 012 900
designs@dwc-architecture.co.uk
30 Carlton Crescent,
Southampton,
Hampshire. SO15 2EW



SNG Sovereign Network Group

DRAWING TITLE
Site Sections &
Street Scenes Sheet 1

SCALE
1:250

SHEET SIZE
A1

DRAWN
ML

CHWD

DATE
17/09/2024

RM PLANNING