



Front
1 : 100

Left El
1 : 100

Rear E
1 : 100

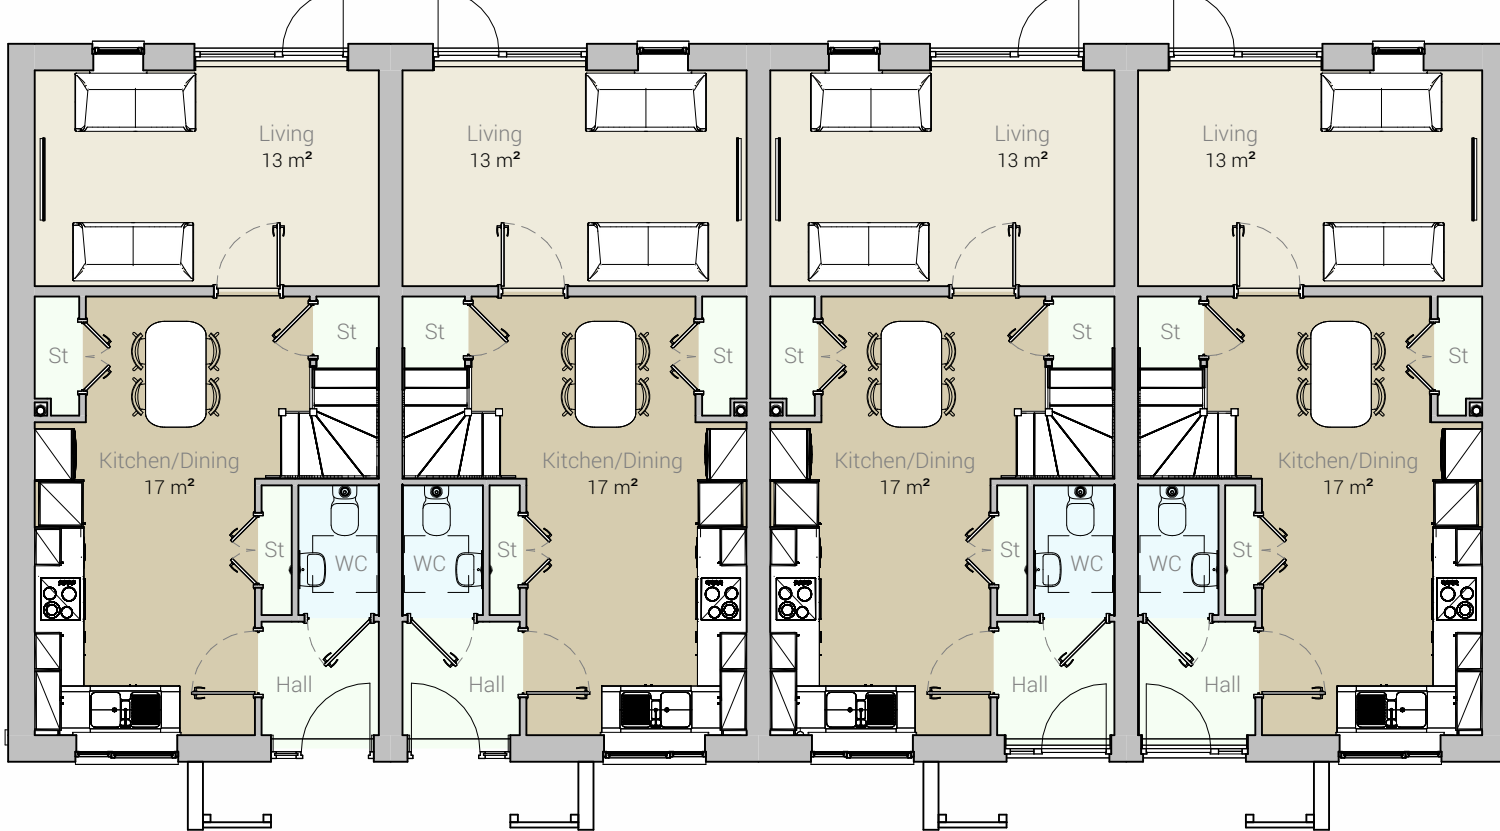


Groun
1 : 100

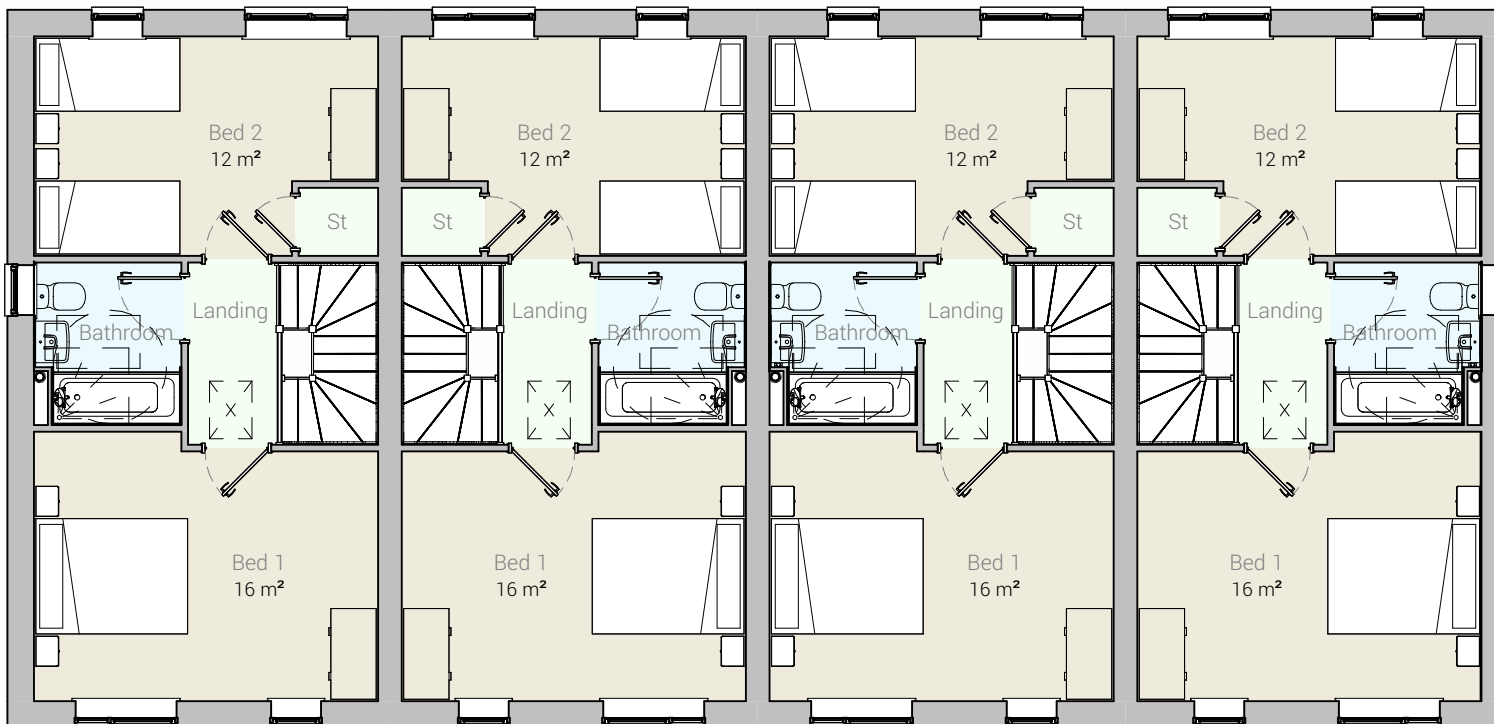

First F
1 : 100



Right
1 : 100

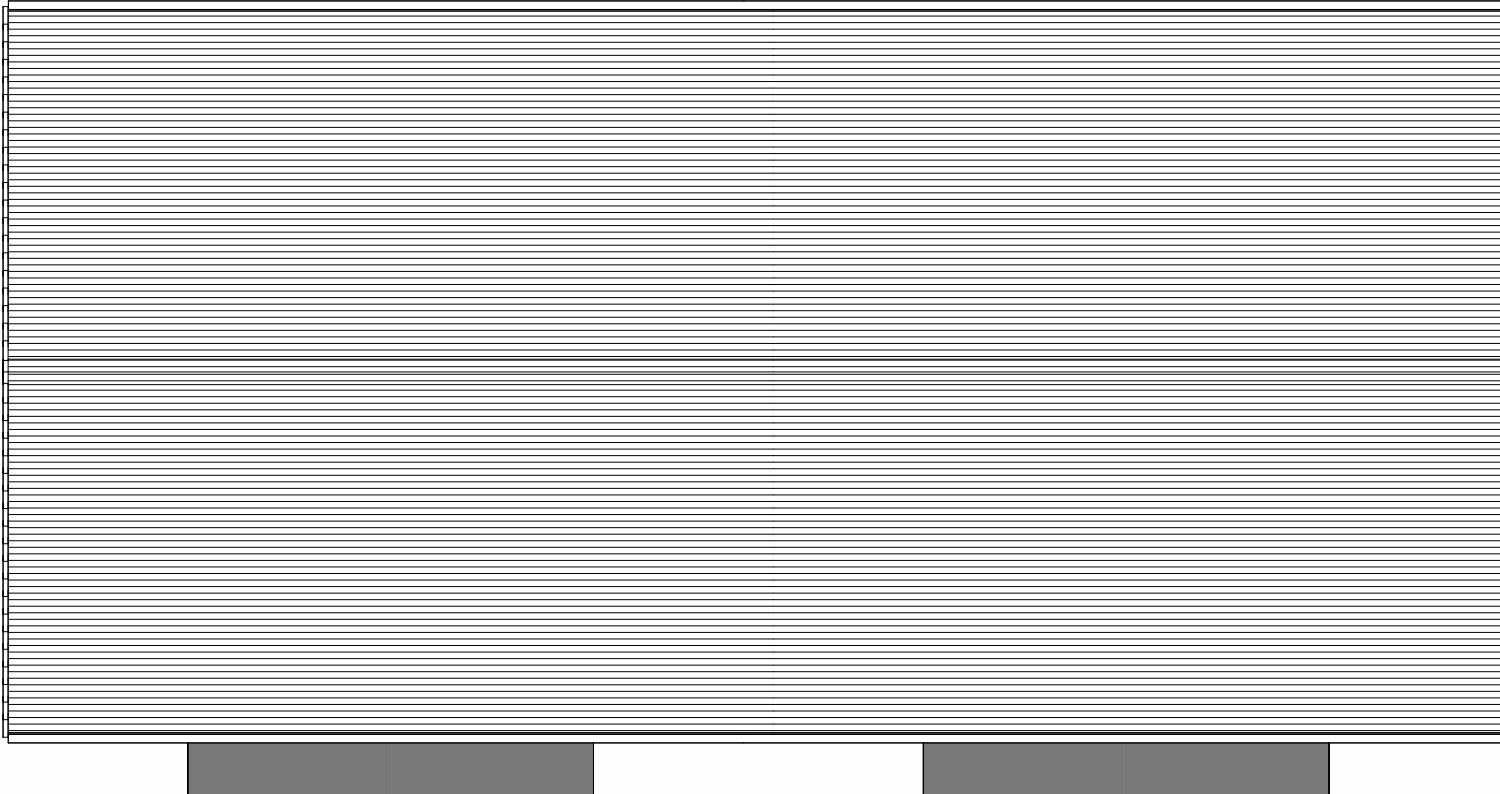

Roof F
1 : 100

HOUSE BLOCK : HB03-03			
HOUSE TYPE : T7 (4)			
PLOTS..	43 & 45	PLOTS (HANDED)	42 & 44
BEDROOMS	2 BEDROOM	PERSONS	4 PERSON
MATERIAL FINISHES (Colours of Materials see External Finishes Layout)			
Primary Material	MAIN FACING BRICK TO BE CONFIRMED		
Feature Material	N/A		
Architectural Detail	CONTEMPORARY "L" SHAPED PORCH CANOPY INCORPORATING BIN STORE		
Door and Windows	TOP HUNG WINDOWS WITH UPVC FRAMES		
Fascia, Soffit & Bargeboard	PLASTIC - WHITE		
Gutters & Drainage	BLACK		

C	Elevation details, roof lines and levels revised	09-10-2017
B	Sheet scale bar revised.	18-07-2017
A	Sheet name revised.	08-07-2017

REV	DESCRIPTION	DRAWN	DATE
-----	-------------	-------	------

Land West of Kingfisher Gro
Three Mile Cross, Berkshire
Sovereign Network Group

30 Carlton Crescent,
Southampton,
Hampshire, SO15 2EW



Plots 42-45, Plans and	SCALE 1 : 100	SHEET SIZE A1	DRAWN CM	CHKD BC	REV DATE 09-10-24
------------------------	------------------	------------------	-------------	------------	----------------------

Plots 42-45, Plans and Elevations

RM PLANNING

24009-DWC-HB03-03-DR-A-0050-C

