

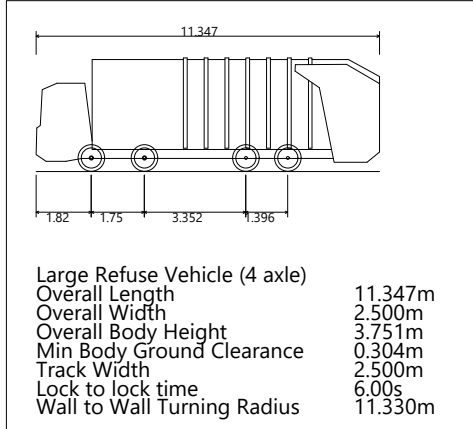
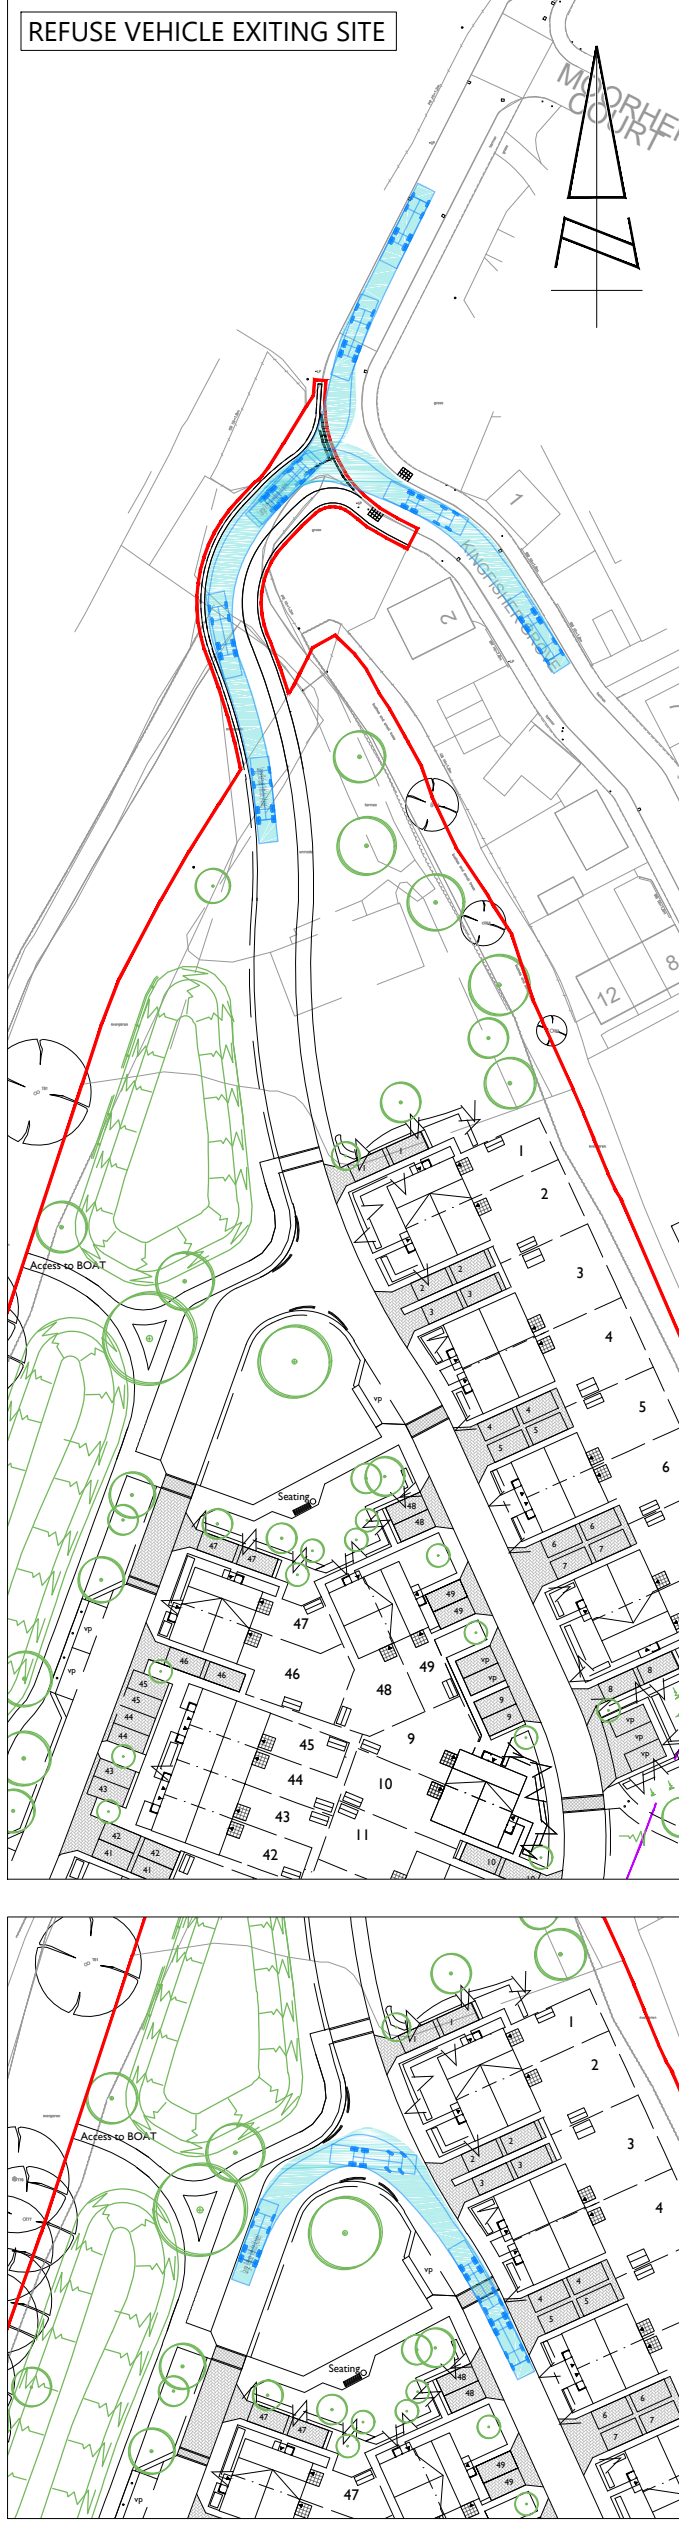
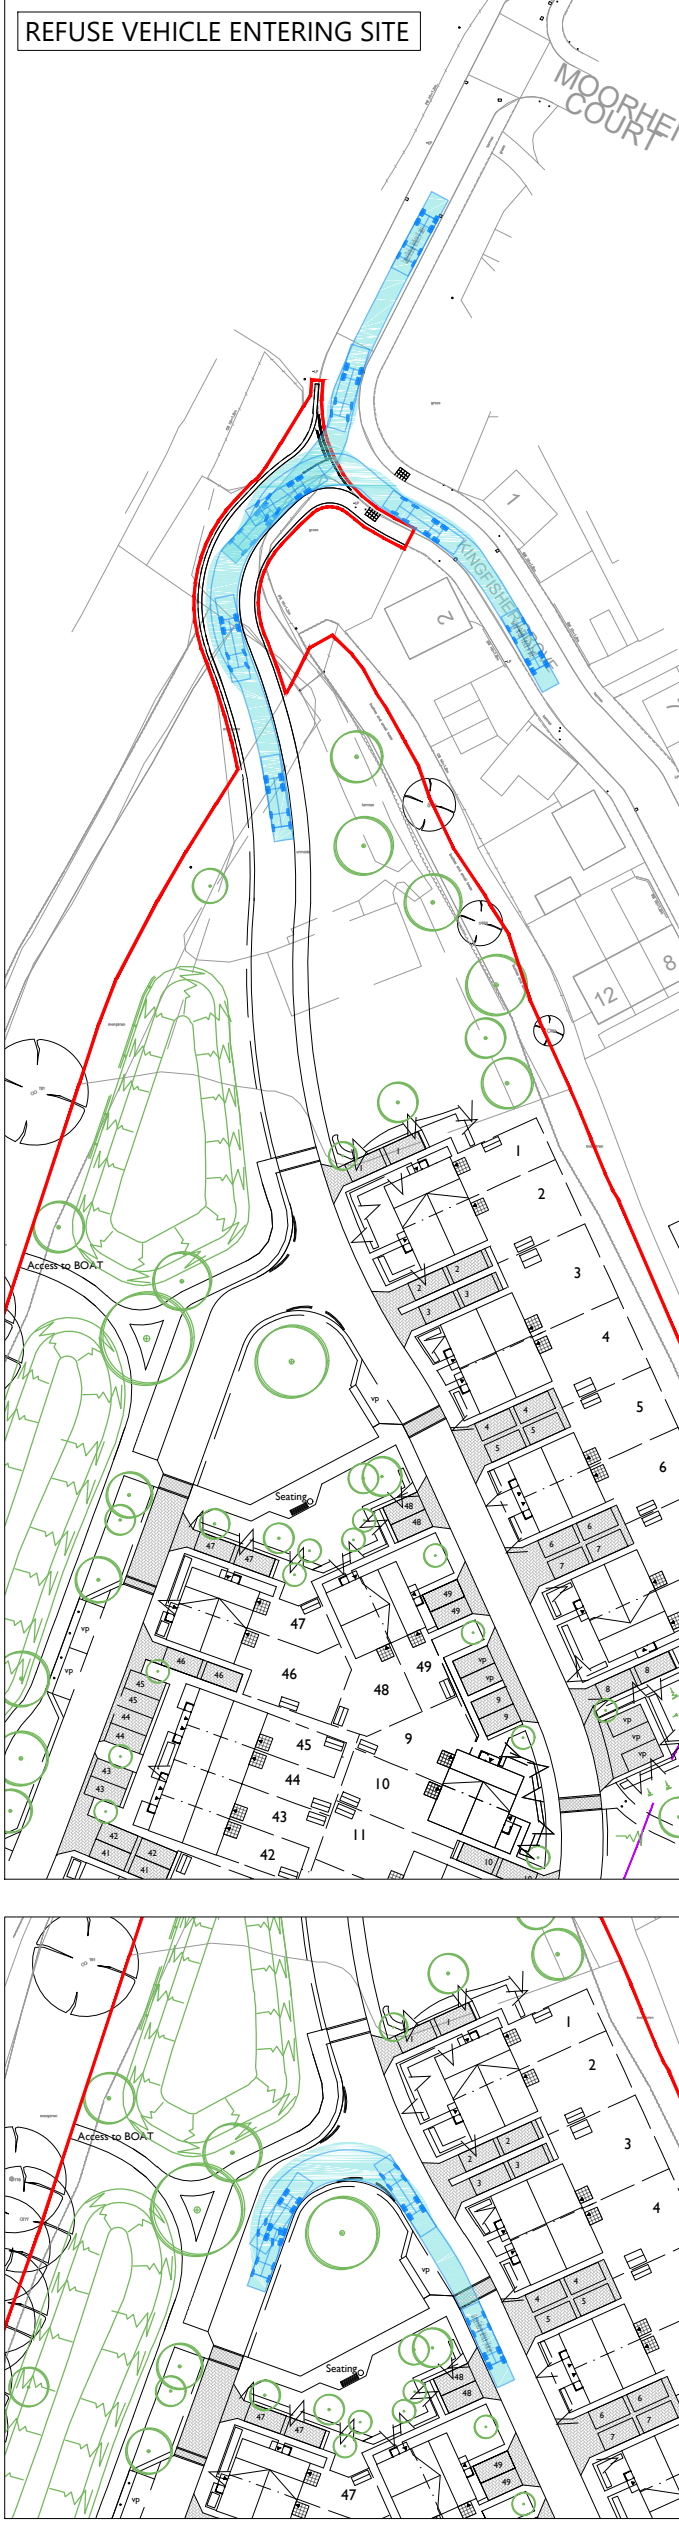
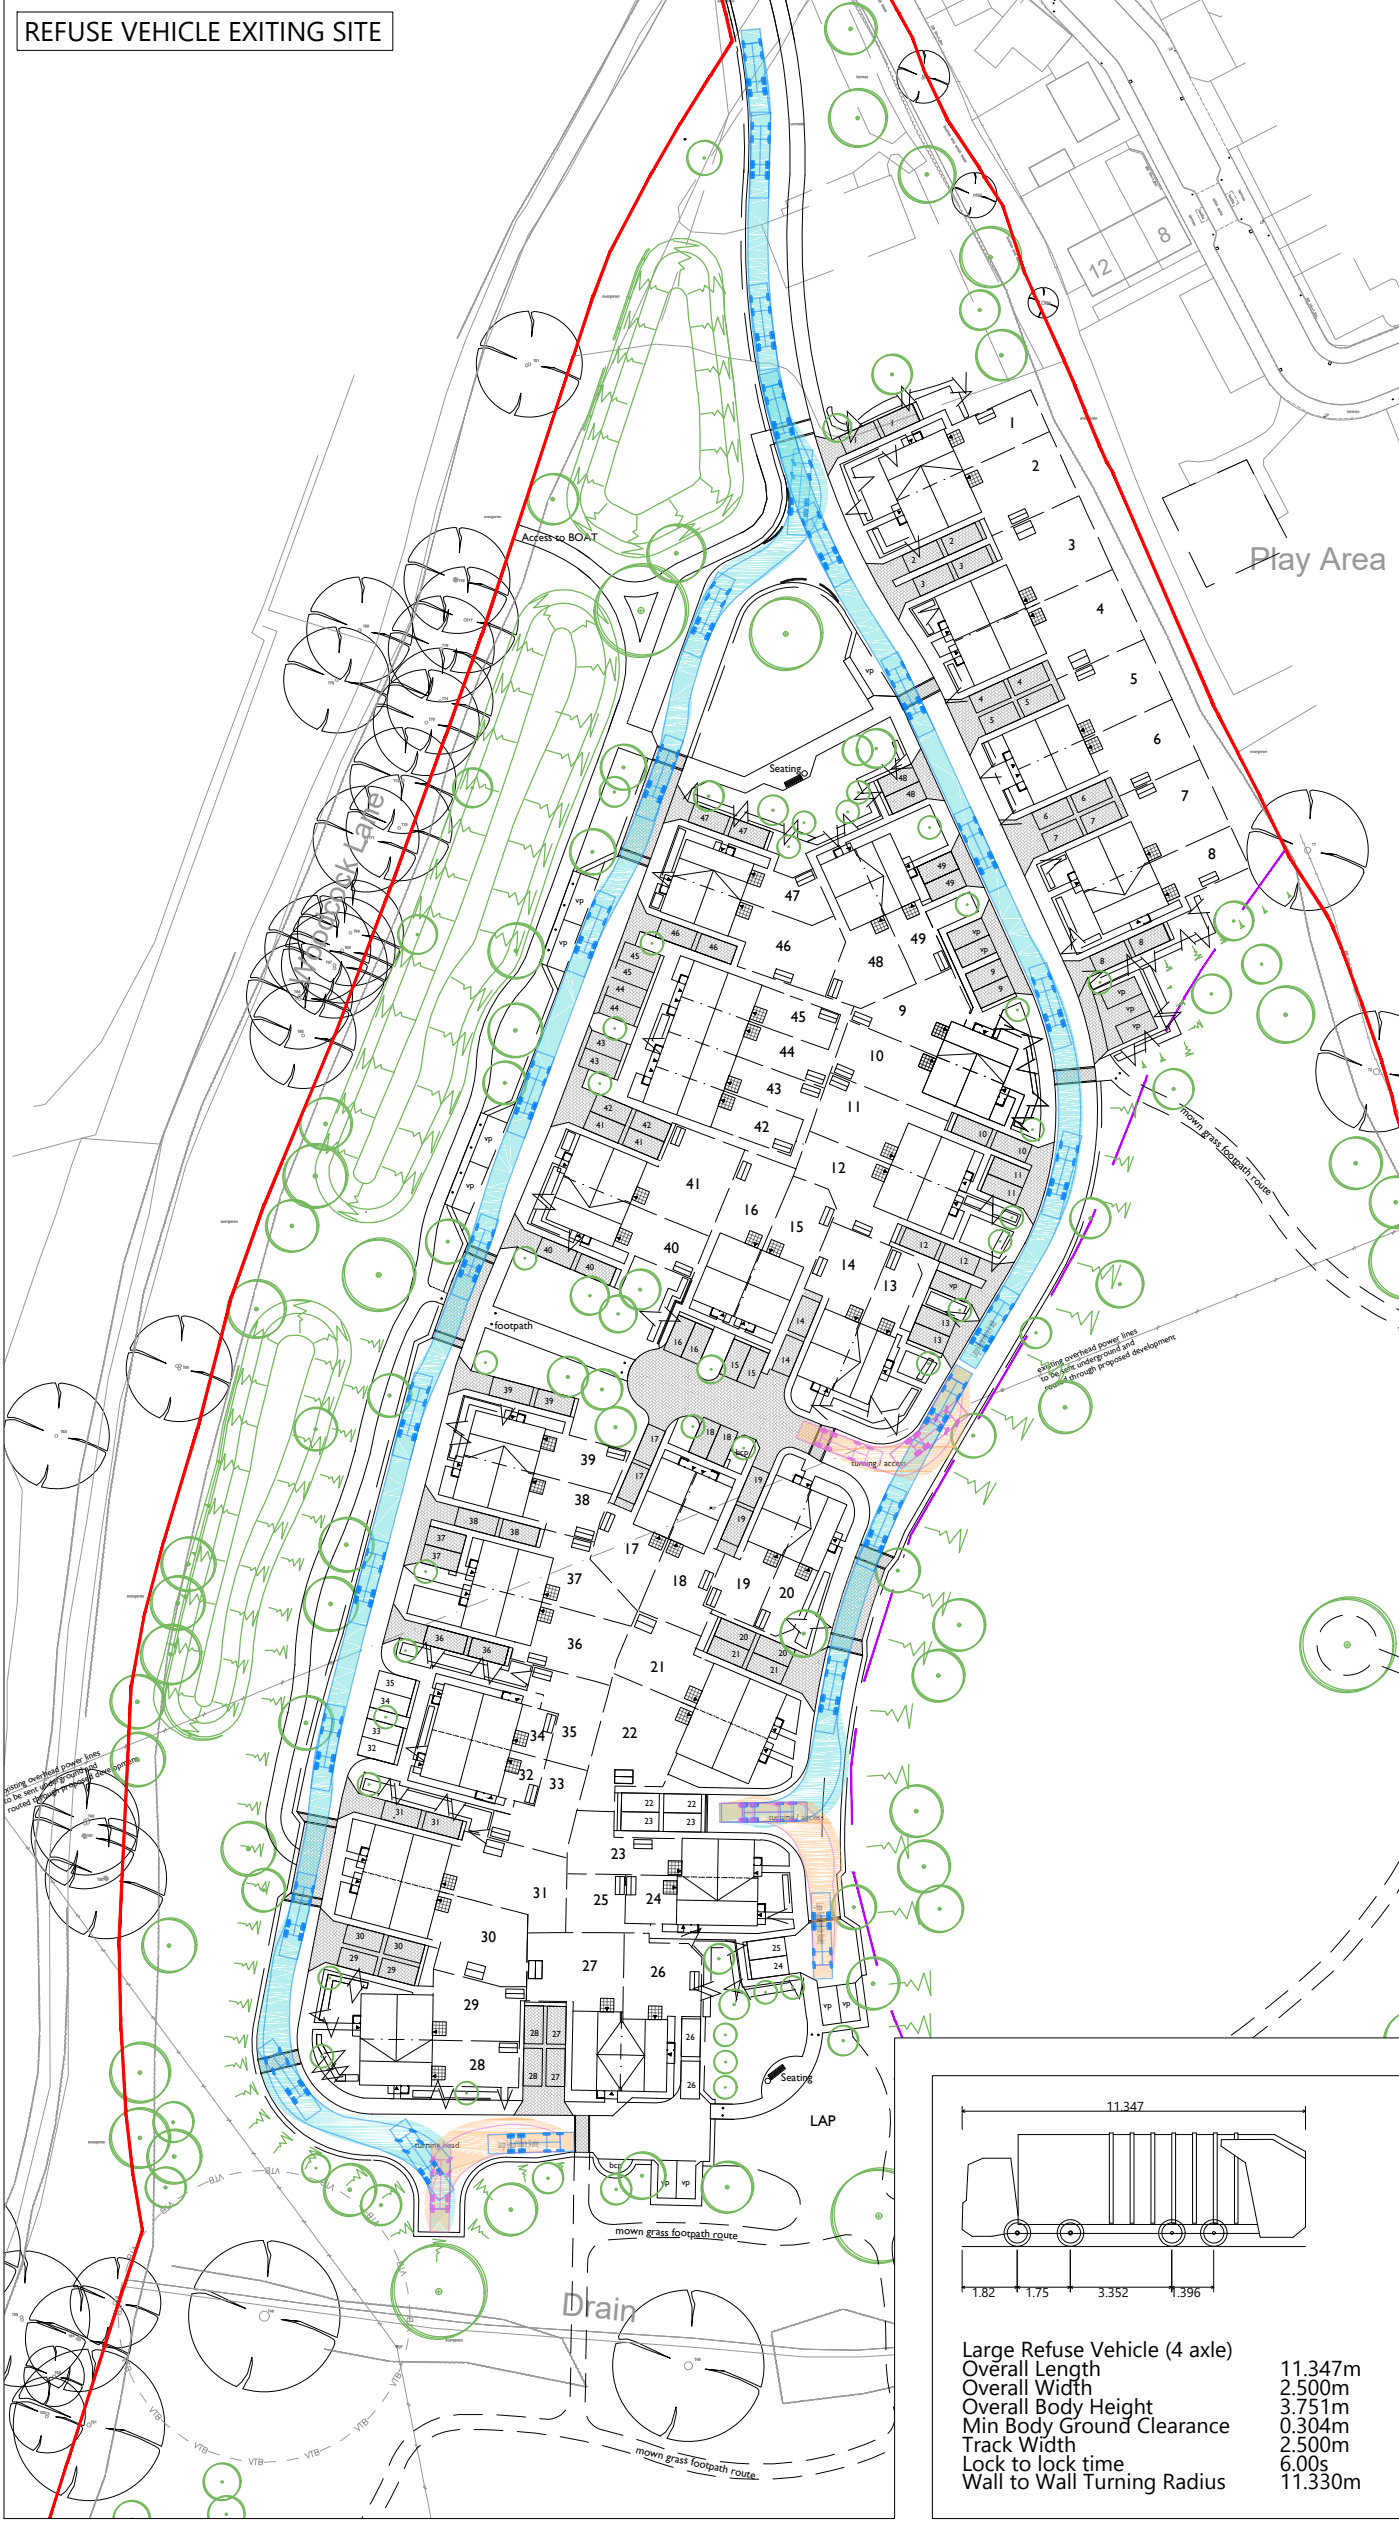


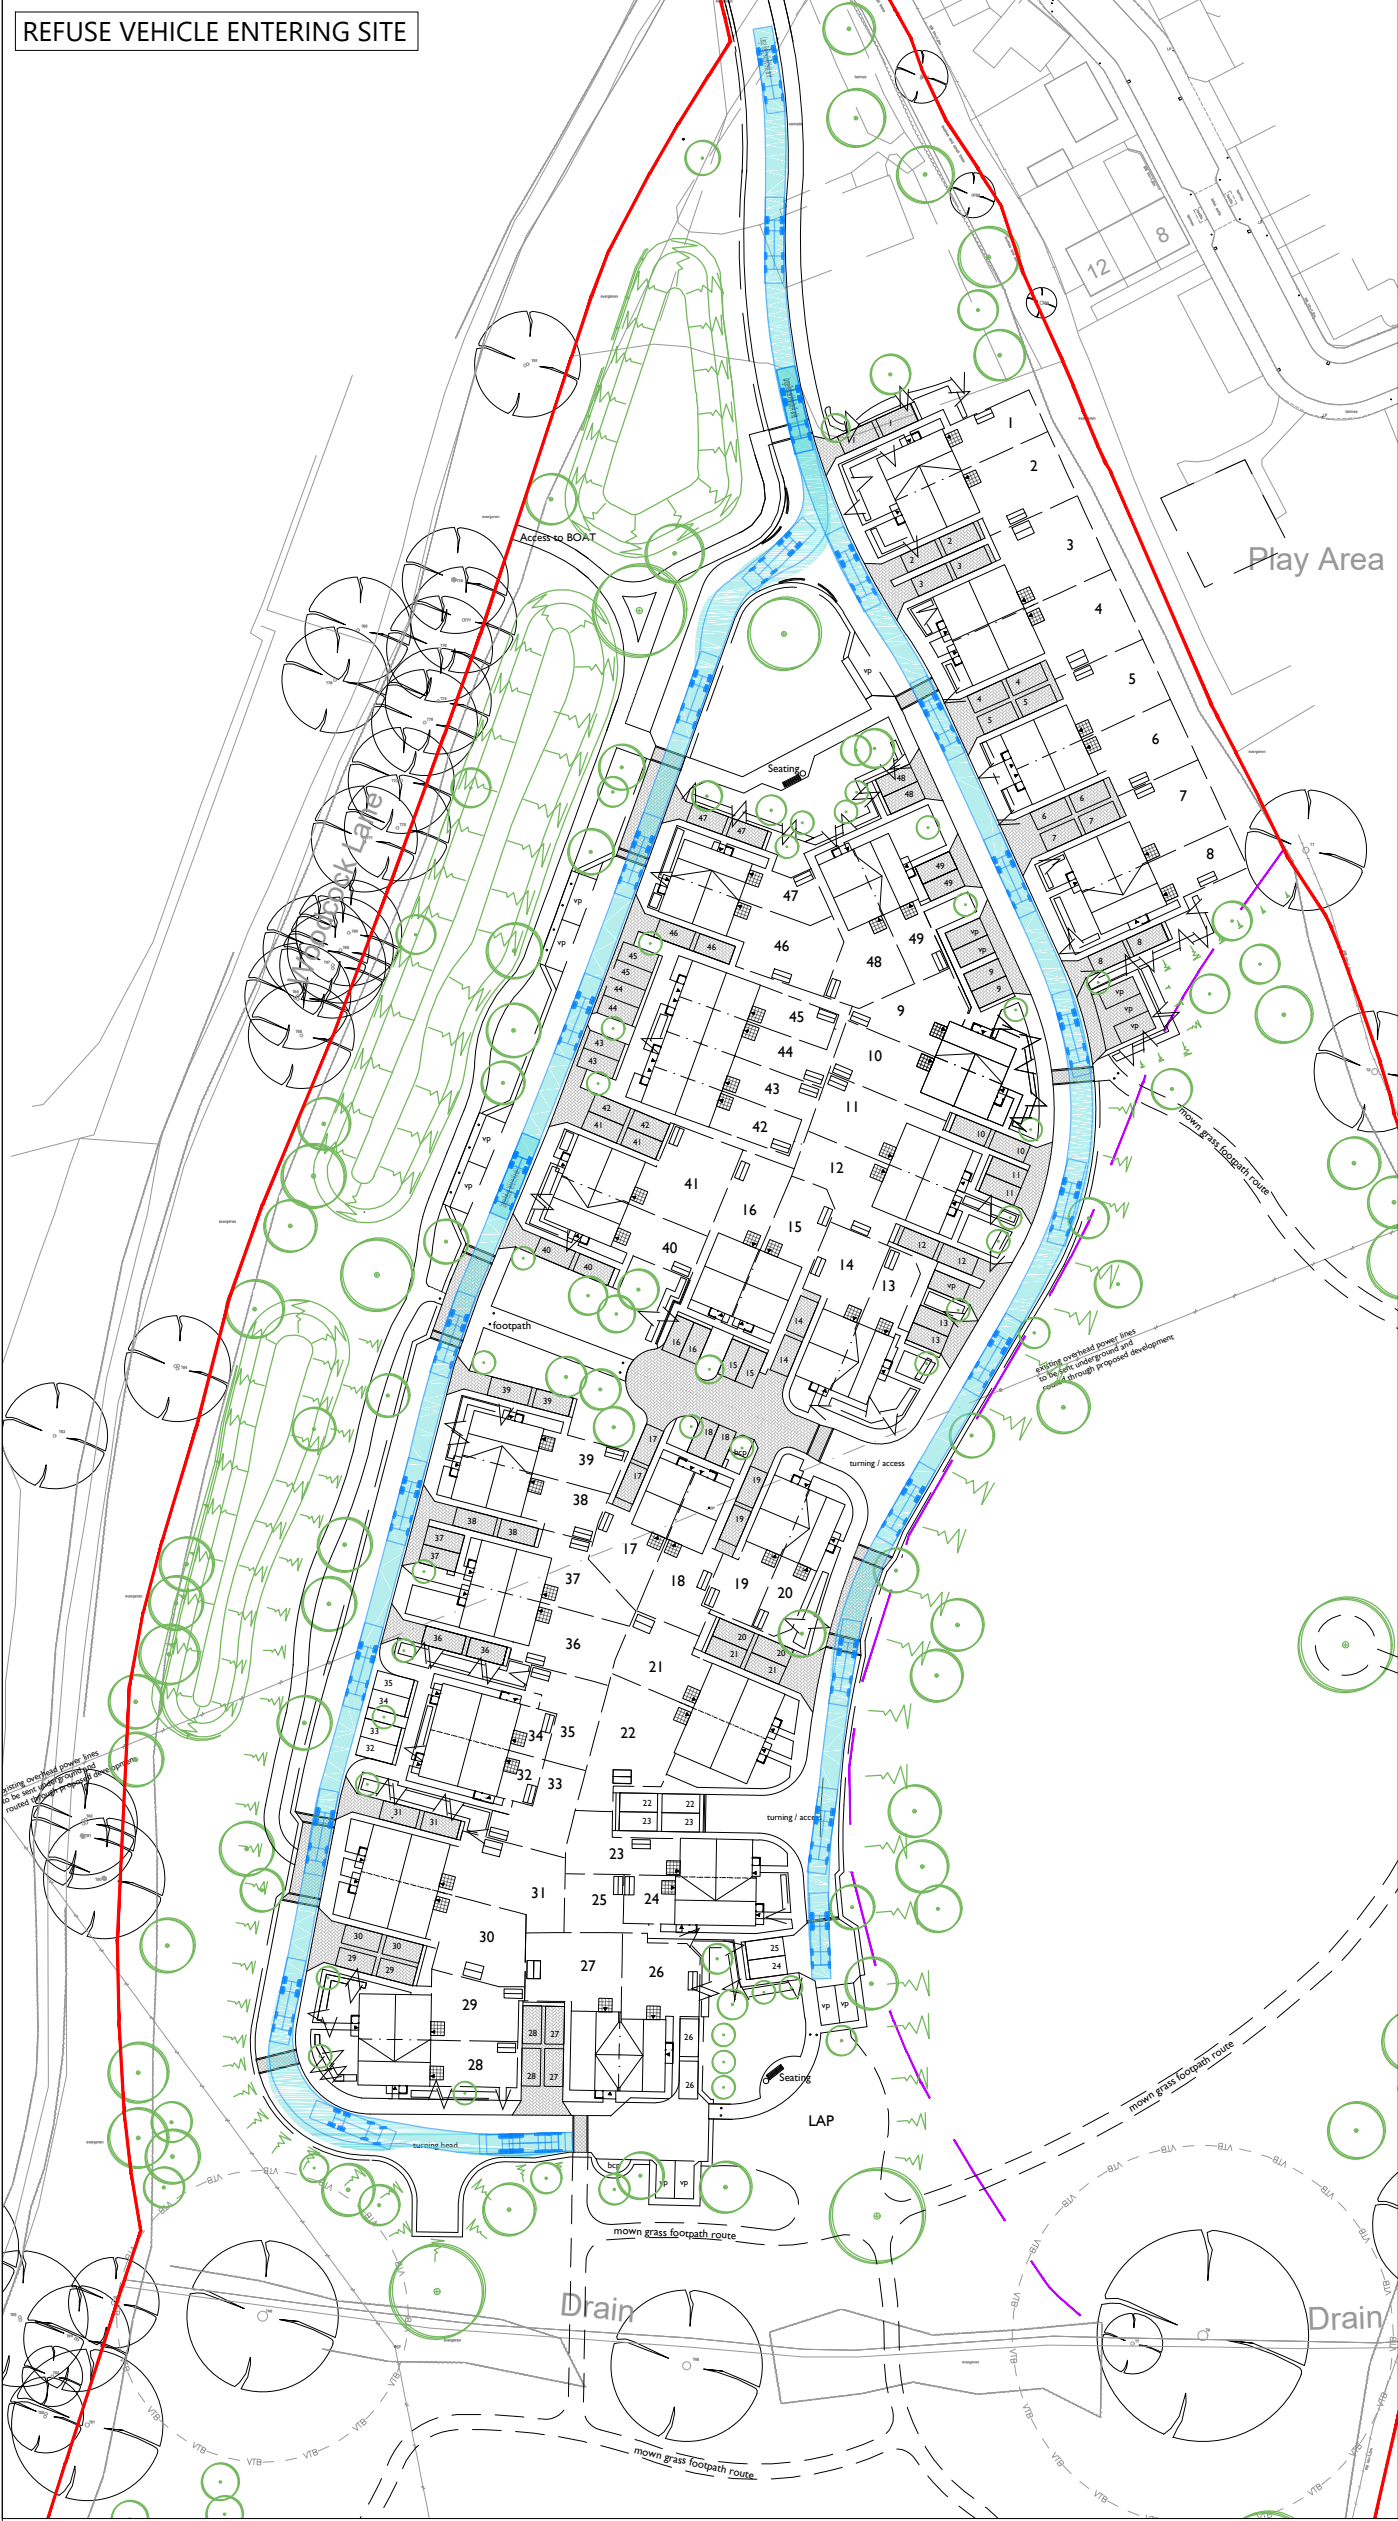

DRAWING ISSUED FOR FEASIBILITY CONSIDERATION AND PLANNING PURPOSES ONLY. DRAWING NOT TO BE USED FOR CONSTRUCTION. I-TRANSPORT LLP ACCEPTS NO RESPONSIBILITY FOR ERRORS MADE BY OTHERS IN SCALED FROM THIS DRAWING. MEASUREMENTS SHOULD BE TAKEN FROM FIGURED DIMENSIONS ONLY. CDM REQUIREMENTS CONSIDERED AT FEASIBILITY STAGE ONLY. FURTHER CONSIDERATION REQUIRED BY DETAILED DESIGN TEAM. © CROWN COPYRIGHT 2024 OS LICENCE No. 100044286

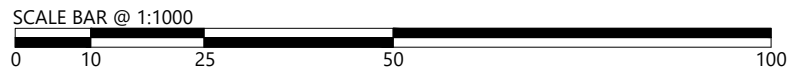

The Square, Basing View,
Basingstoke, Hampshire, RG21 4EB
Tel: 01256 898366
www.i-transport.co.uk

REV	DATE	BY	DESCRIPTION	CHK	APP
B	07.10.24	JD	SITE LAYOUT UPDATED		
A	27.06.24	JD	SITE LAYOUT UPDATED		
STATUS: FOR INFORMATION					

TITLE	SITE LAYOUT - SWEEP PATH ANALYSIS - SUPER LARGE REFUSE VEHICLE
PROJECT	KINGFISHER GROVE, THREE MILE CROSS
CLIENT	SOVEREIGN NETWORK GROUP

DRAWN:	JD	CHECKED:	LB	APPROVED:	LB
PROJECT No:	ITB19902	SCALE @ A2:	1:1000	DATE:	05.03.24
DRAWING No:					REV:
ITB19902-GA-001					B