

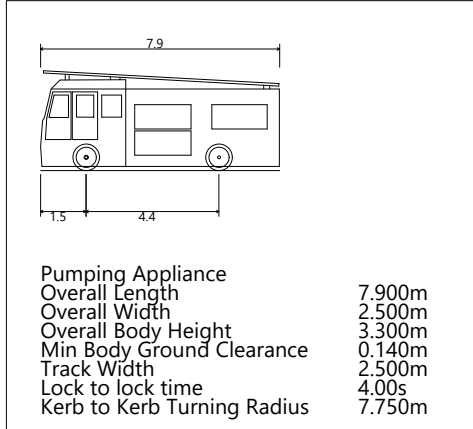
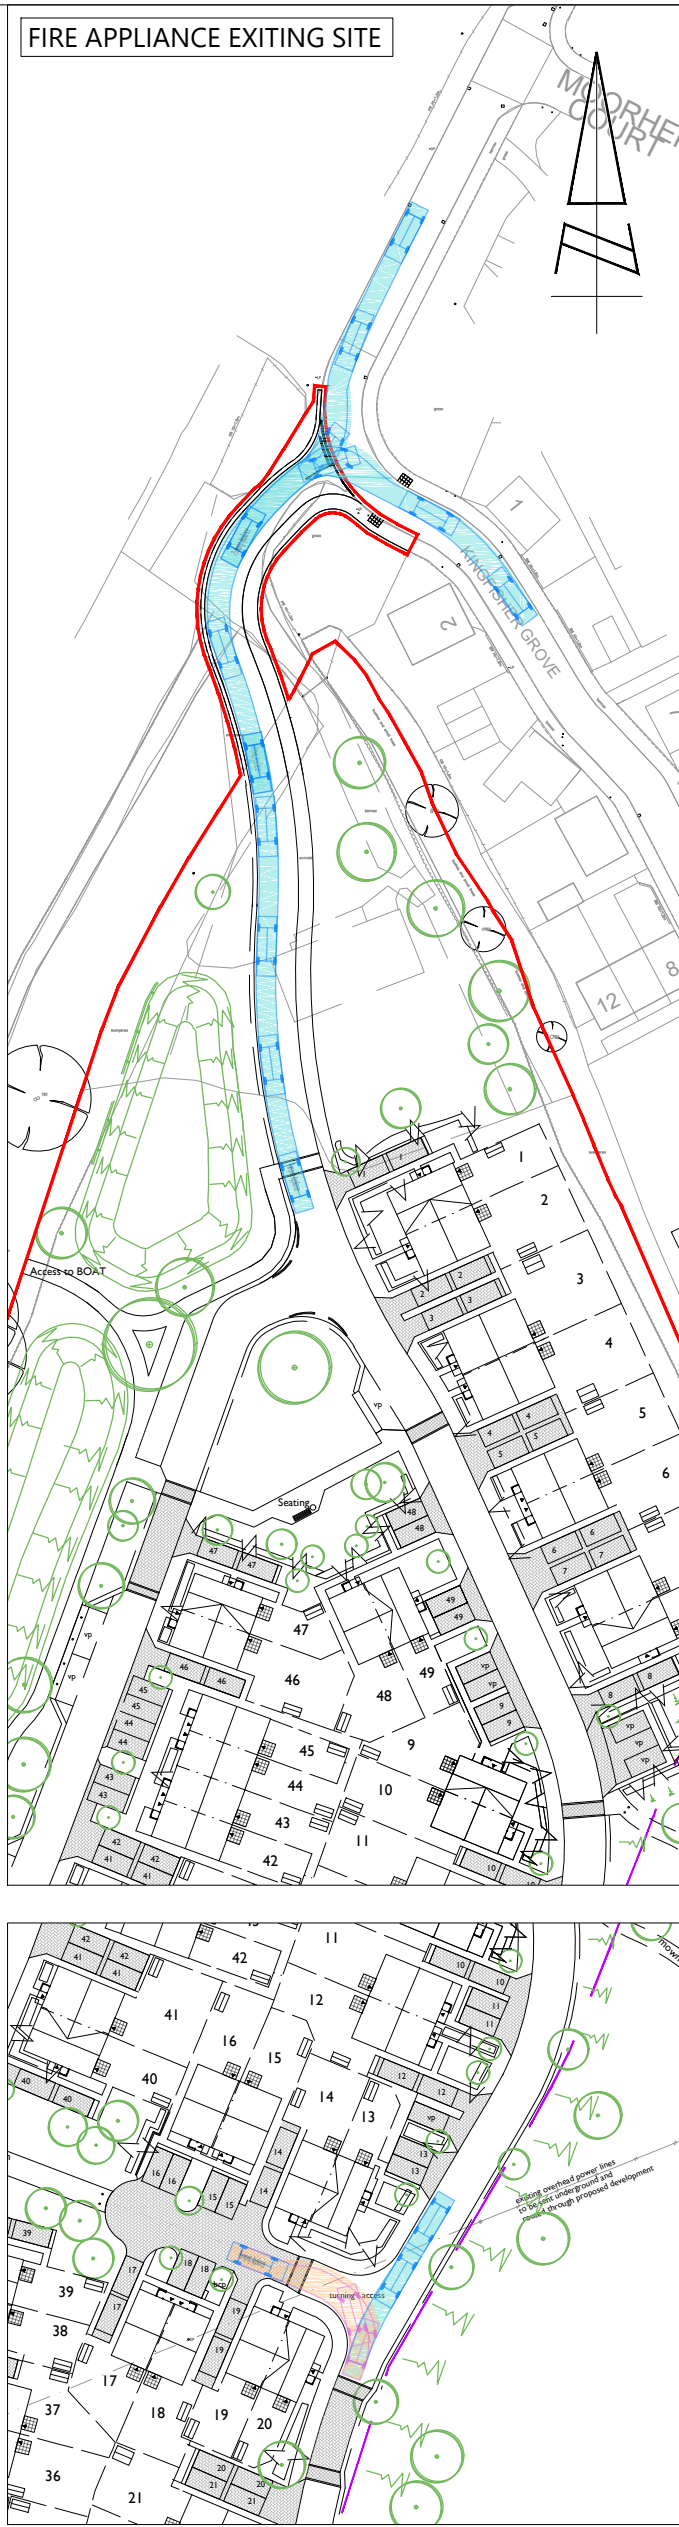
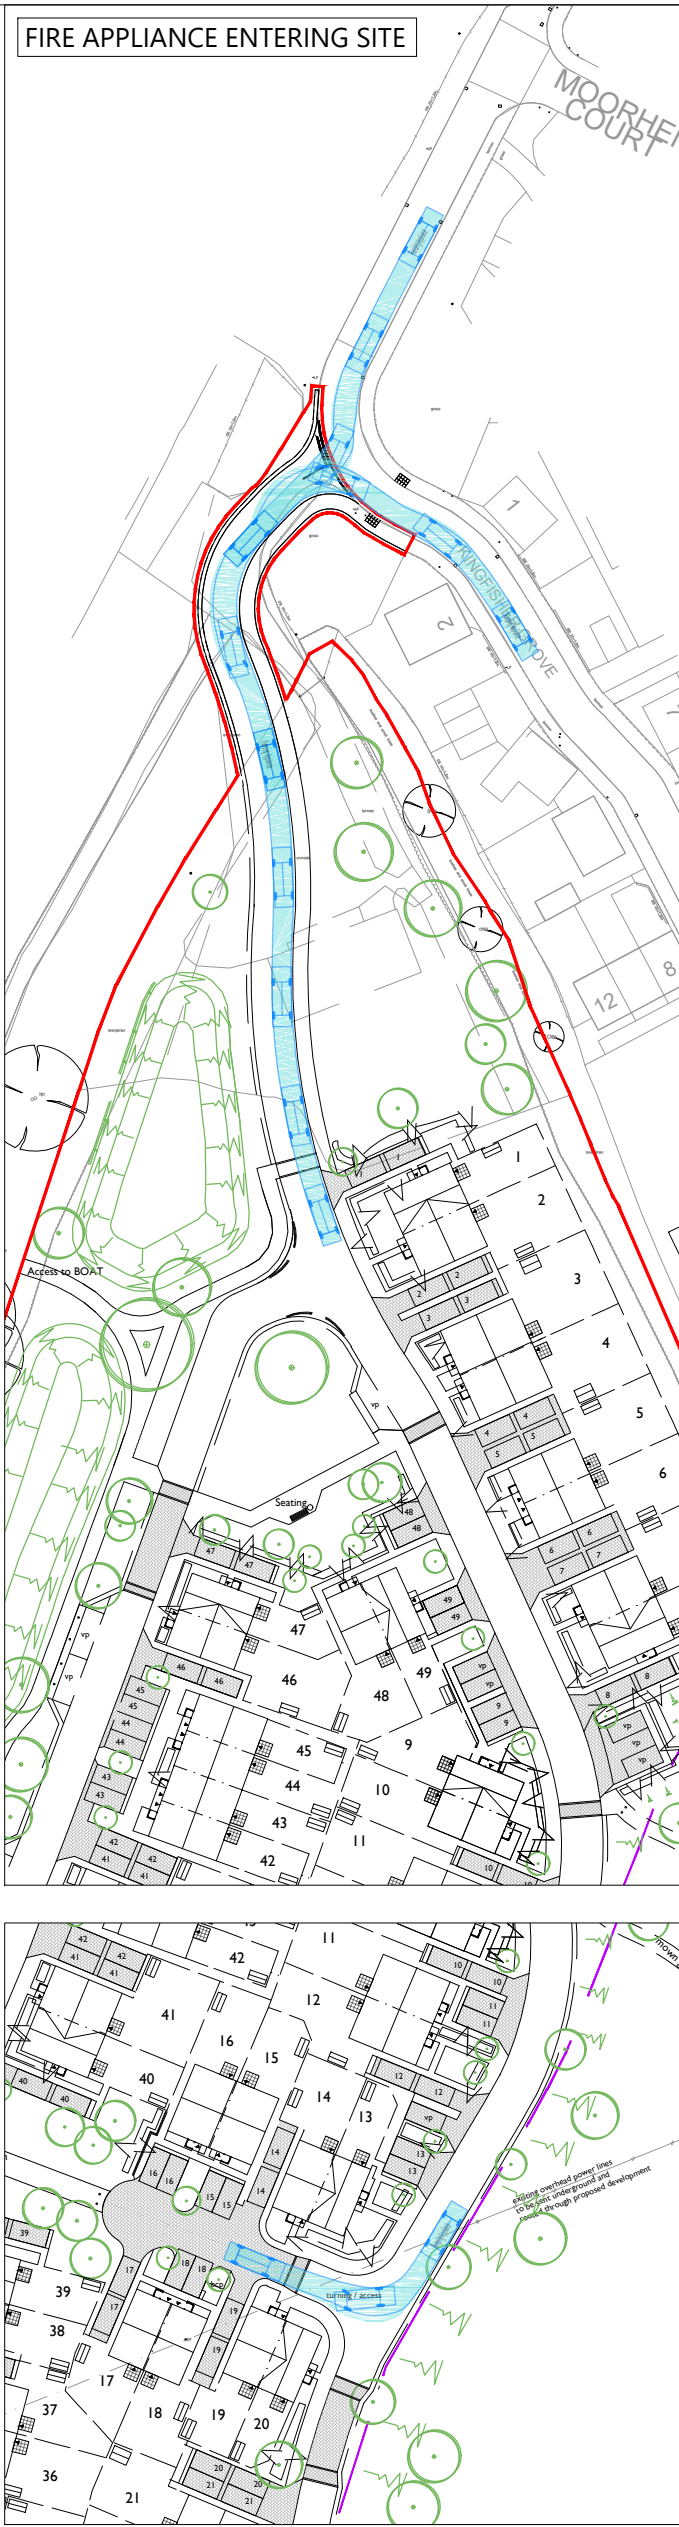
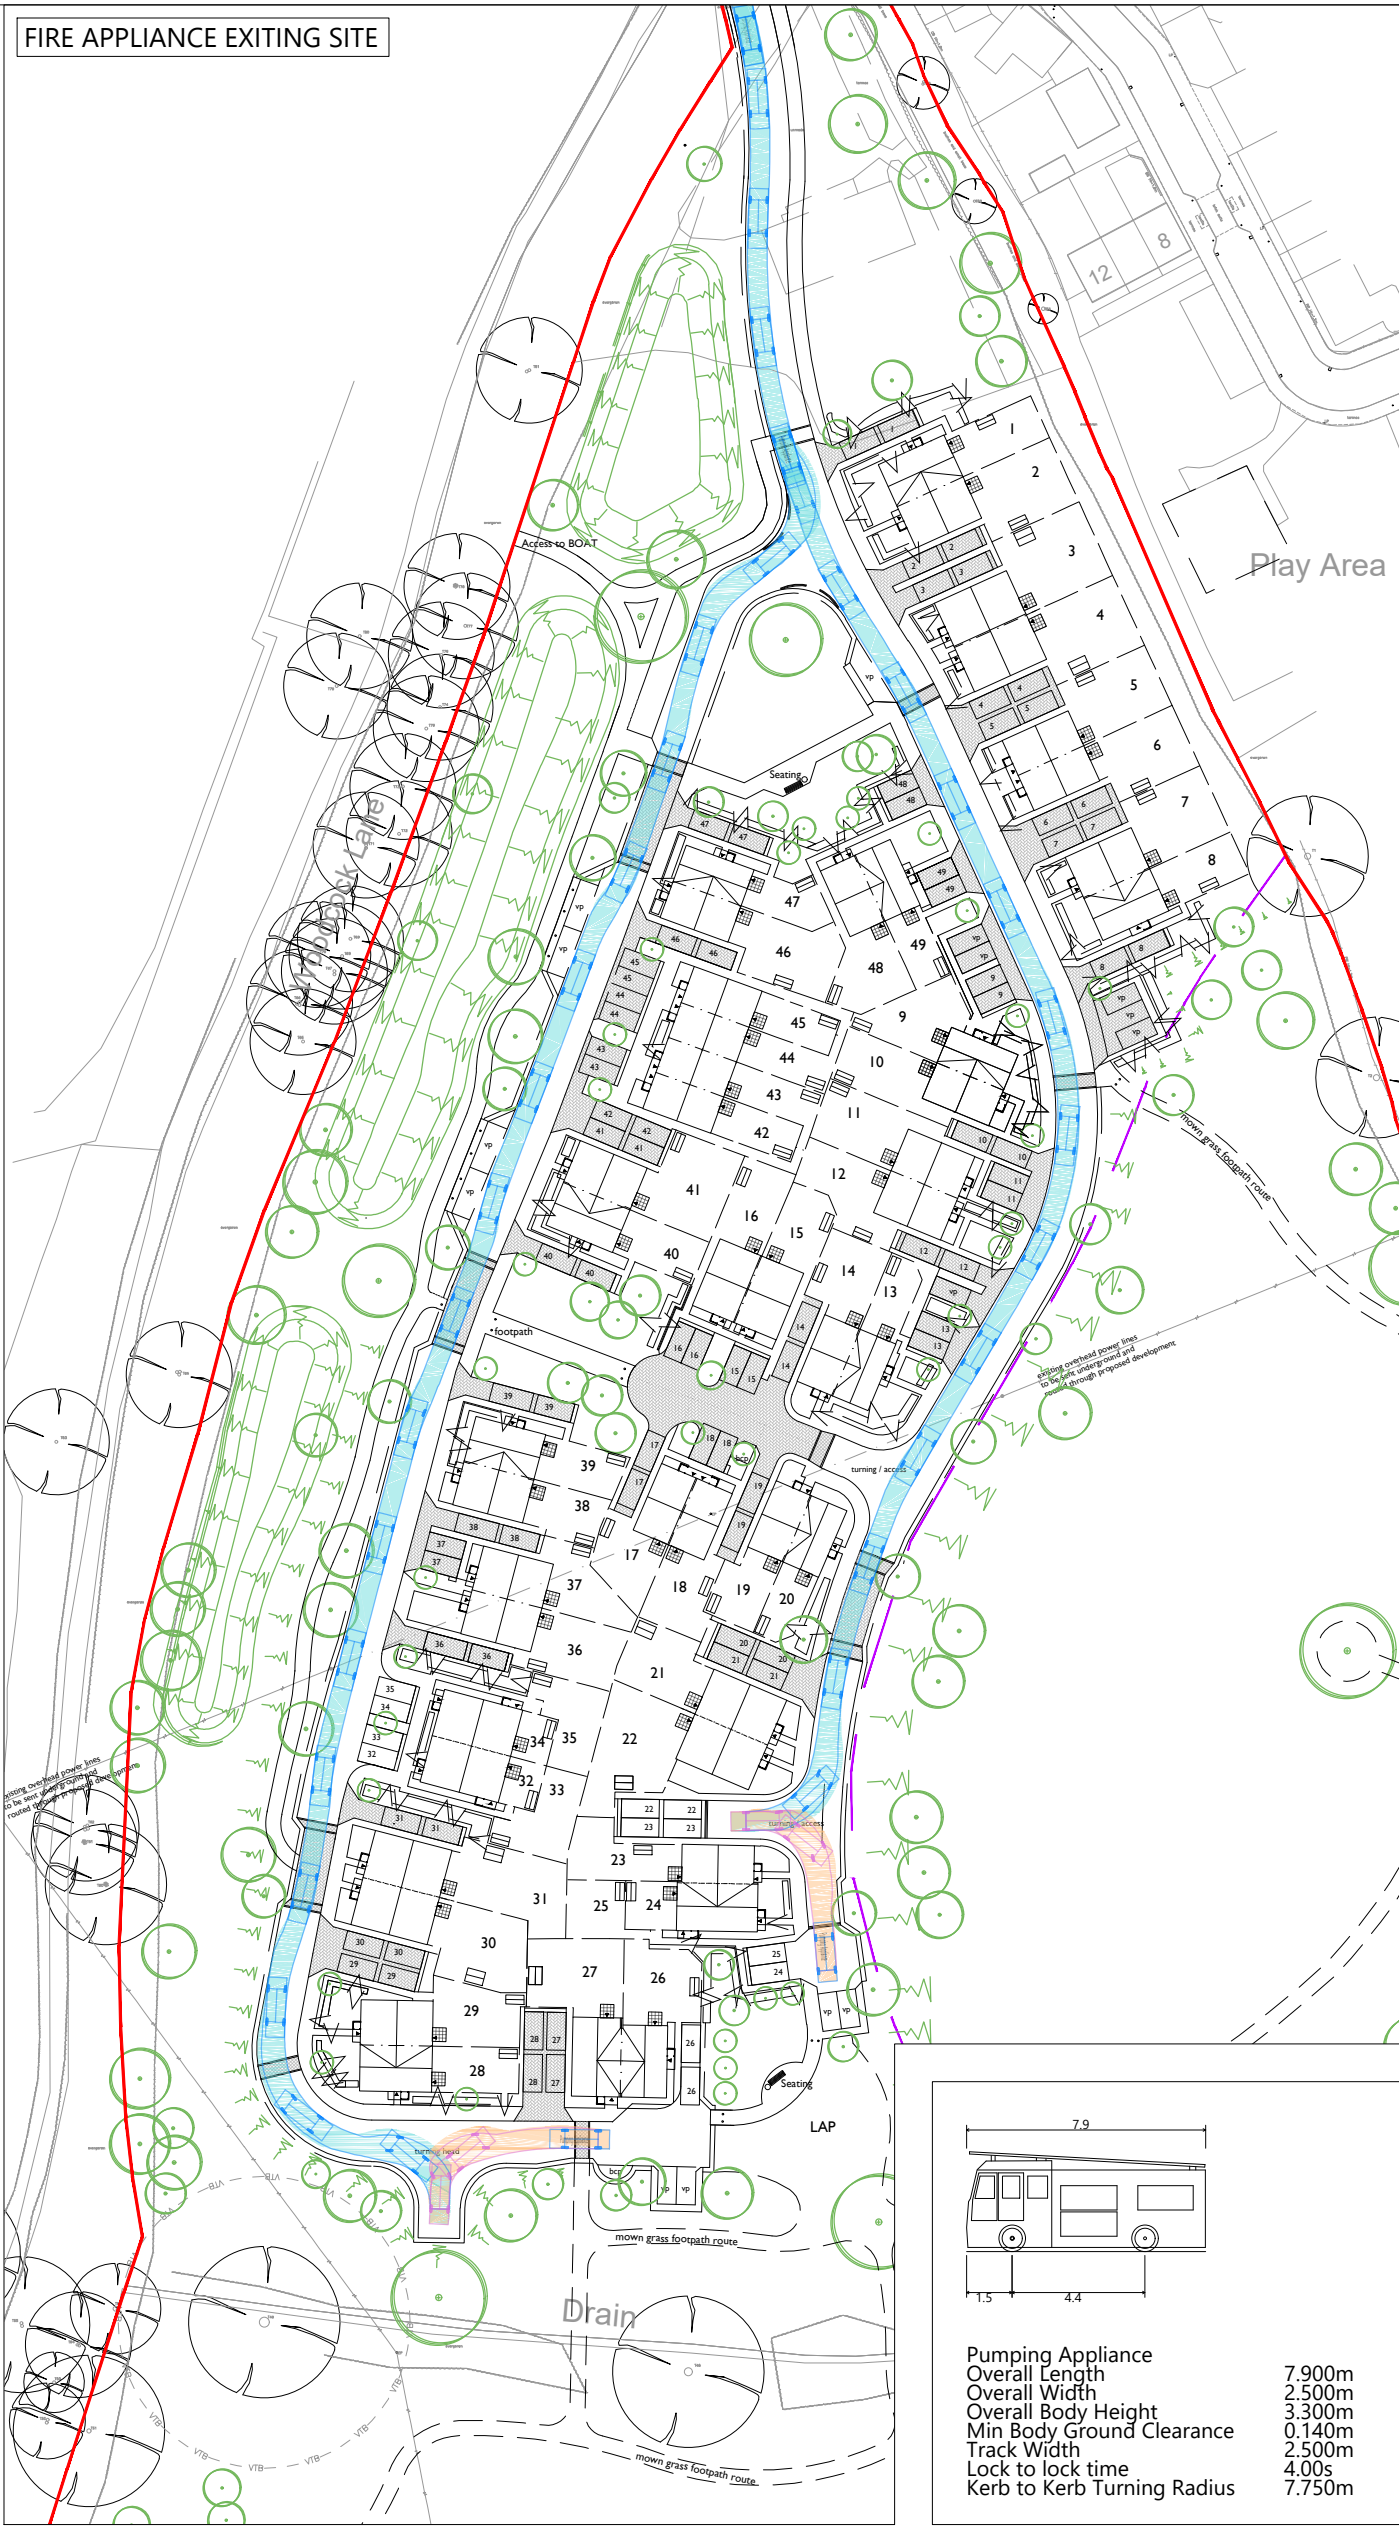


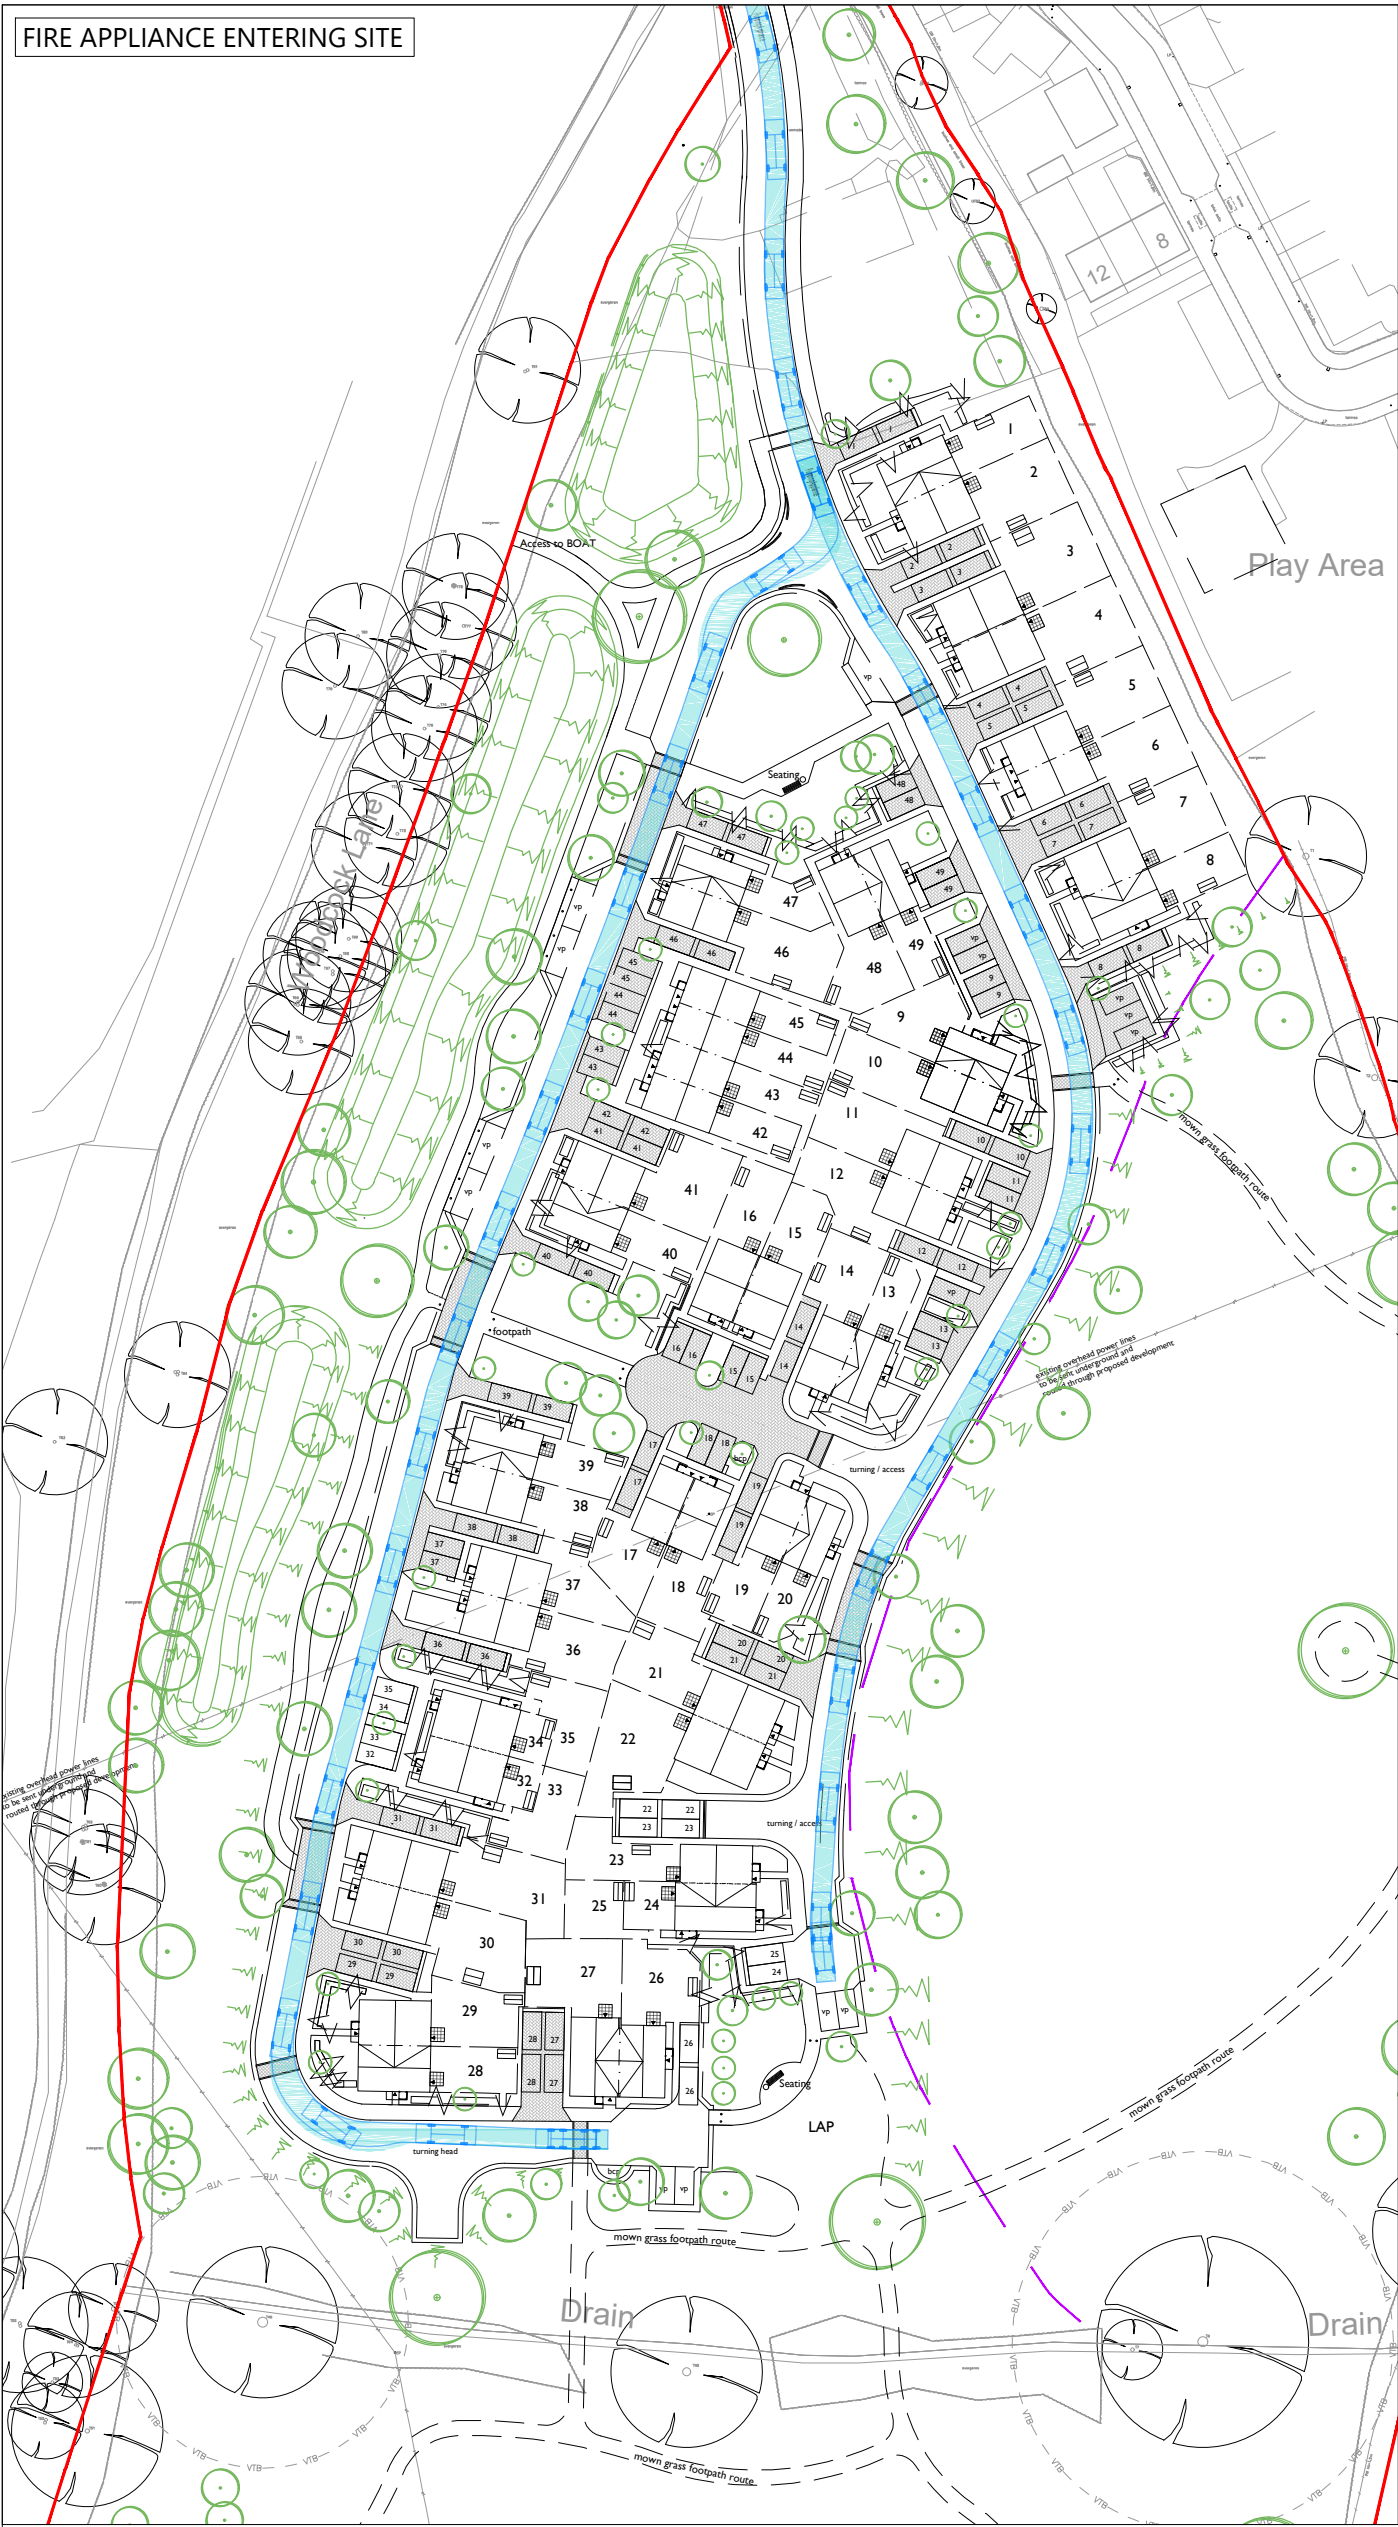

DRAWING ISSUED FOR FEASIBILITY CONSIDERATION AND PLANNING PURPOSES ONLY. DRAWING NOT TO BE USED FOR CONSTRUCTION. I-TRANSPORT LIP ACCEPTS NO RESPONSIBILITY FOR ERRORS MADE BY OTHERS IN SCALED FROM THIS DRAWING. MEASUREMENTS SHOULD BE TAKEN FROM FIGURED DIMENSIONS ONLY. CDM REQUIREMENTS CONSIDERED AT FEASIBILITY STAGE ONLY. FURTHER CONSIDERATION REQUIRED BY DETAILED DESIGN TEAM. © CROWN COPYRIGHT 2024 OS LICENCE No. 100044286

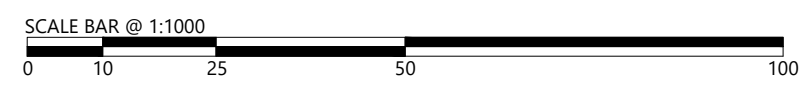

 The Square, Basing View, Basingstoke, Hampshire, RG21 4EB Tel: 01256 898366 www.i-transport.co.uk				TITLE: SITE LAYOUT - SWEEP PATH ANALYSIS - FIRE APPLIANCE				DRAWN: JD PROJECT No: ITB19902				CHECKED: LB SCALE @ A2: 1:1000				APPROVED: LB DATE: 05.03.24			
REV: B 07.10.24 JD SITE LAYOUT UPDATED A 27.06.24 JD SITE LAYOUT UPDATED				PROJECT: KINGFISHER GROVE, THREE MILE CROSS				DRAWING No: ITB19902-GA-002				REV: B				STATUS: FOR INFORMATION			
CHK: LB				APD: LB				CLIENT: SOVEREIGN NETWORK GROUP											