

Home Counties
Architectural
Services


Tel : 07525008695
Email : homecountiesas@gmail.com

NOTES:


This drawing is to be read in conjunction with all relevant Architects and Engineers drawings

Only figured dimensions are to be used for construction

All dimensions are to be verified on site prior to work commencing

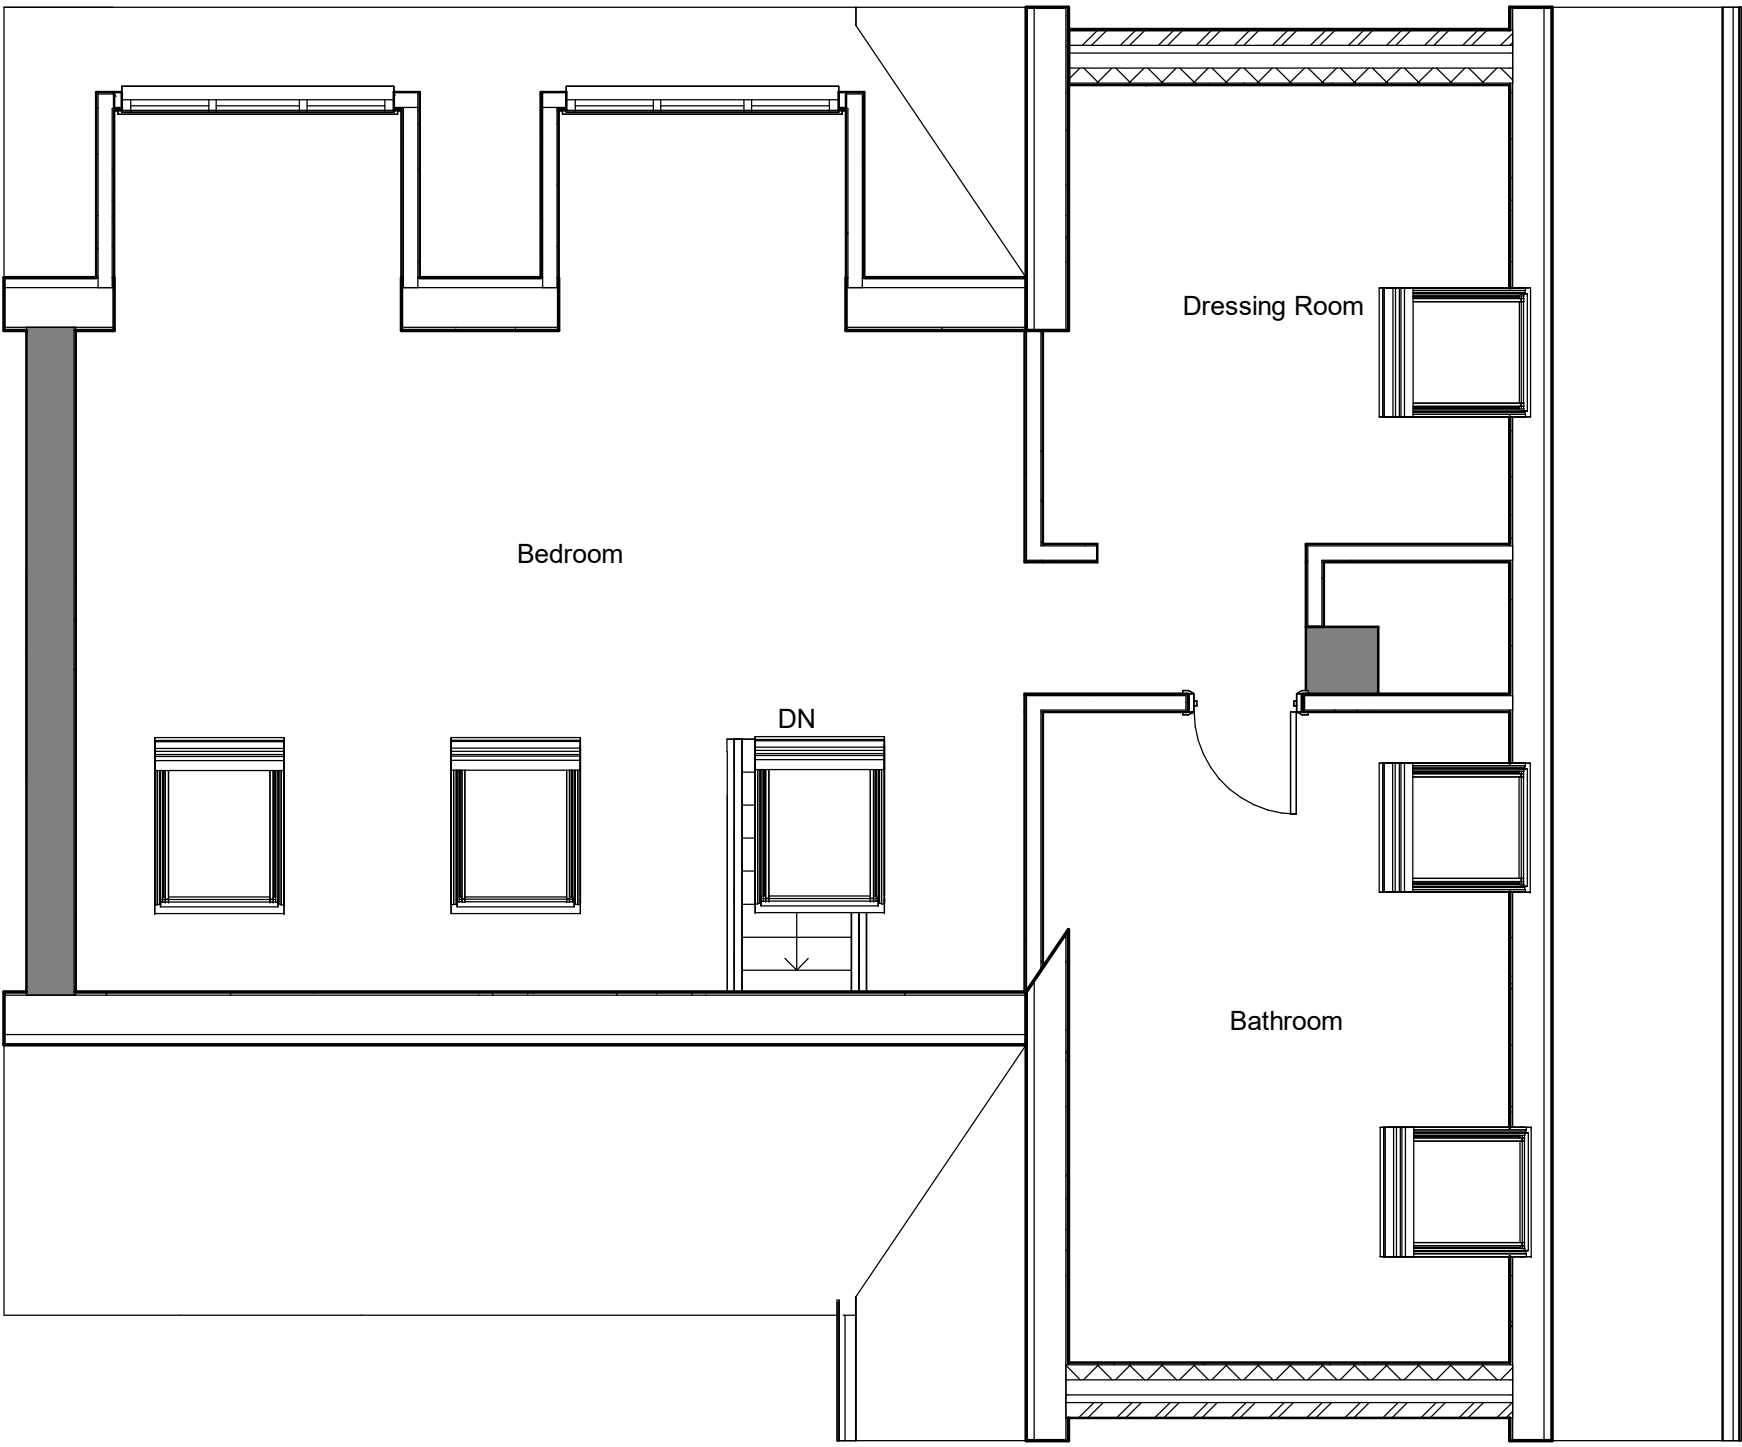

1 Loft
1 : 50

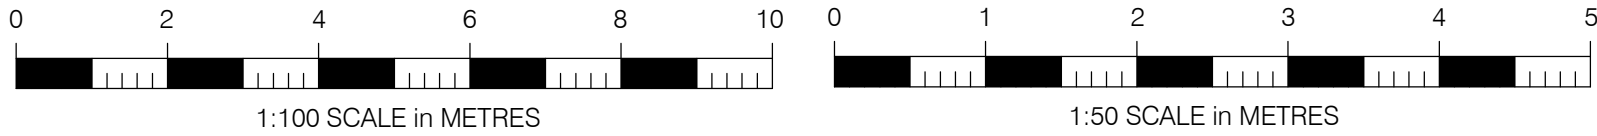

8 Hunters Way
RG7 1HW

Proposed Loft

Project number 703

Date 23.09.24

Drawn by B Strong

103

Scale @ A1 1 : 50