




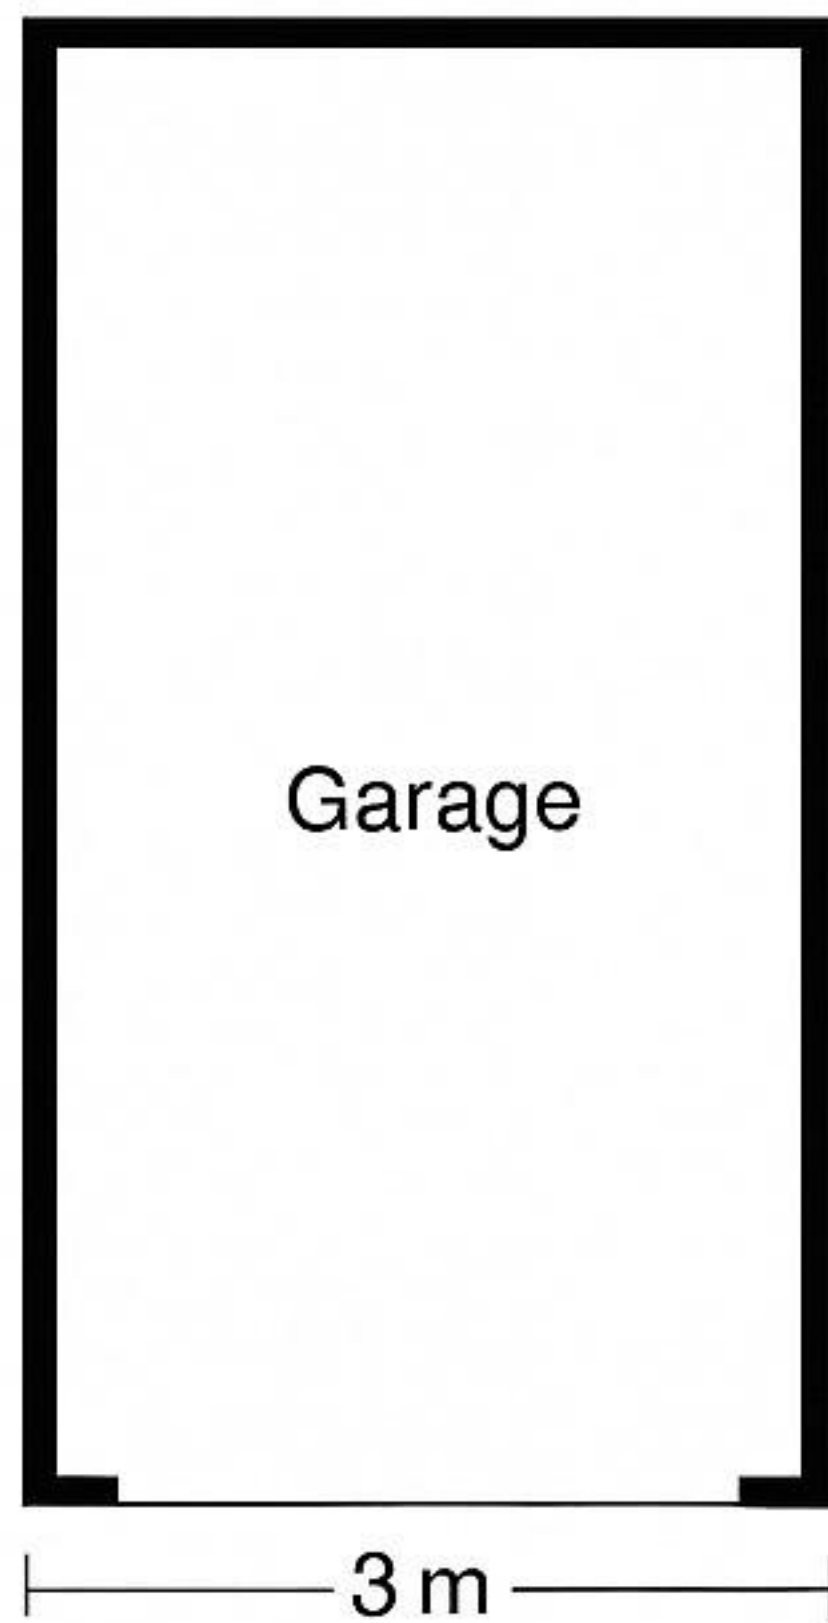

Existing Floor Plan

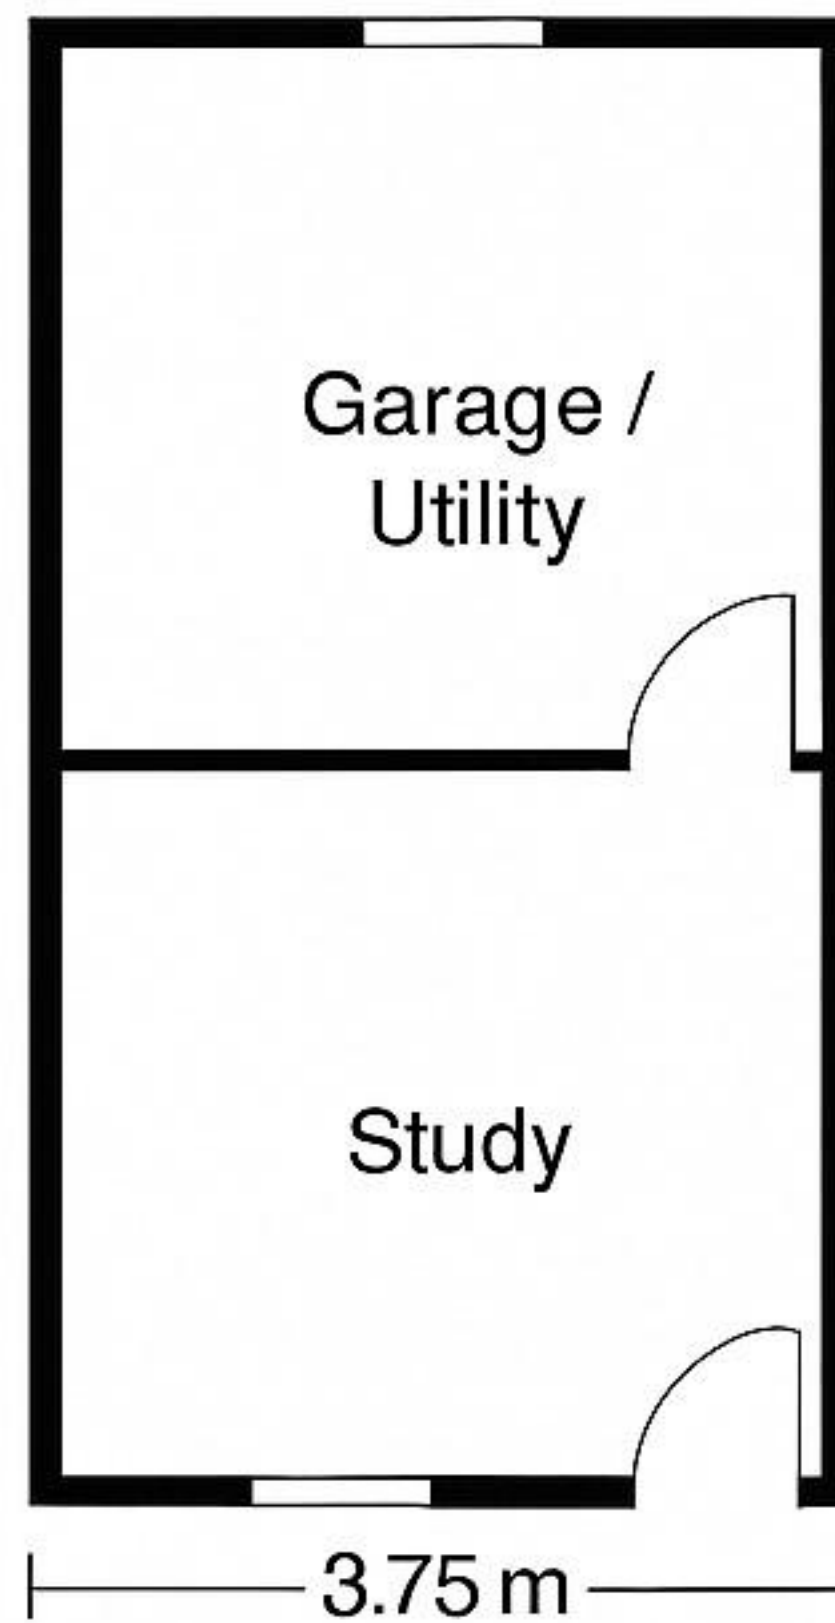

Proposed Floor Plan

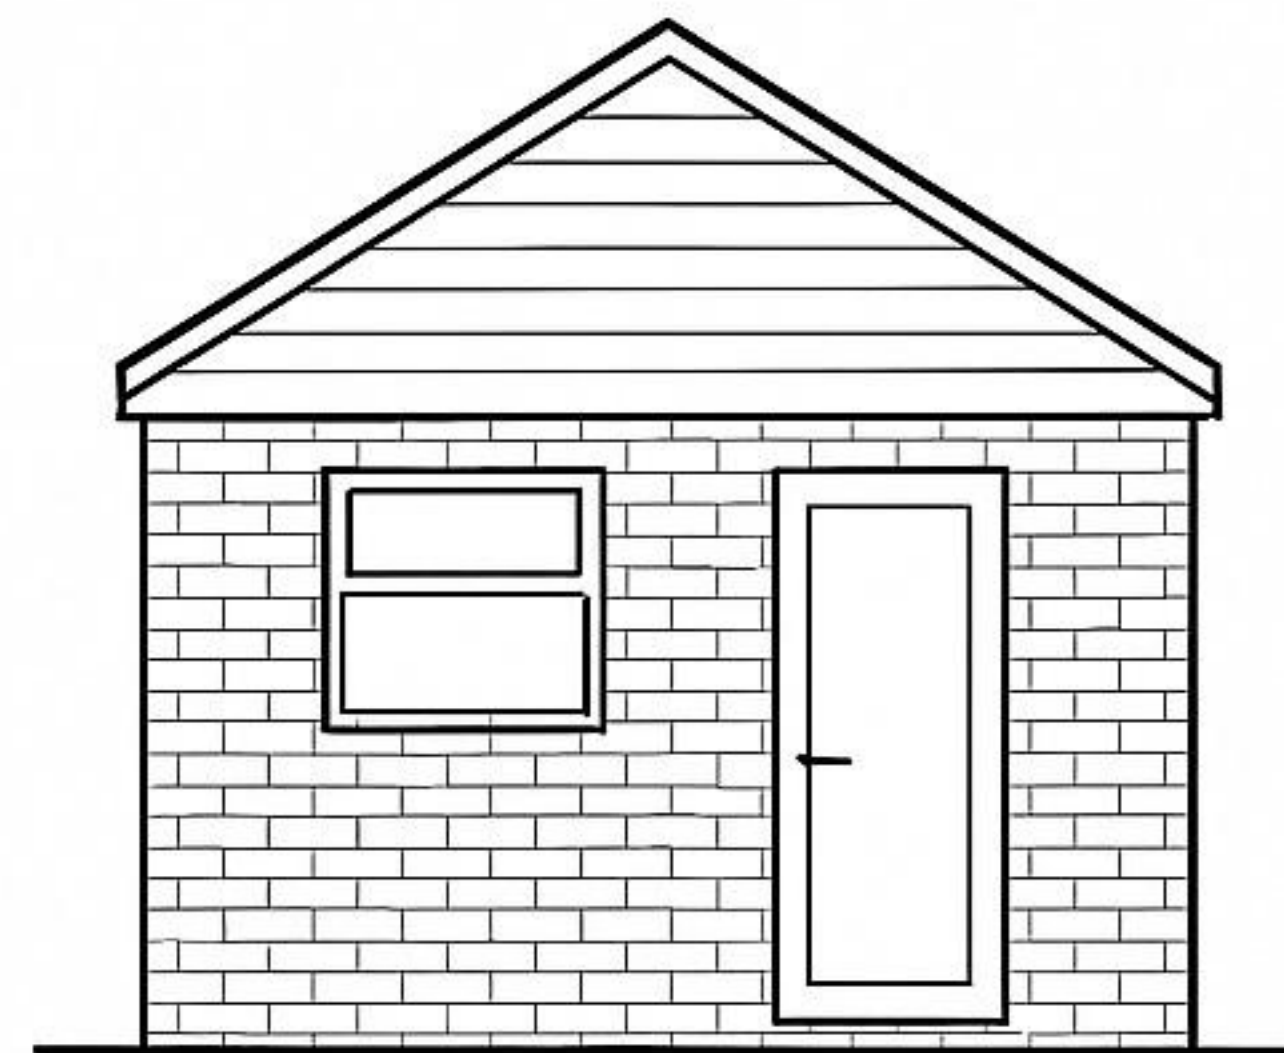

Proposed Rear Elevation