
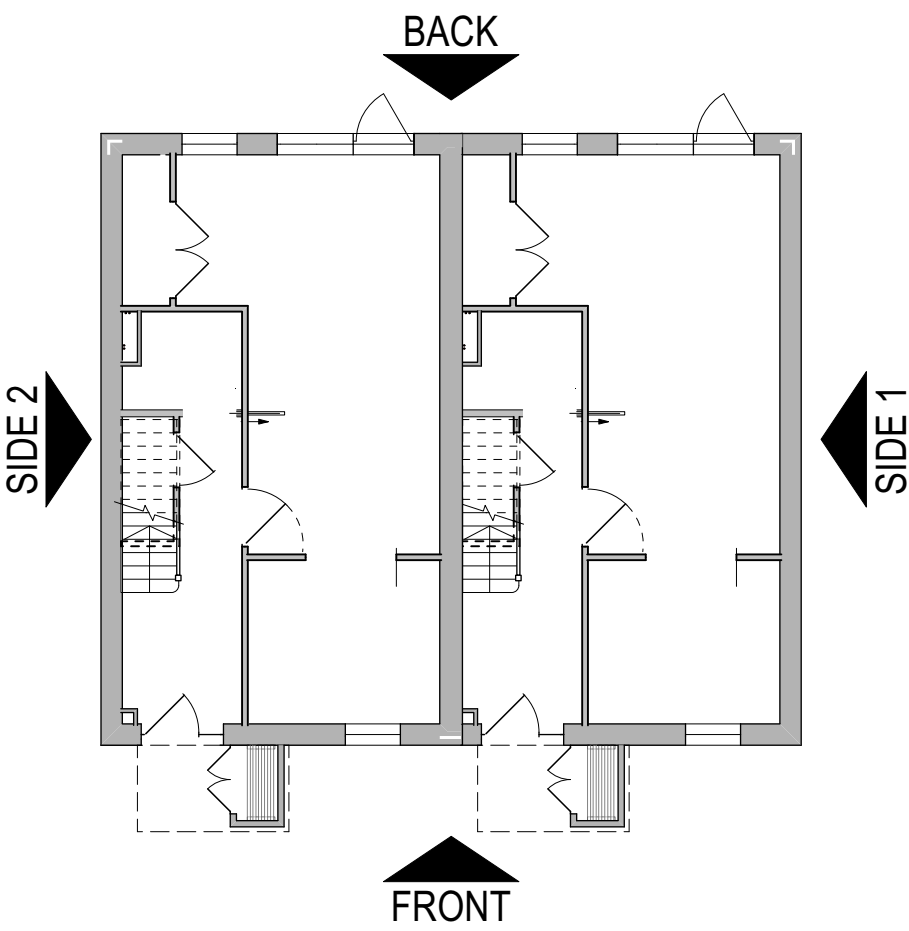
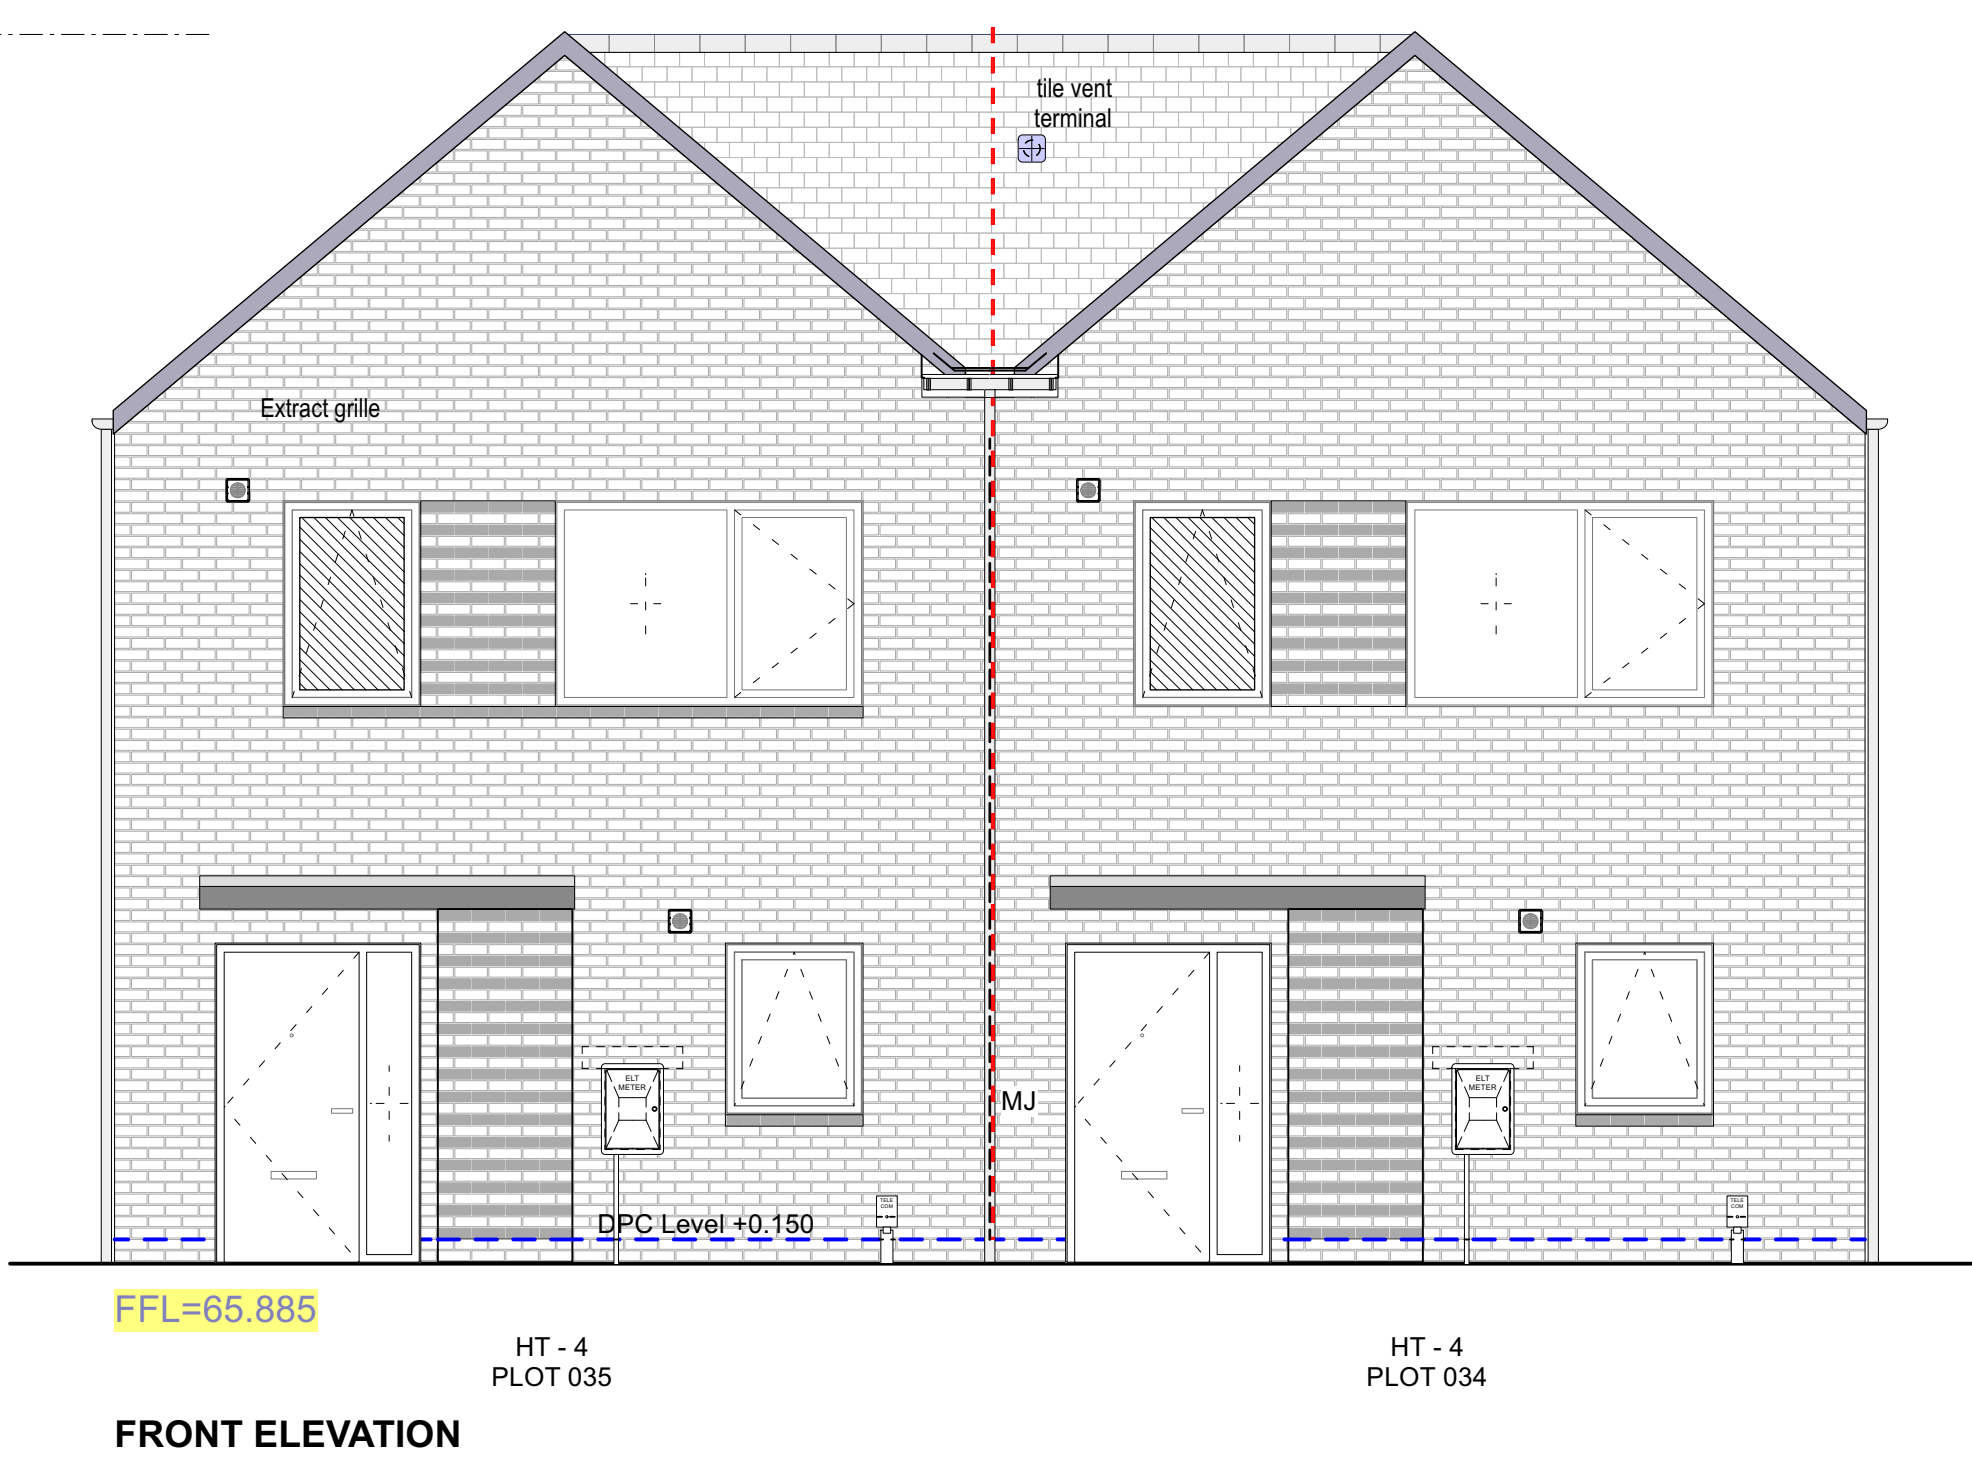


PLOT SCHEDULE

PLOT NO.	HOUSE TYPE	HANDING	TENURE
149	HT4	AS	Social Rent
150	HT4	AS	Social Rent


PLOT SCHEDULE: FFL

PLOT NO.	FF LEVEL
149	FFL 65.525
150	FFL 65.600

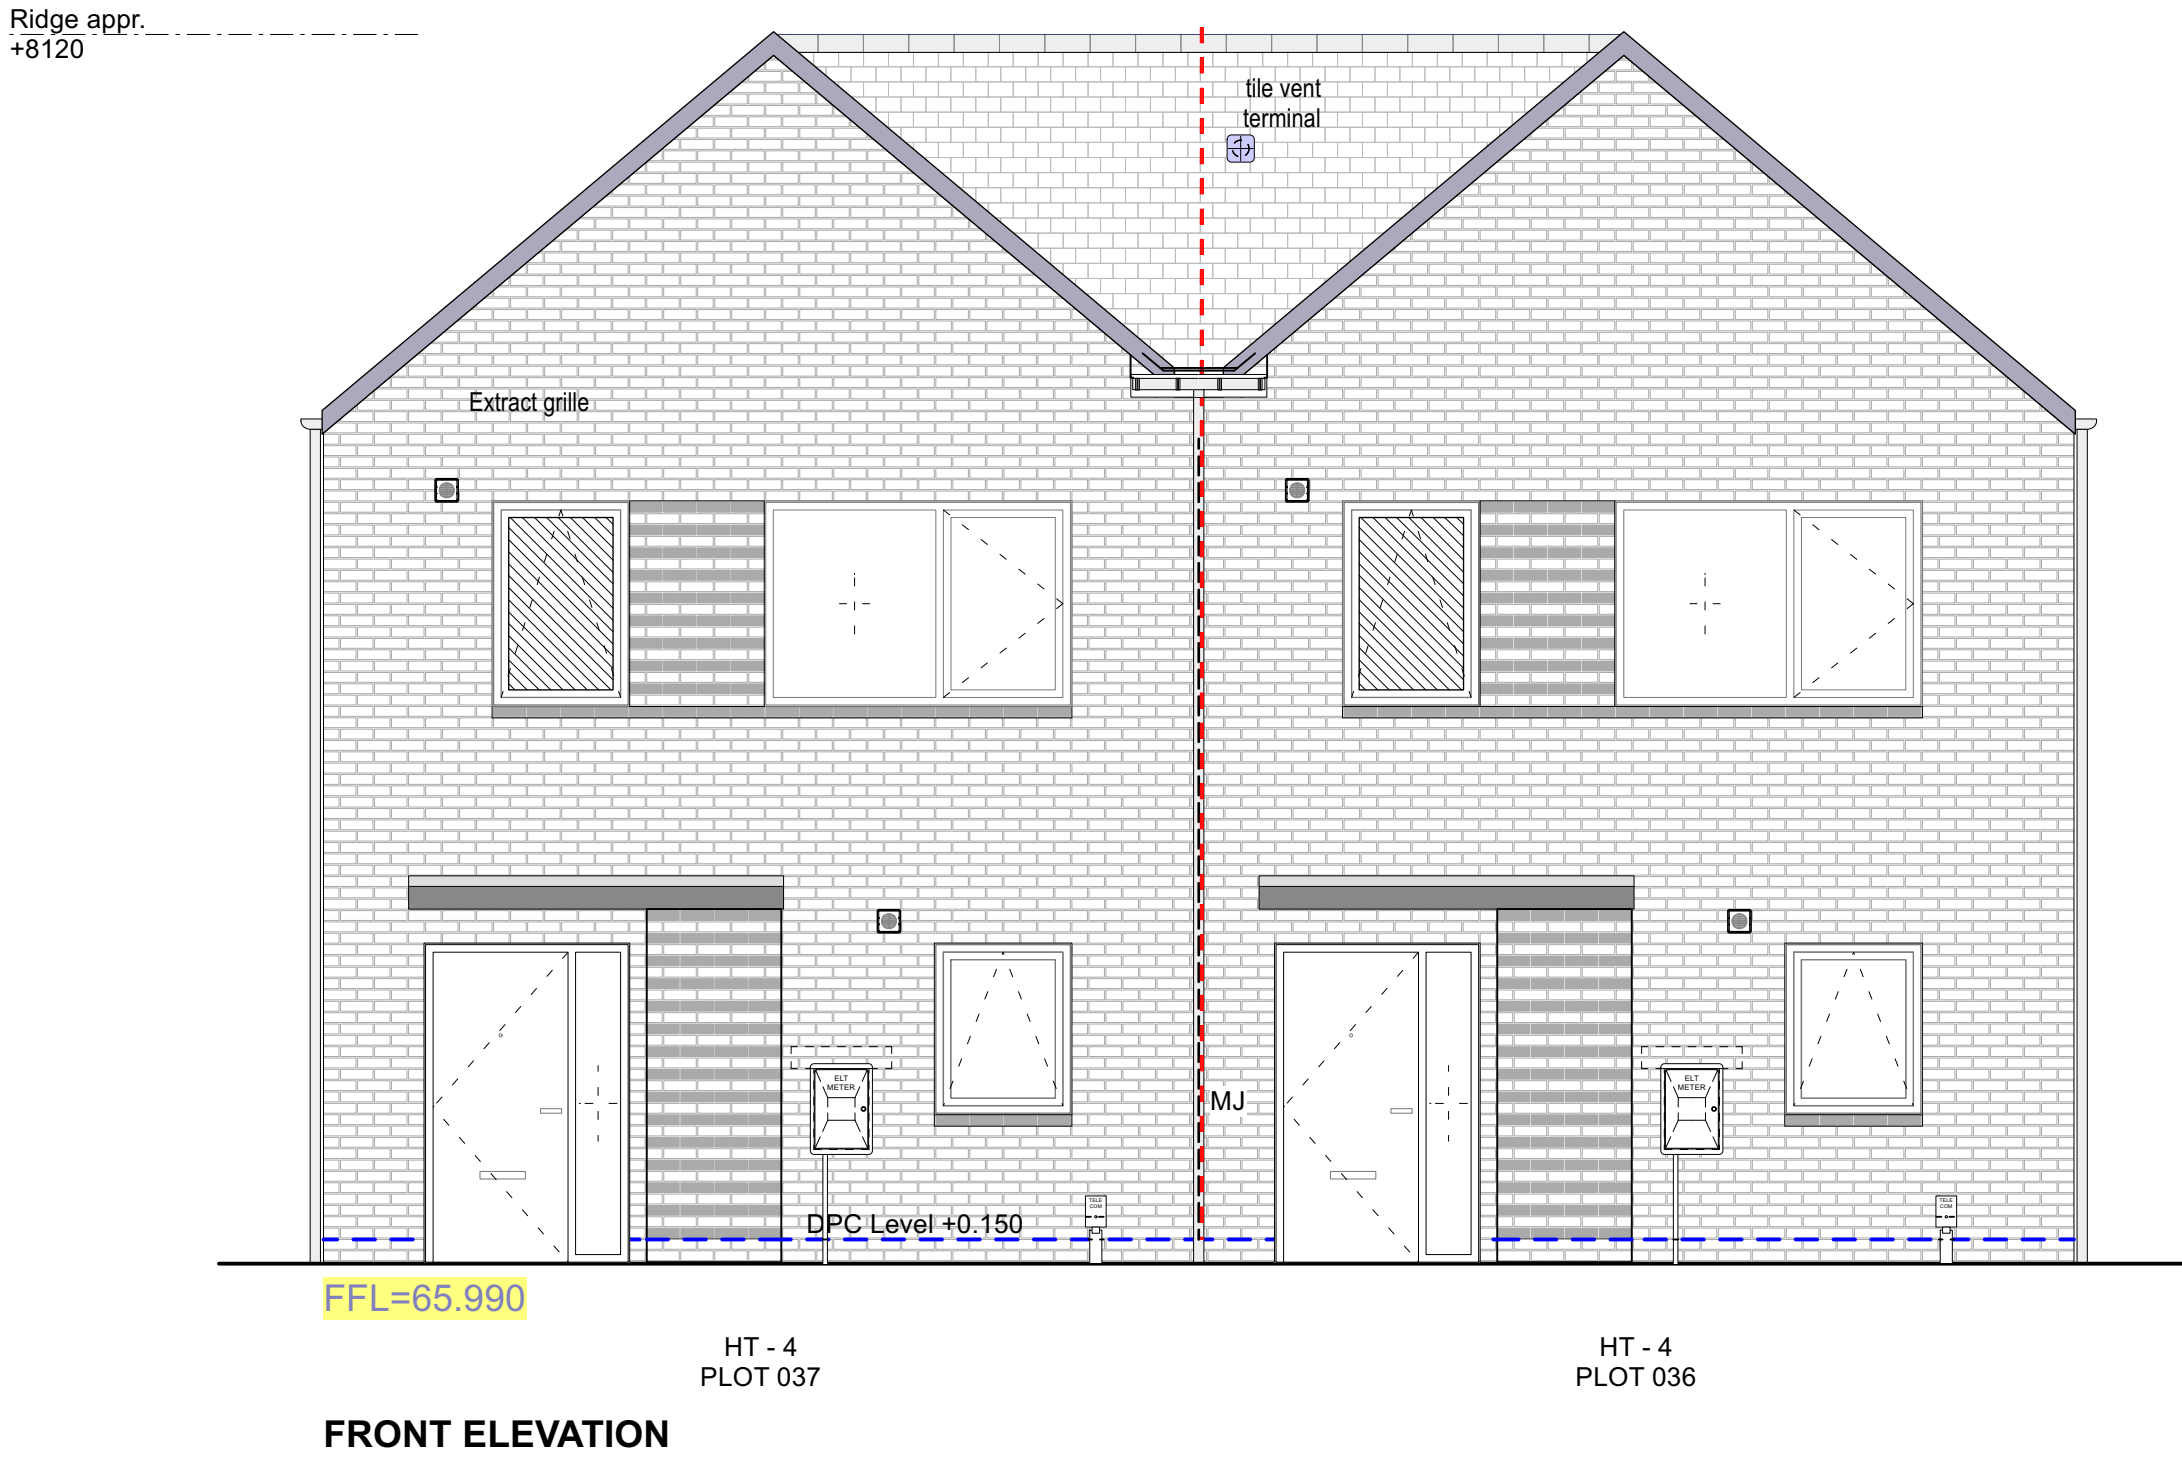

This drawing is issued based upon information and advice given by the contractor and we cannot confirm that the building has been constructed strictly in accordance with our drawings.

APPROVED APPLICATION

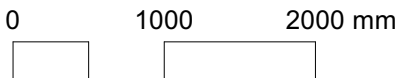

Chartered Architects
Chartered Building Surveyors
Interior Designers
CDM Services

Glentworth Court, Lime Kiln Close
Stoke Gifford, Bristol BS34 8SR
+44 (0)117 931 2062
www.kendallkingscott.co.uk

Project
Gorse Ride - S73

Client
Wates / Wokingham Borough Council

Scale
1:50

Paper Size
ISO A1

Filename
220123-Sec-Elev_Houses-Stage 4 EP OG v2024.vrx

Purpose/Status
PLANNING

Check all dimensions and levels on site

P01 16/09/2025 EP LB Updated for NMA

Revision
HT 4 - Elevations (sht 1) EXISTING
Plots 34-35,36-37,149-150

Drawing Number
250237-KKL-HT4-0501

Revision
P01