
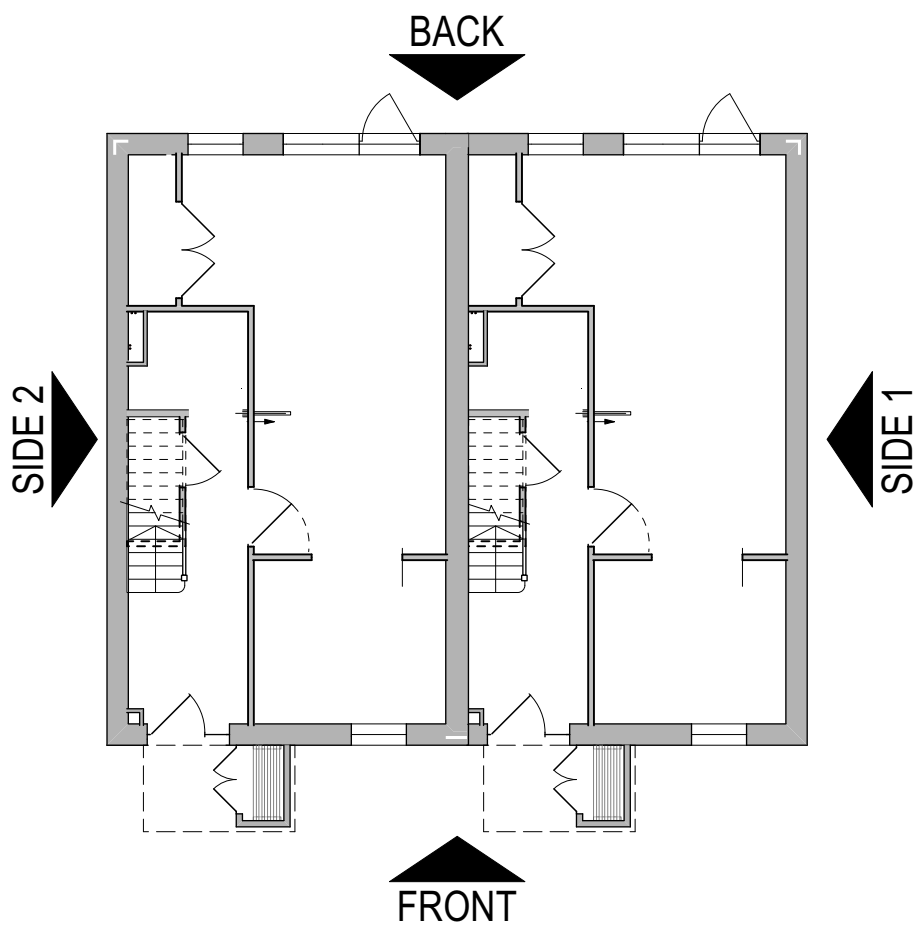
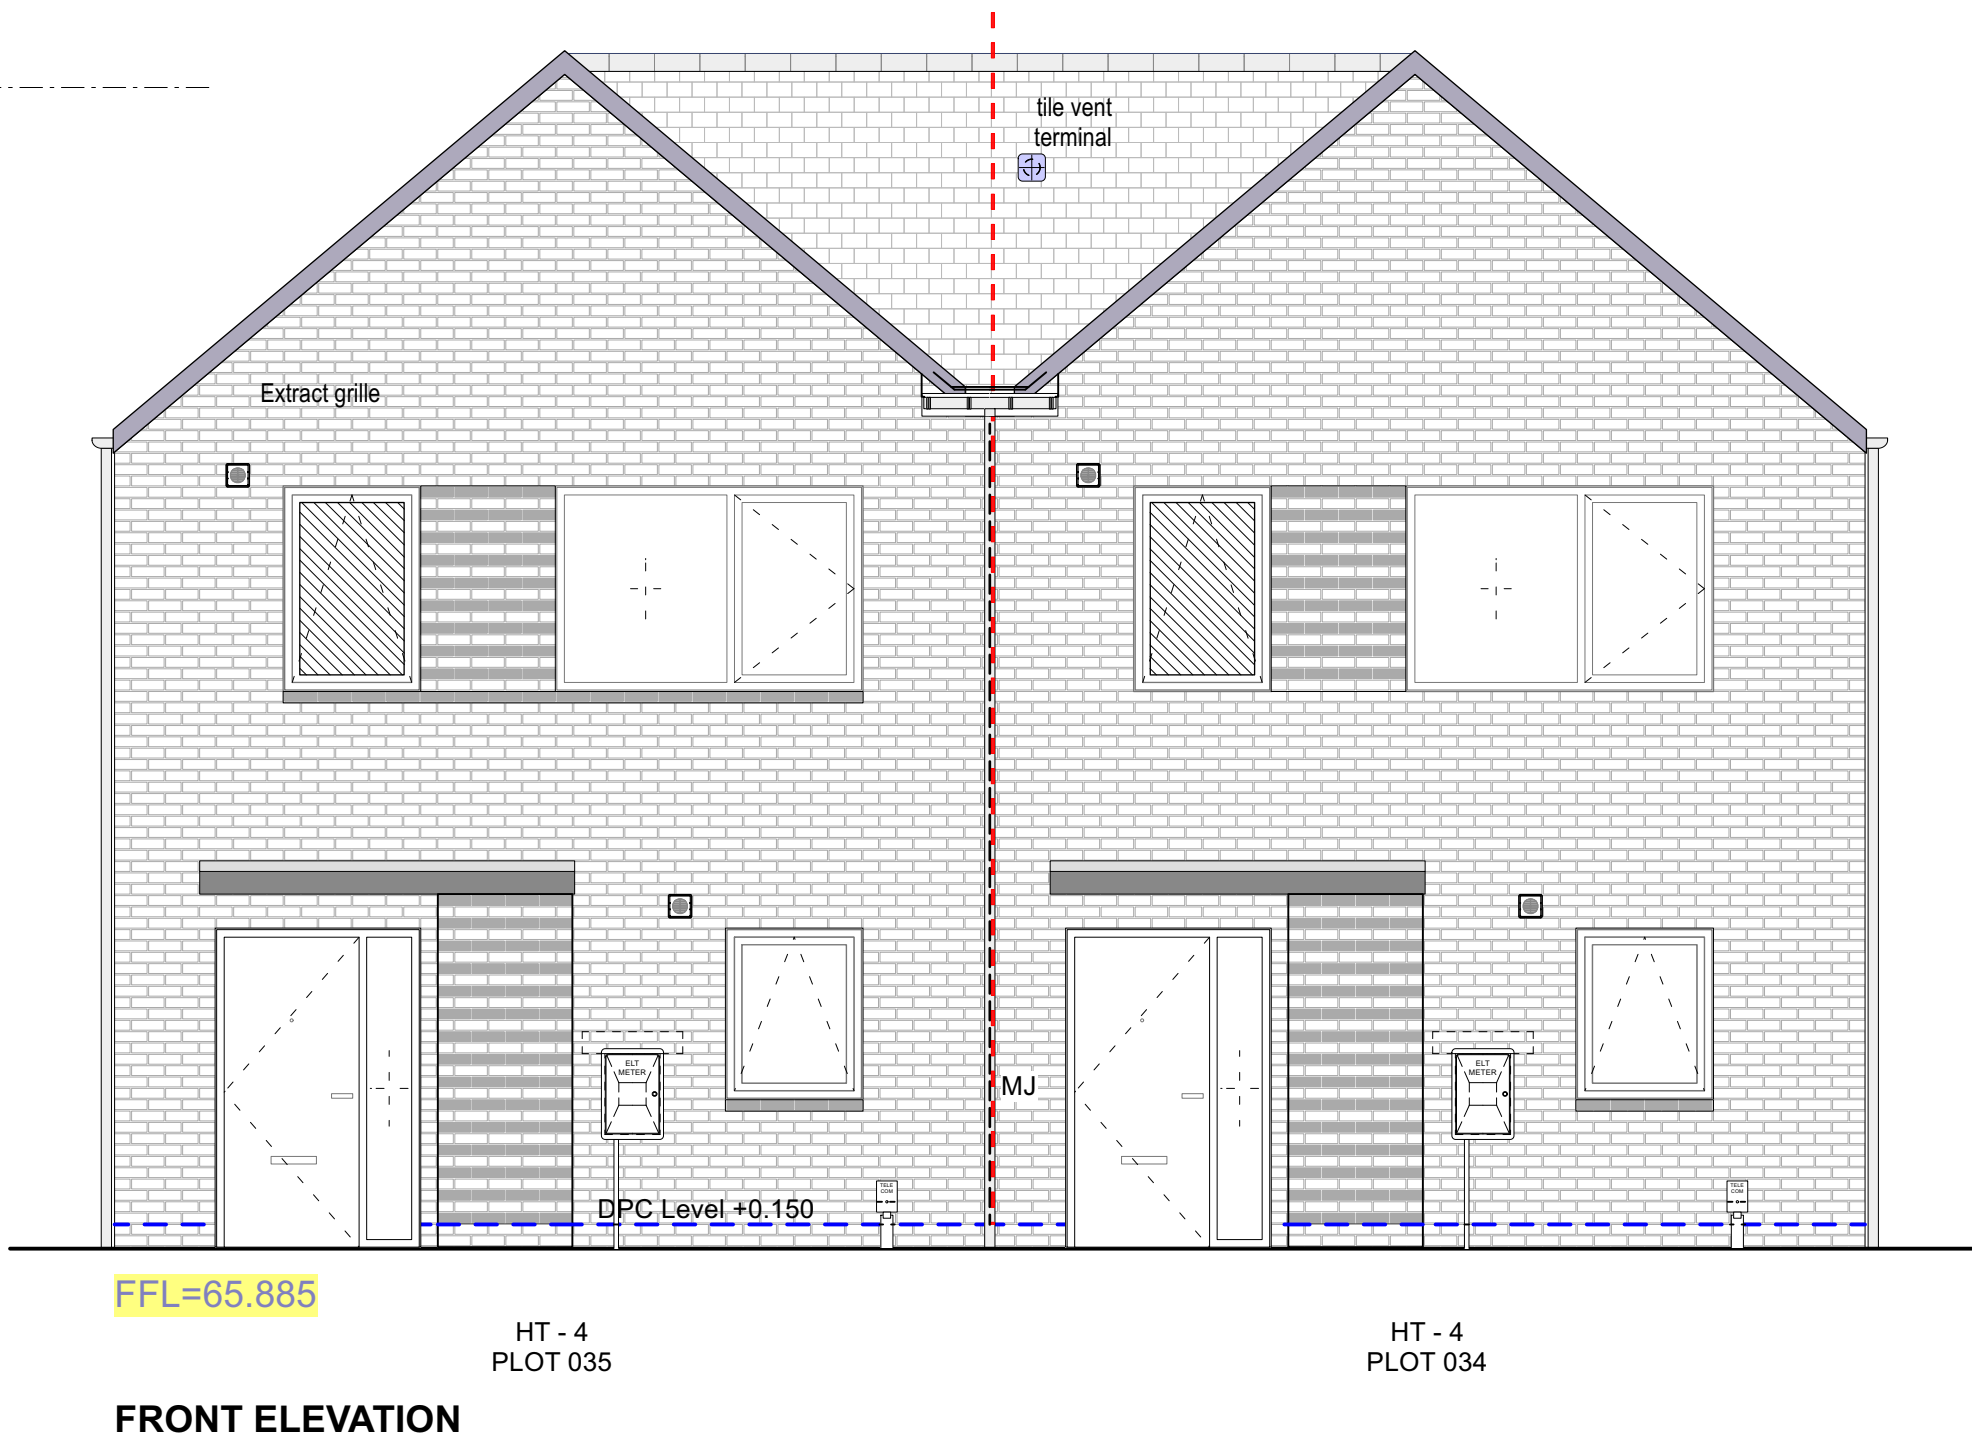


PLOT NO.	HOUSE TYPE	HANDING	TENURE
149	HT4	AS	Social Rent
150	HT4	AS	Social Rent

PLOT NO.	FF LEVEL
149	FFL 65.525
150	FFL 65.600


PLOT NO.	FF LEVEL
149	FFL 65.525
150	FFL 65.600

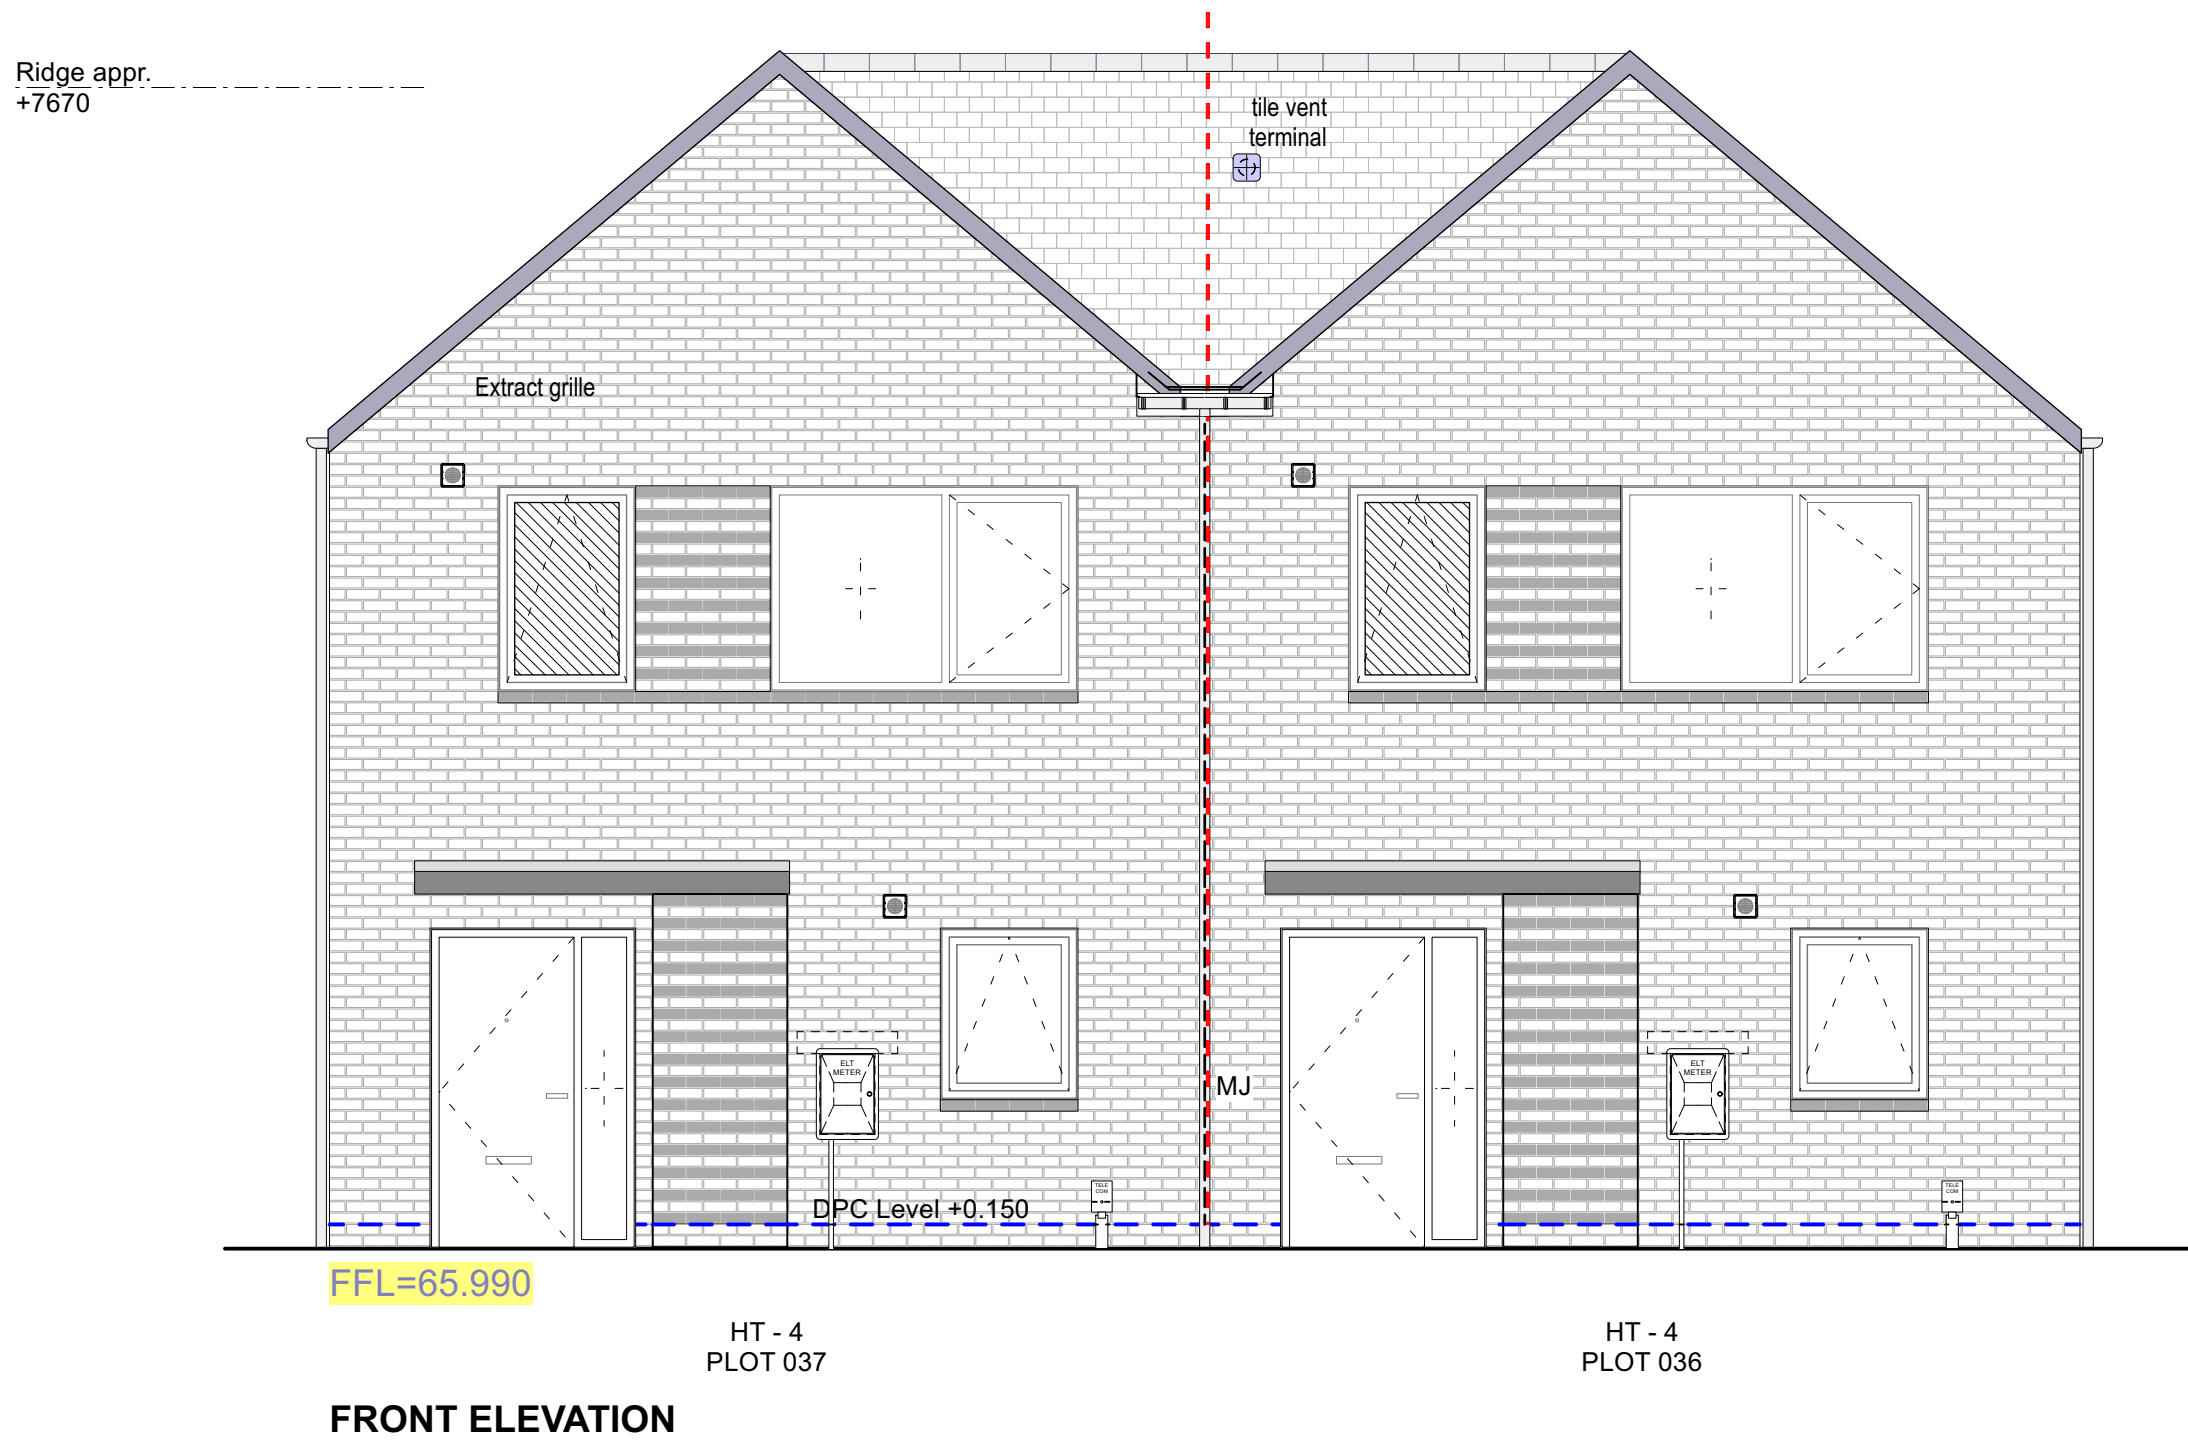

This drawing is issued based upon information and advice given by the contractor and we cannot confirm that the building has been constructed strictly in accordance with our drawings.

ROOF/RIDGE + EAVES HEIGHT REDUCED BY 225MM

PROPOSED APPLICATION

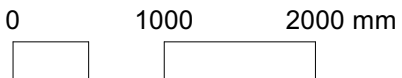

Chartered Architects

Chartered Building Surveyors

Interior Designers

CDM Services

Glentworth Court, Lime Kiln Close

Stoke Gifford, Bristol BS34 8SR

+44 (0)117 931 2062

www.kendallkingscott.co.uk

Project

Gorse Ride - S73

Client

Wates / Wokingham Borough Council

Scale

1:50

Paper Size

ISO A1

Filename

220123-Sec-Elev_Houses-Stage 4 EP v2024.vwx

© Copyright

Do not scale this drawing

Rev

16/09/2025

EP

LB

Roof lowered by 225mm

Drawing Title

HT 4 - Elevations (sht 1) PROPOSED

Drawing Number

250237-KKL-HT4-0502

Purpose/Status

PLANNING

Revision

P01

Only to be used on the site for which designed. The electronic transmission of design/information contained in this drawing is carried out entirely at the User's risk and Kendall Kingscott Ltd. shall have no liability for any errors or inaccuracies arising therefrom. The production of amended or updated information from the said design/information by the User is entirely the responsibility of the User and Kendall Kingscott Ltd. shall have no responsibility in respect thereof whatsoever.