

PLOT SCHEDULE


PLOT NO.	HOUSE TYPE	HANDING	TENURE
149	HT4	AS	Social Rent
150	HT4	AS	Social Rent

PLOT SCHEDULE: FFL


PLOT NO.	FF LEVEL
149	FFL 65.525
150	FFL 65.600




BACK ELEVATION

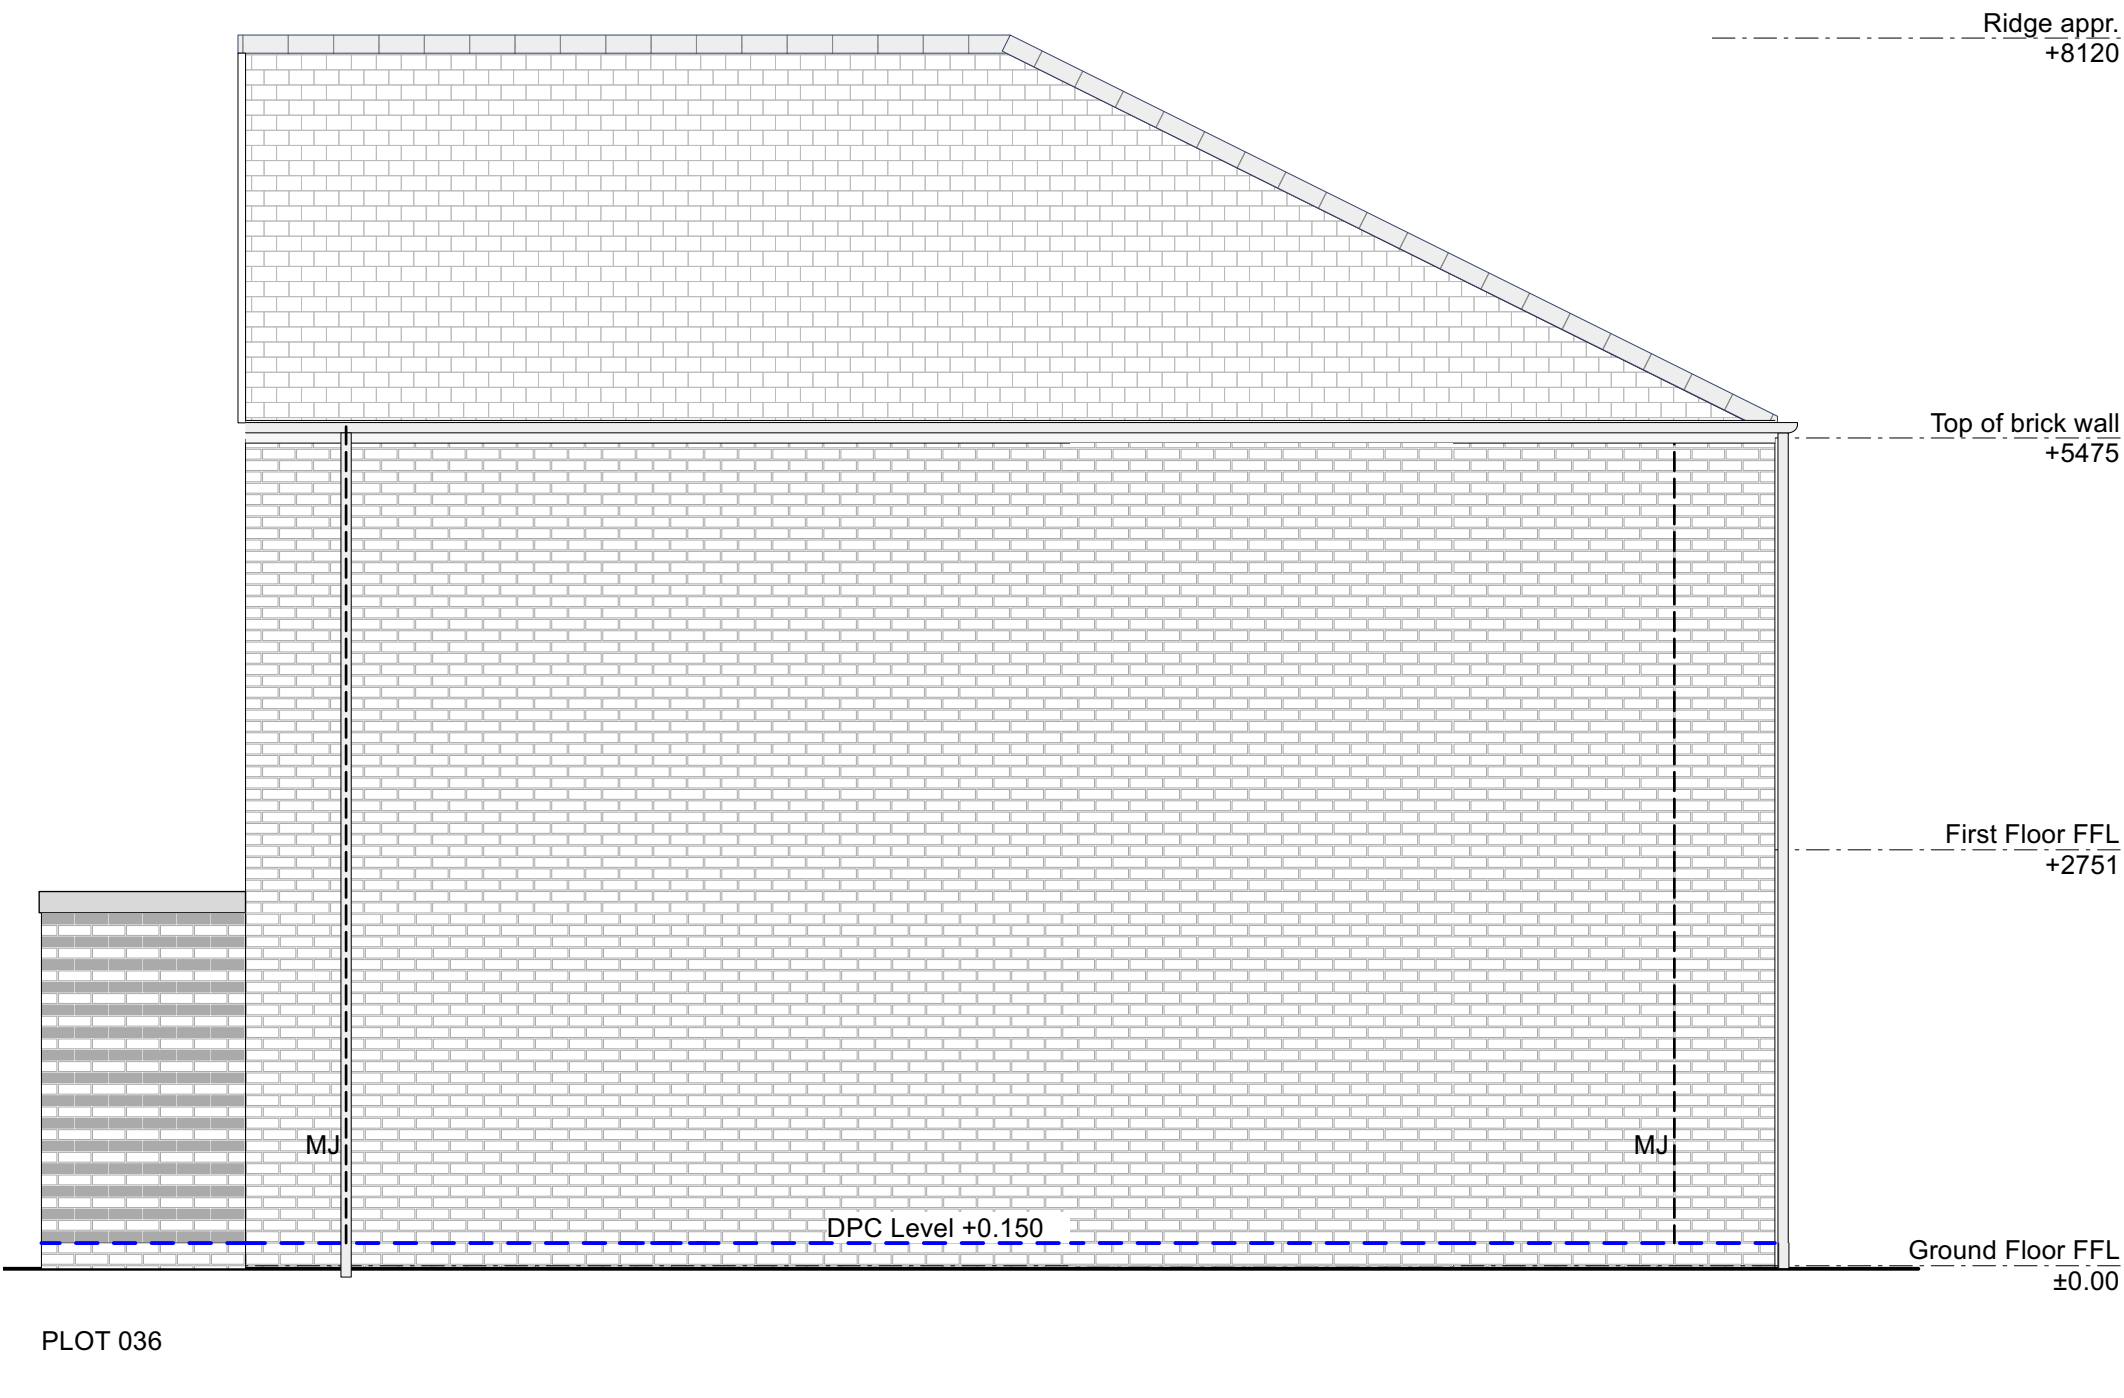


SIDE ELEVATION 1 (HT 4)

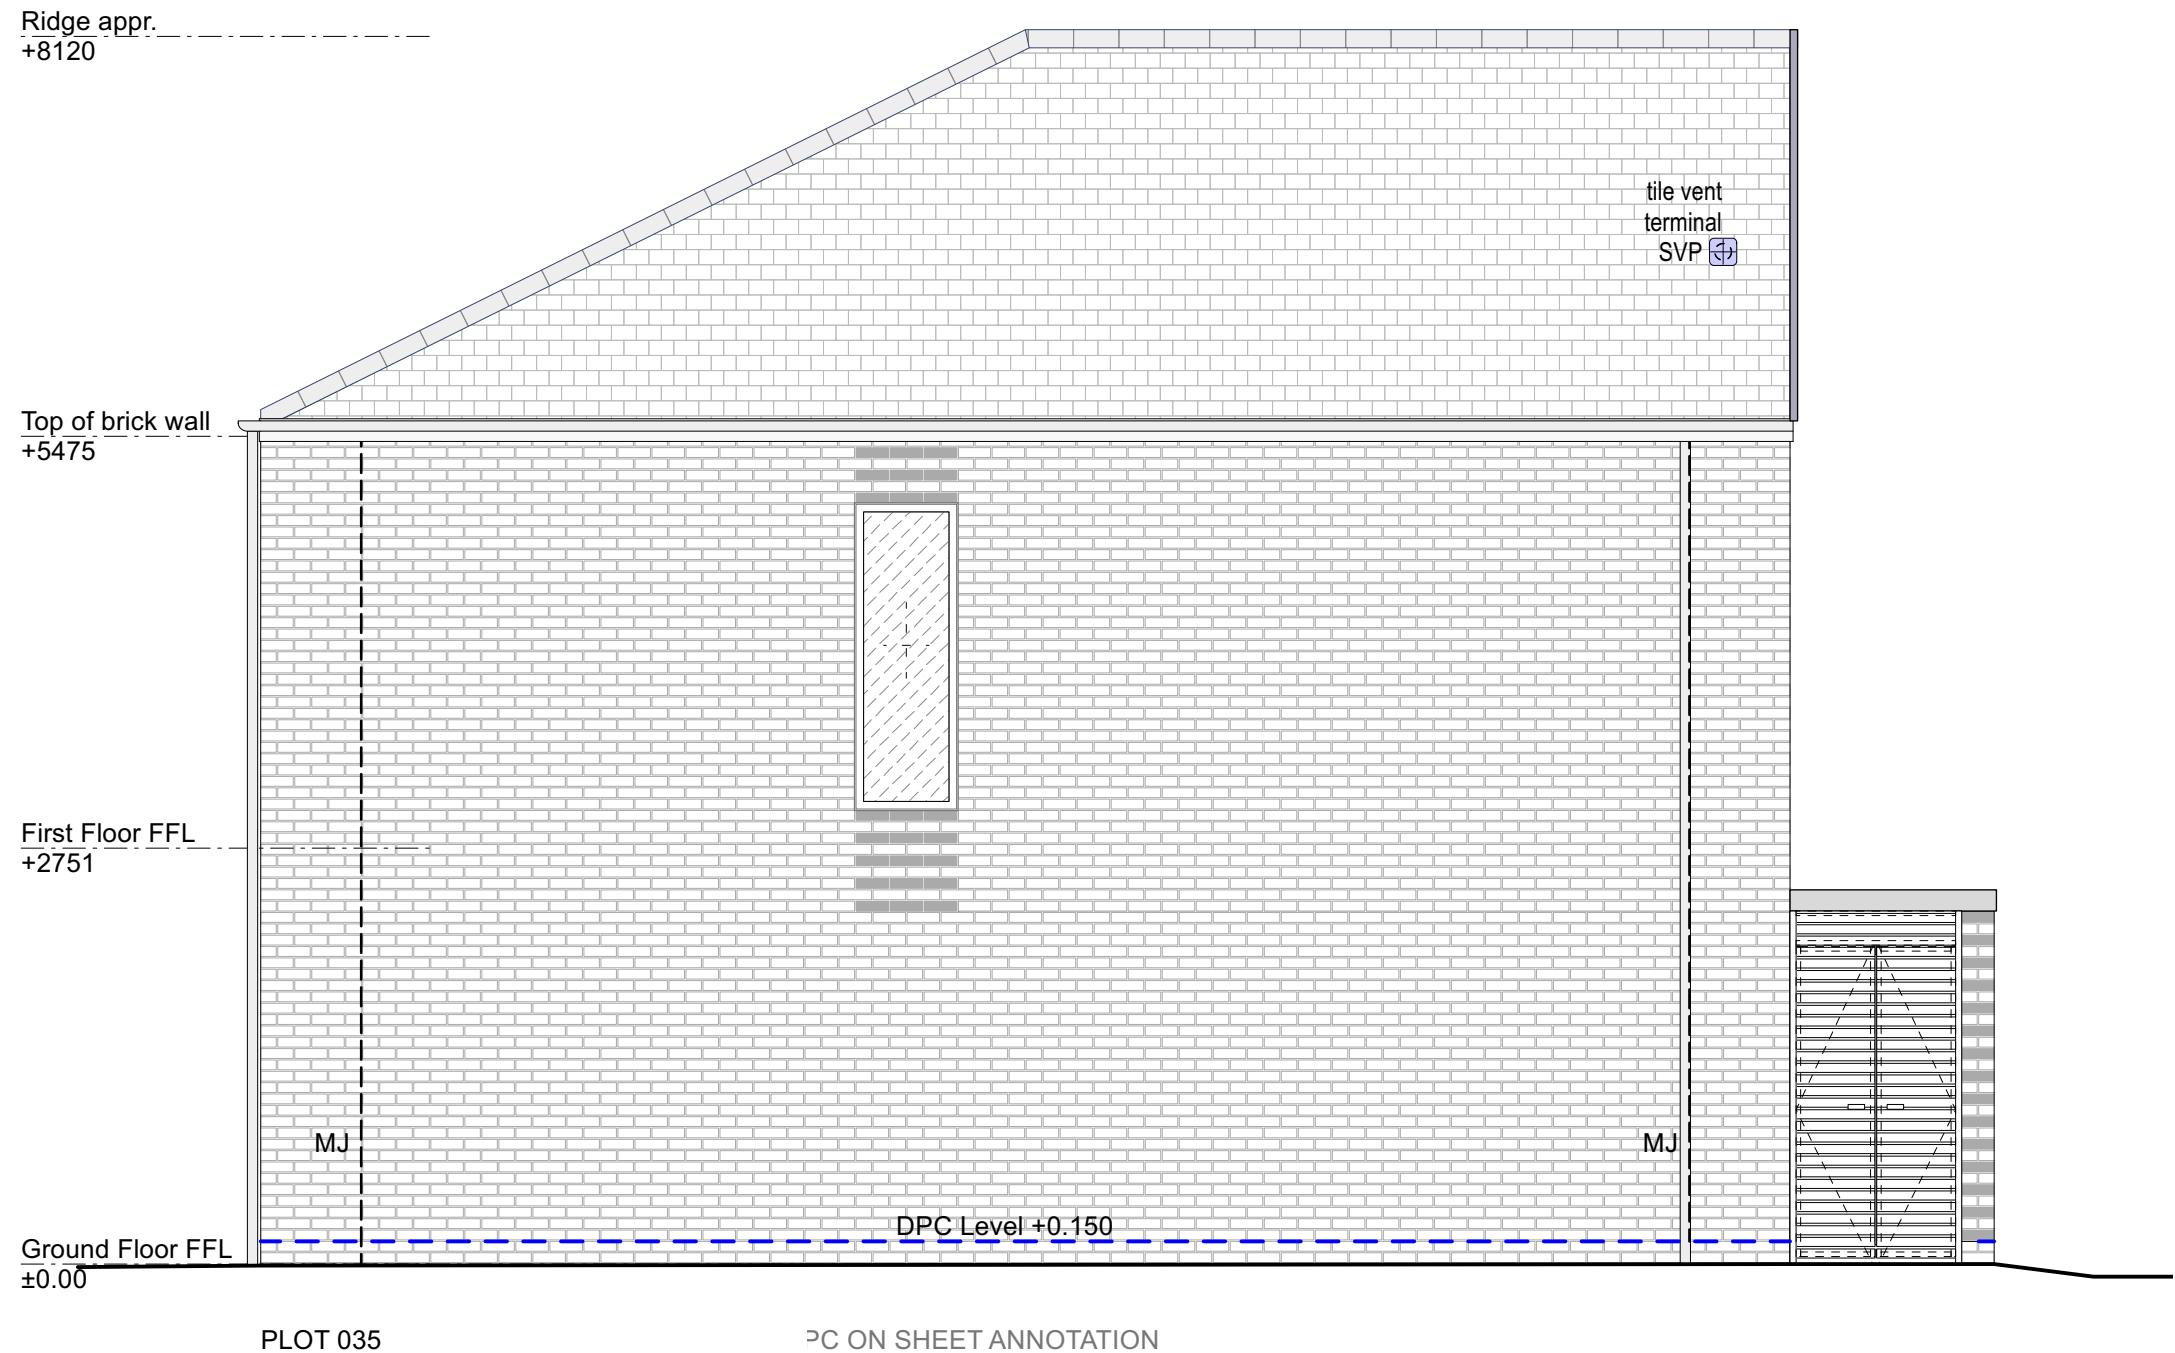

SIDE ELEVATION 2 (HT 4)

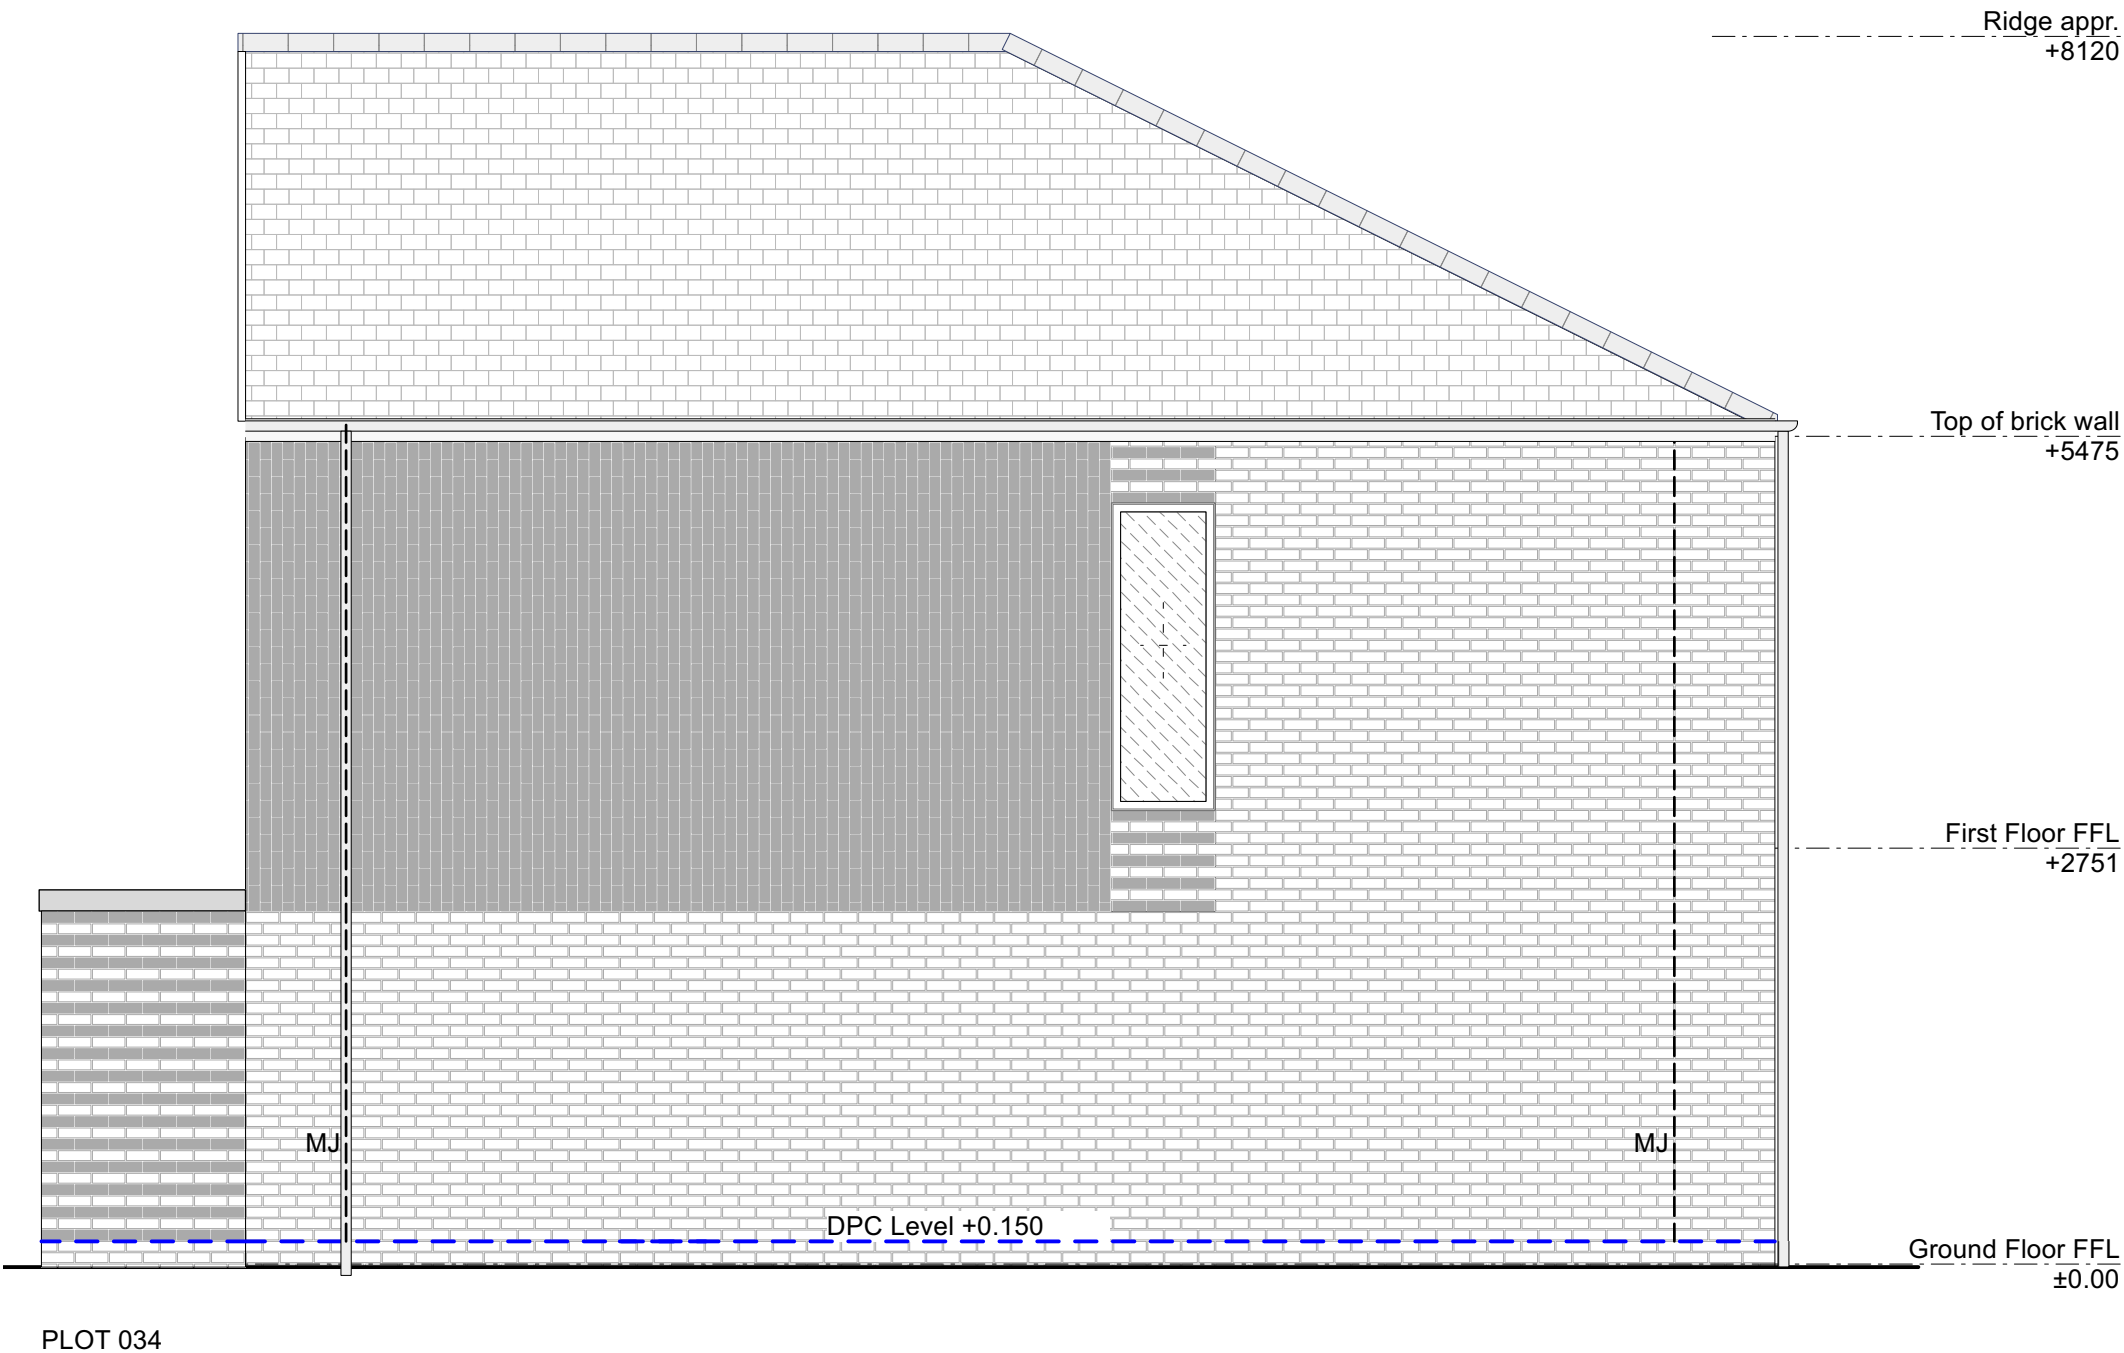


SIDE ELEVATION 1 (HT 4)

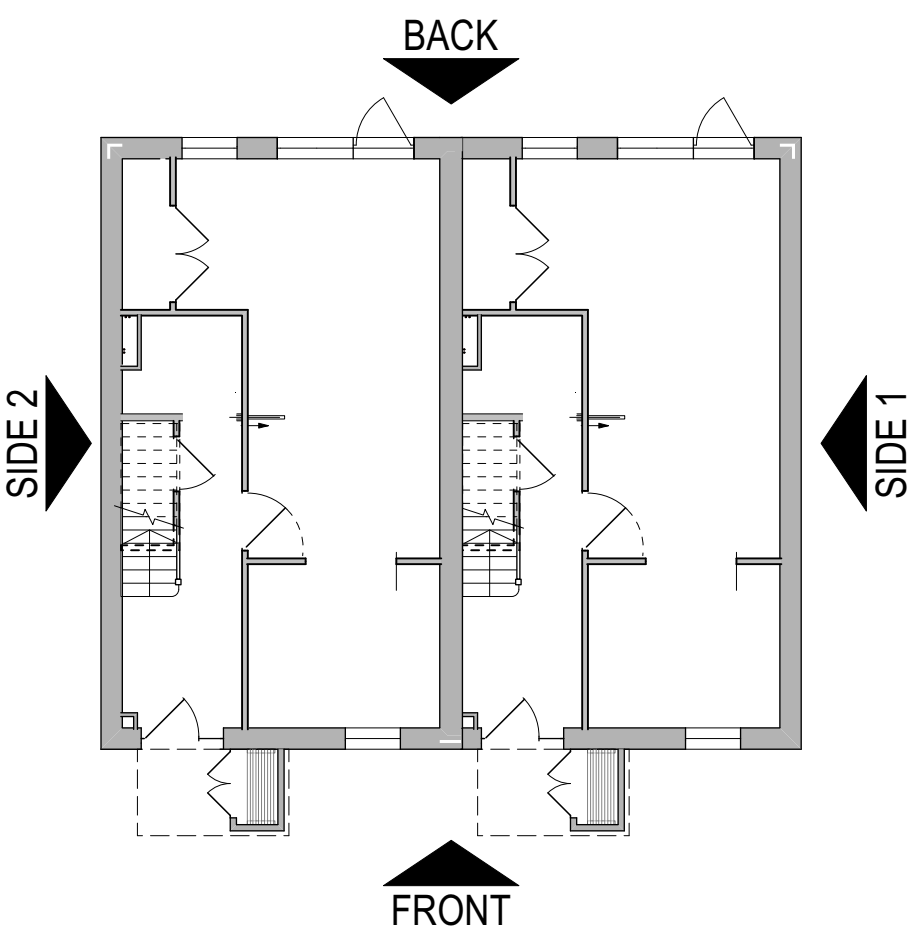

This drawing is issued based upon information and advice given by the contractor and we cannot confirm that the building has been constructed strictly in accordance with our drawings.

APPROVED APPLICATION

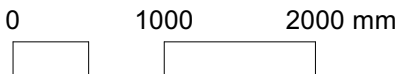

Chartered Architects
Chartered Building Surveyors
Interior Designers
CDM Services

Glentworth Court, Lime Kiln Close
Stoke Gifford, Bristol BS34 8SR
+44 (0)117 931 2062
www.kendallkingscott.co.uk

Project
Gorse Ride - S73

Client
Wates / Wokingham Borough Council

Scale
1:50

Paper Size
ISO A1

Filename
220123-Sec-Elev_Houses-Stage 4 EP OG v2024.vrx

Purpose/Status
PLANNING

Copyright
Do not scale this drawing

Check all dimensions and levels on site

P01 16/09/2025 EP LB Updated for NMA

Rev Date By Ap Note

Drawing Title
HT 4 - Elevations (sht 2) EXISTING
Plots 34-35,36-37,149-150

Drawing Number
250237-KKL-HT4-0503

Revision
P01

Only to be used on the site for which designed. The electronic transmission of design information contained in this drawing is carried out entirely at the User's risk and Kendall Kingscott Ltd. shall have no liability for any errors or inaccuracies arising therefrom. The production of amended or updated information from the said design information by the User is entirely the responsibility of the User and Kendall Kingscott Ltd. shall have no responsibility in respect thereof whatsoever.