

PLOT SCHEDULE			
PLOT NO.	HOUSE TYPE	HANDING	TENURE
149	HT4	AS	Social Rent
150	HT4	AS	Social Rent


PLOT SCHEDULE: FFL	
PLOT NO.	FF LEVEL
149	FFL 65.525
150	FFL 65.600



HT - 4
PLOT 034 / 036


HT - 4
PLOT 035 / 037

BACK ELEVATION

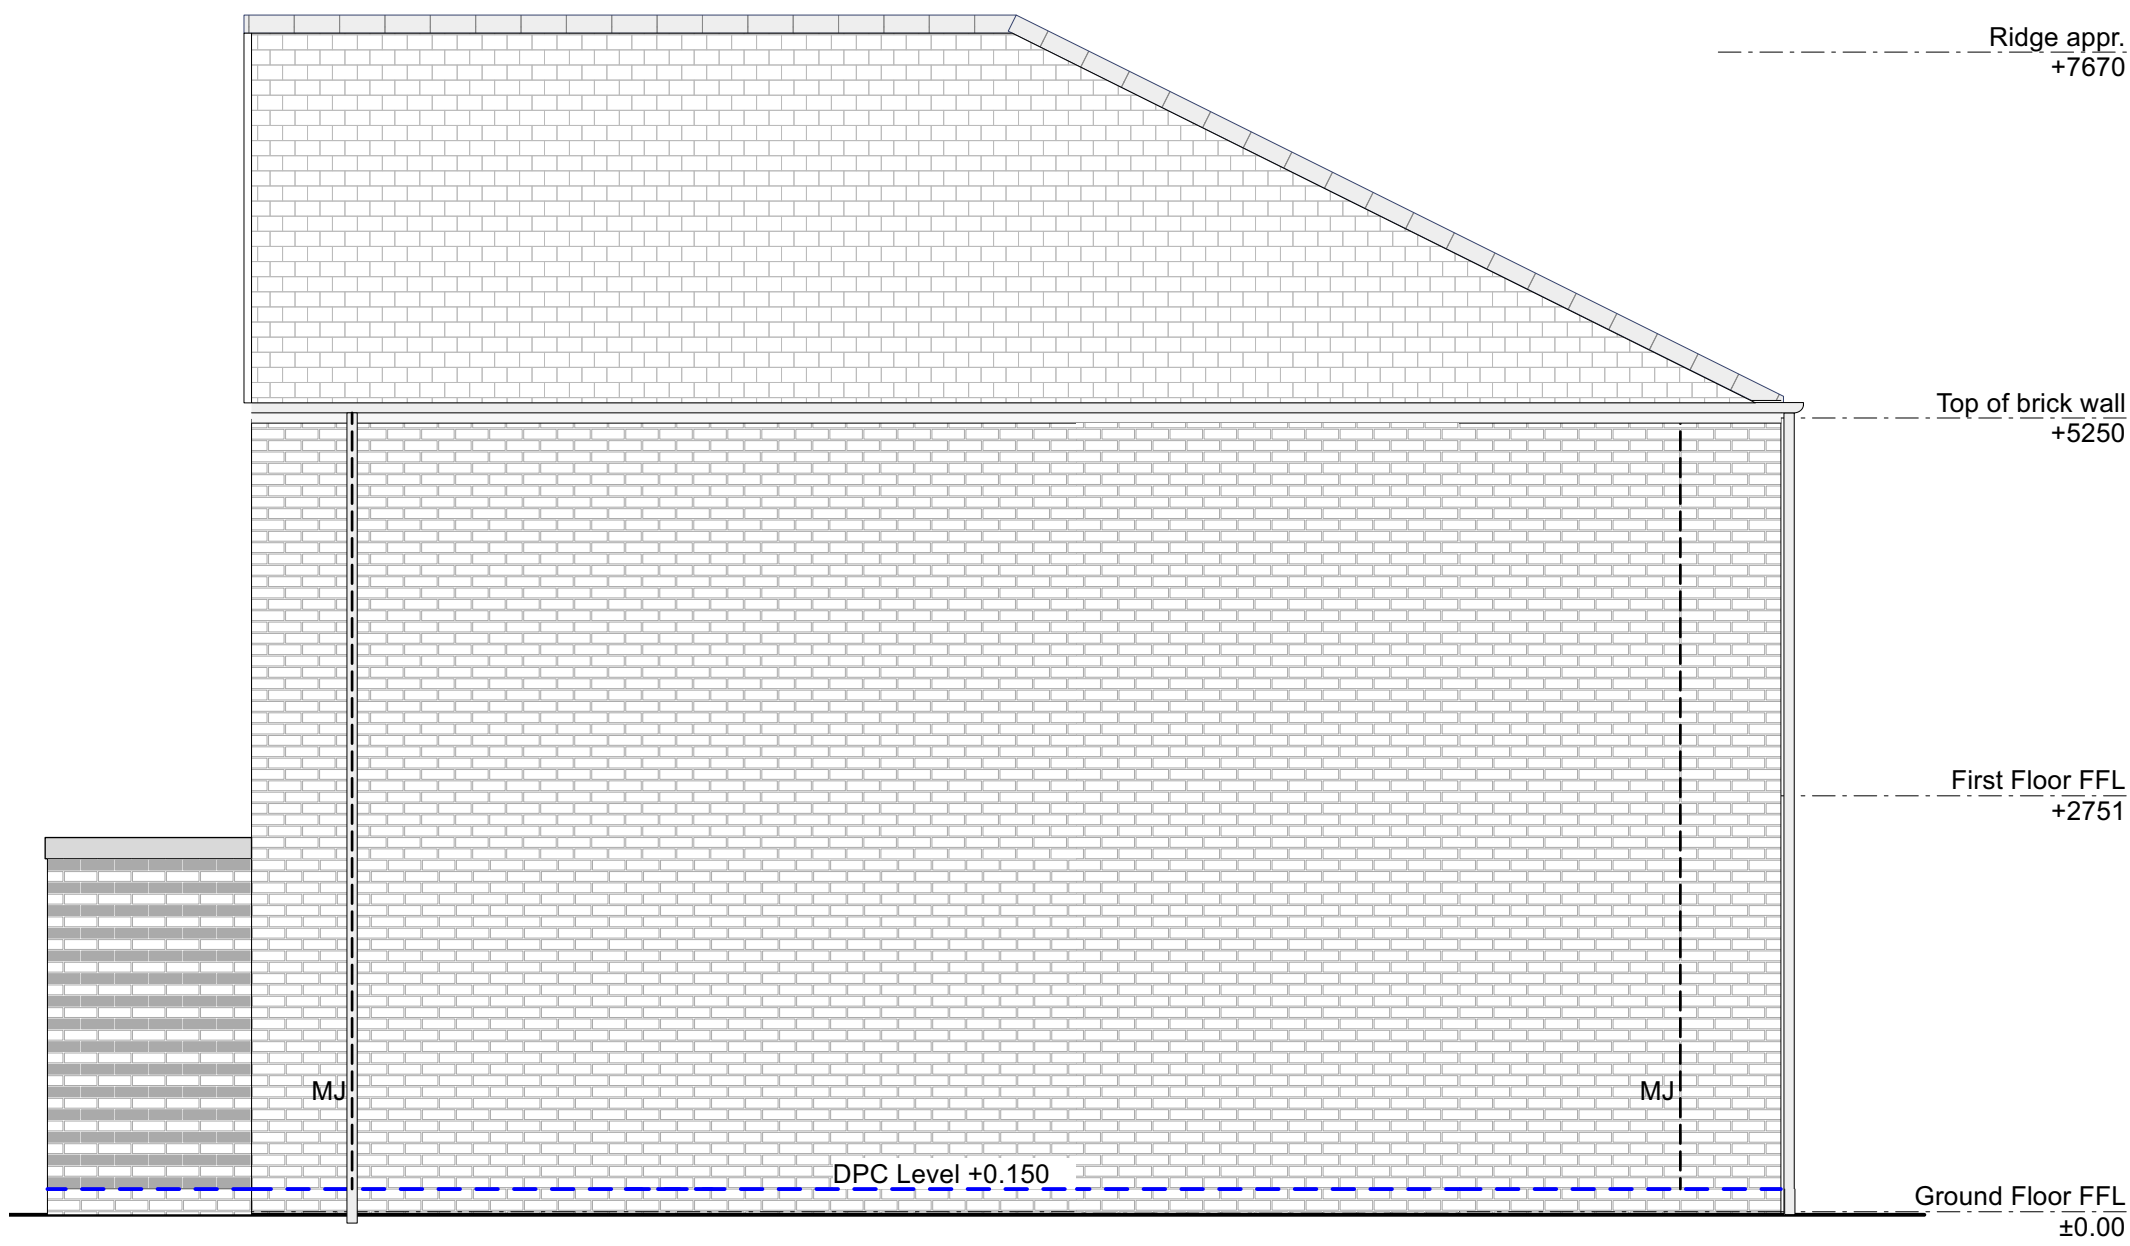

PLOT 036


SIDE ELEVATION 1 (HT 4)

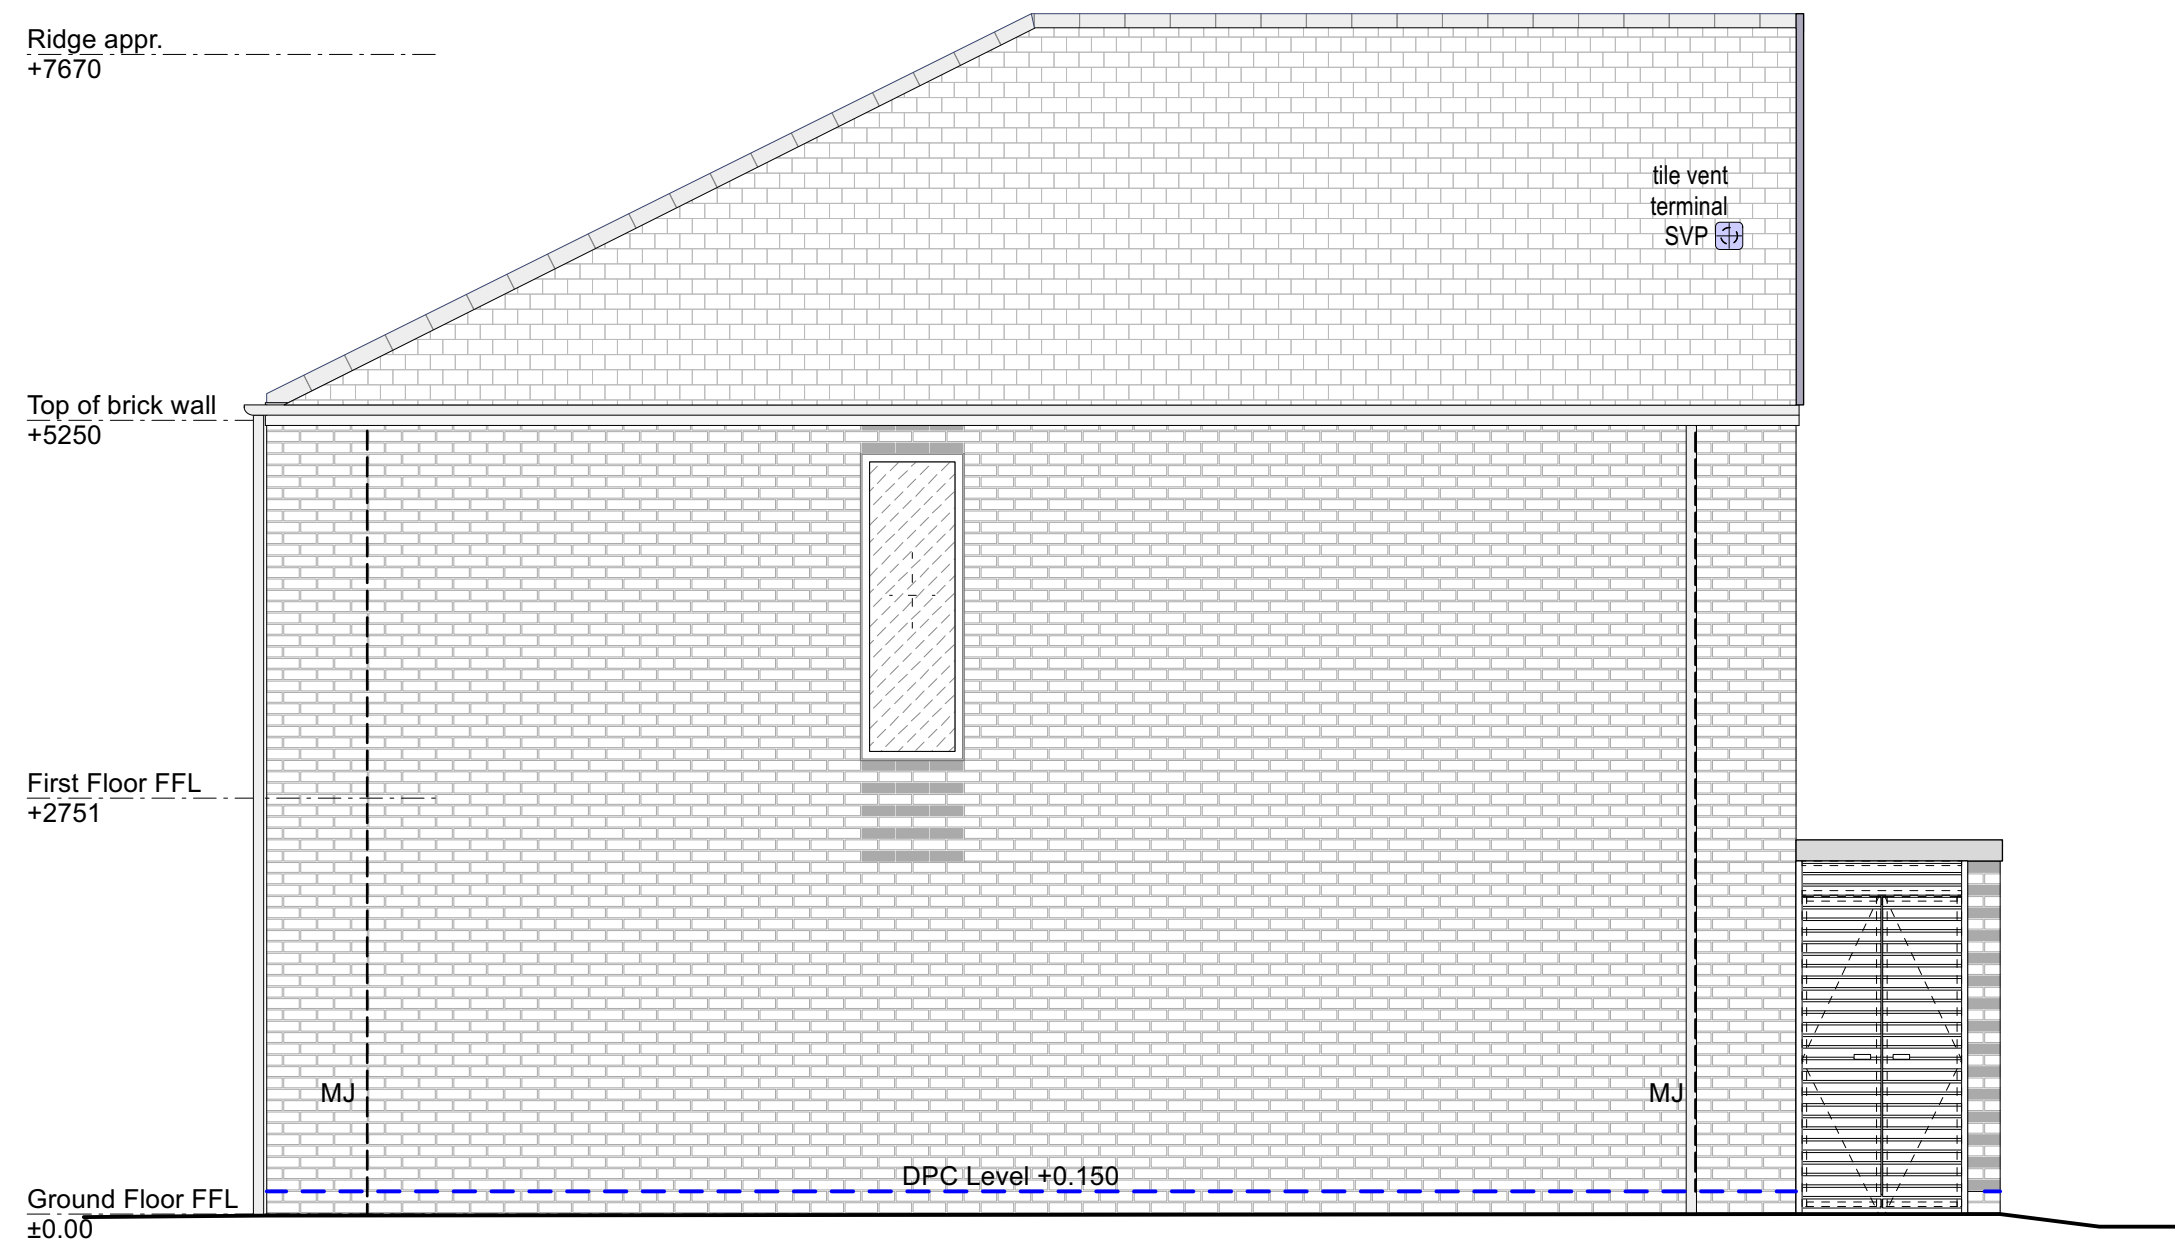

PLOT 035


PC ON SHEET ANNOTATION

SIDE ELEVATION 2 (HT 4)

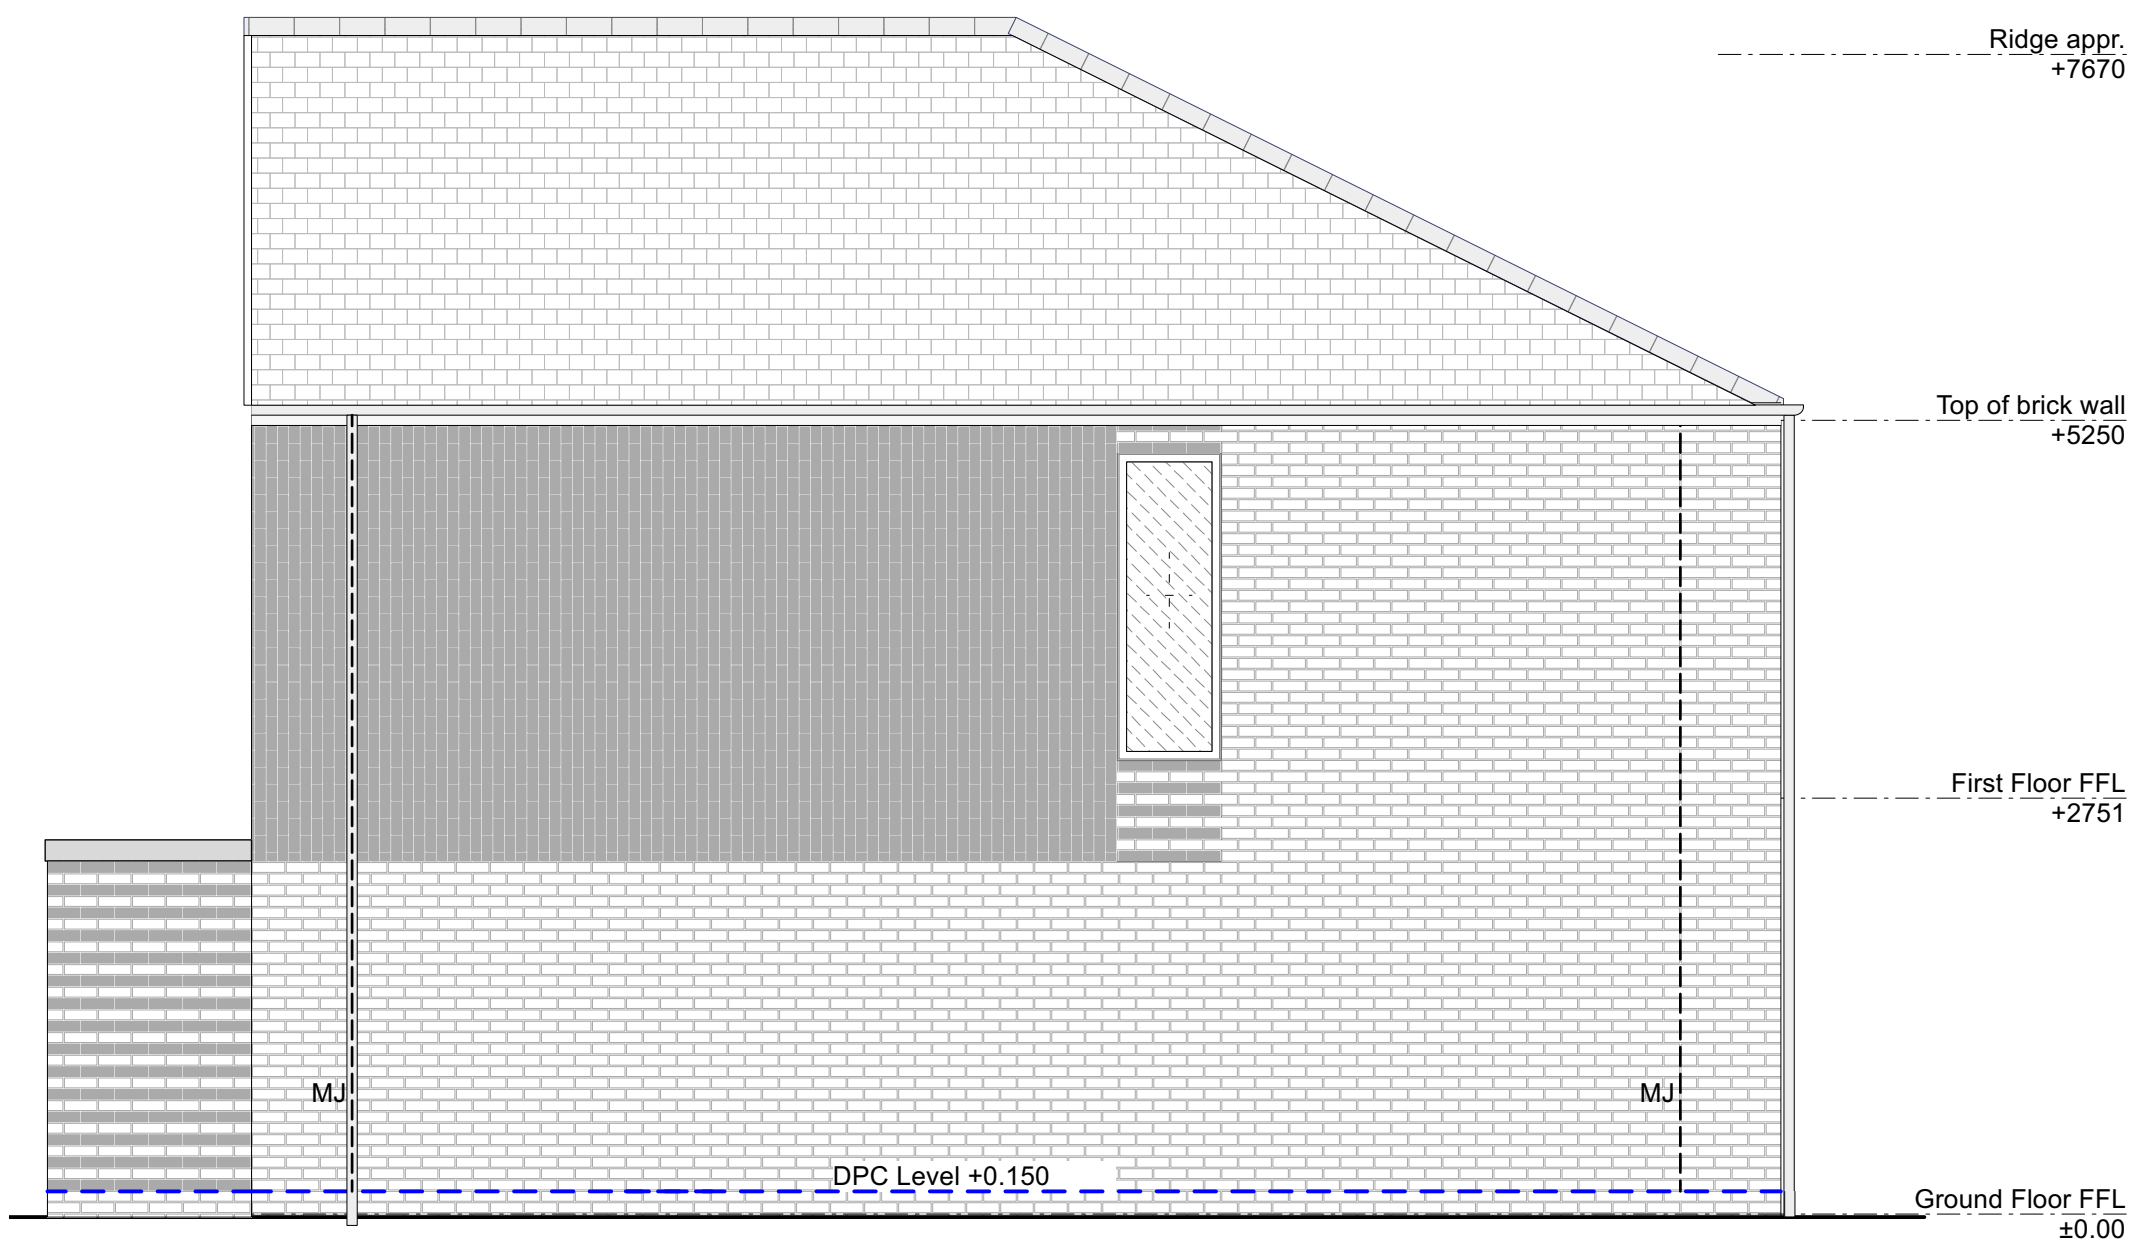

PLOT 034


SIDE ELEVATION 1 (HT 4)

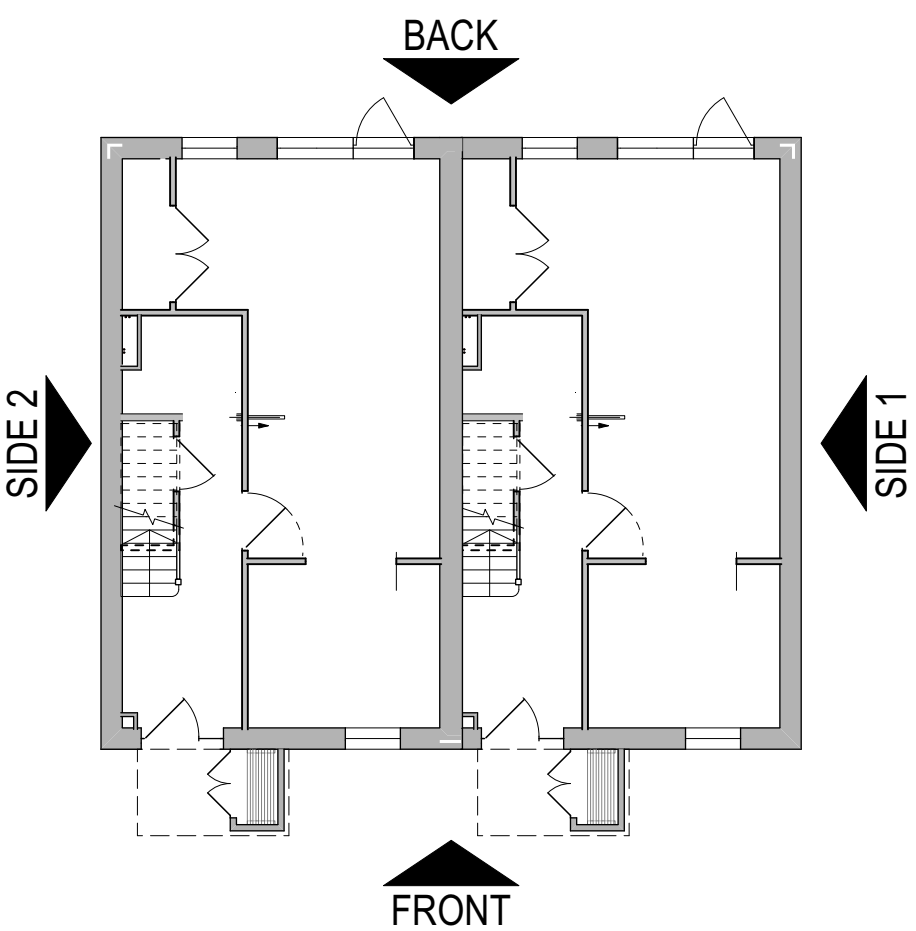

This drawing is issued based upon information and advice given by the contractor and we cannot confirm that the building has been constructed strictly in accordance with our drawings.

ROOF/RIDGE + EAVES HEIGHT REDUCED BY 225MM

PROPOSED APPLICATION

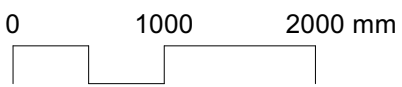

Chartered Architects
Chartered Building Surveyors
Interior Designers
CDM Services

Glentworth Court, Lime Kiln Close
Stoke Gifford, Bristol BS34 8SR
+44 (0)117 931 2062
www.kendallkingscott.co.uk

Project
Gorse Ride - S73
Client
Wates / Wokingham Borough Council

Scale
1:50
Paper Size
ISO A1
Filename
220123-Sec-Elev_Houses-Stage 4 EP v2024.vrx
© Copyright
Do not scale this drawing

P01 16/09/2025 EP LB Roof lowered by 225mm
Rev Date By Ap Note

Drawing Title
HT 4 - Elevations (sht 2) PROPOSED
Plots 34-35,36-37,149-150
Drawing Number

250237-KKL-HT4-0504

Purpose/Status
PLANNING
Revision
P01

Only to be used on the site for which designed. The electronic transmission of design information contained in this drawing is carried out entirely at the User's risk and Kendall Kingscott Ltd. shall have no liability for any errors or inaccuracies arising therefrom. The production of amended or updated information from the said design information by the User is entirely the responsibility of the User and Kendall Kingscott Ltd. shall have no responsibility in respect thereof whatsoever.