




| PLOT SCHEDULE |            |         |             |
|---------------|------------|---------|-------------|
| PLOT NO.      | HOUSE TYPE | HANDING | TENURE      |
| 106           | HT 5       | AS      | Social Rent |
| 107           | HT 5       | AS      | Social Rent |
| 108           | HT 5       | AS      | Social Rent |
| 109           | HT 5       | AS      | Social Rent |

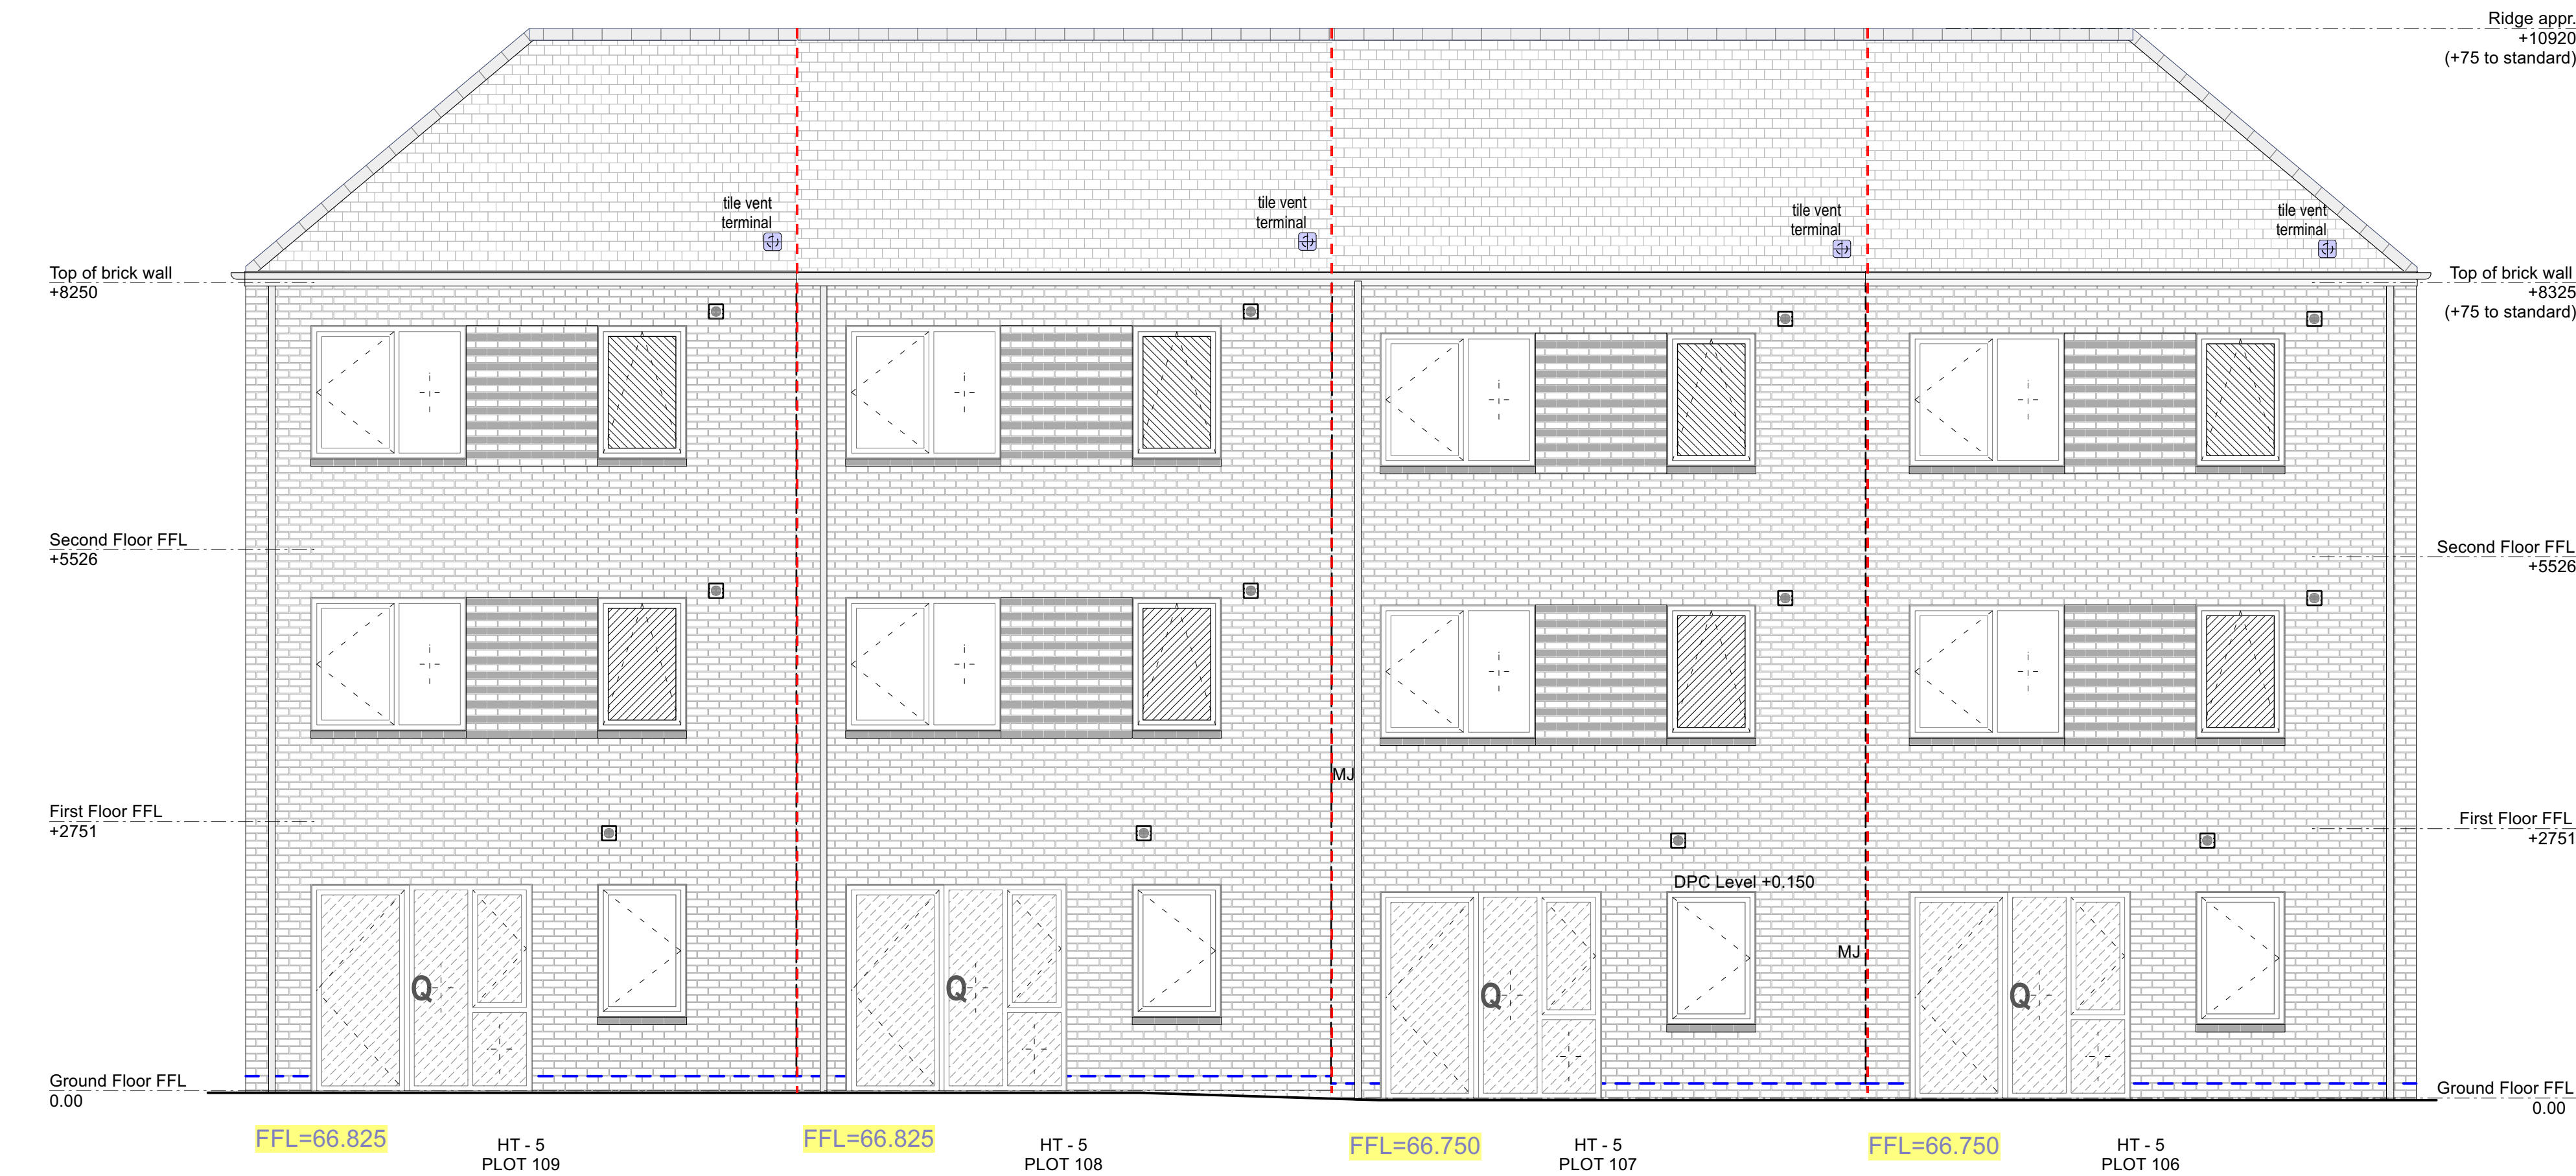

BACK ELEVATION

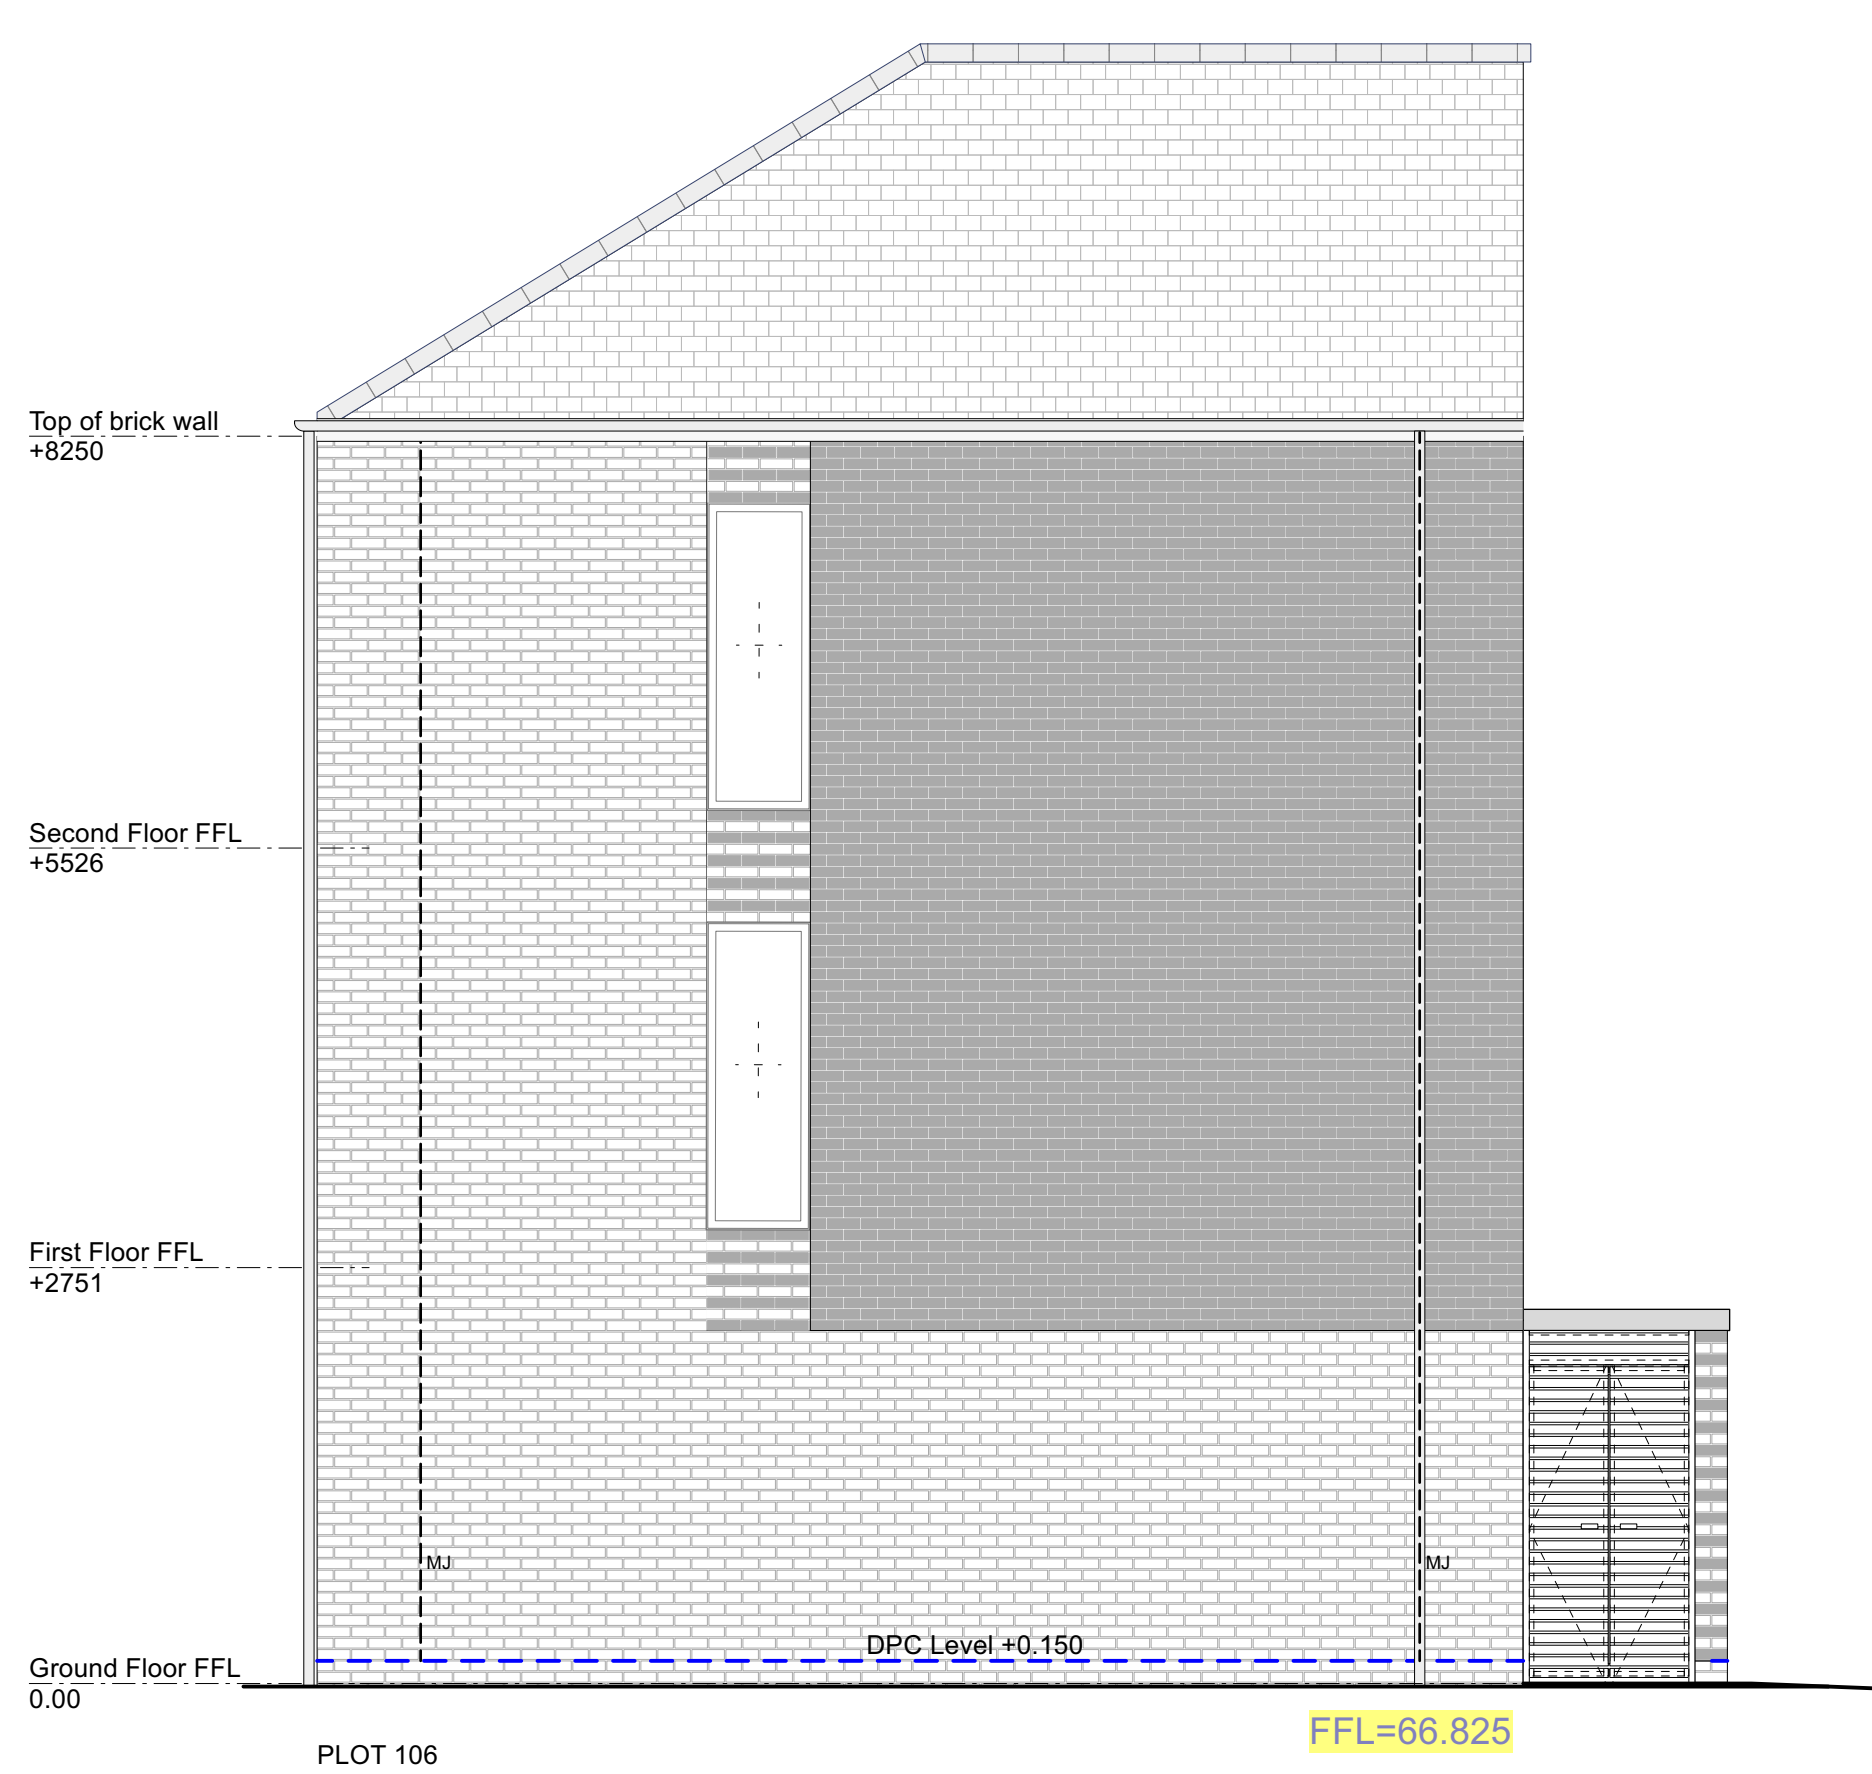


Side Elevation 2

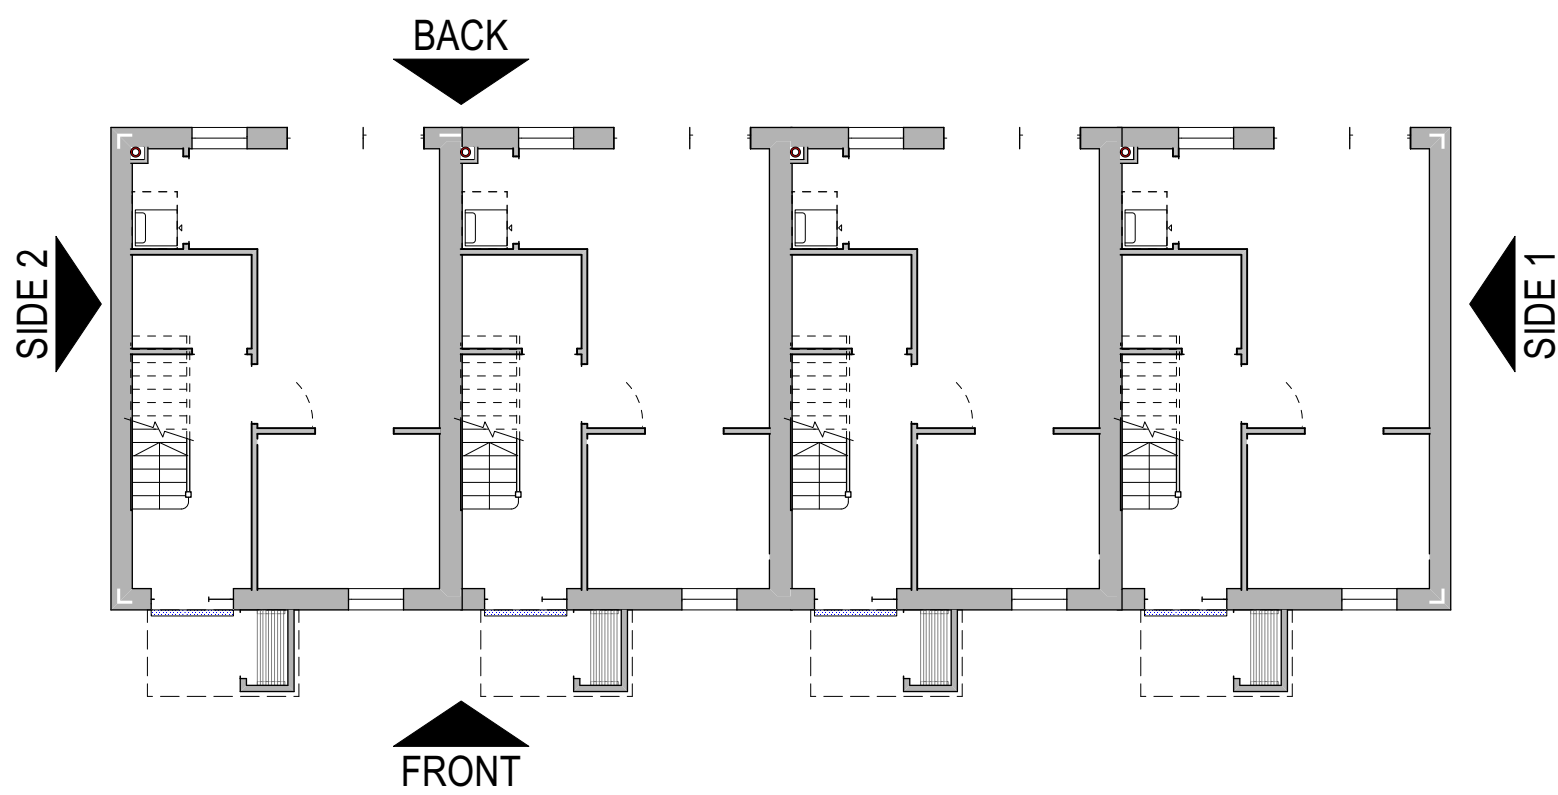

FRONT

APPROVED APPLICATION

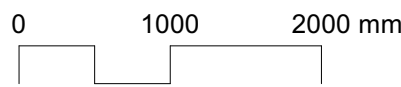

Chartered Architects  
Chartered Building Surveyors  
Interior Designers  
CDM Services

Glentworth Court, Lime Kiln Close  
Stoke Gifford, Bristol BS34 8SR  
+44 (0)117 931 2062  
www.kendallkingscott.co.uk

Project  
Gorse Ride - S73

Client  
Wates / Wokingham Borough Council

Scale  
1:50

Paper Size  
ISO A1

Filename  
220123-Sec-Elev\_Houses-Stage 4 EP OG v2024.vrx

Purpose/Status  
PLANNING

Check all dimensions and levels on site

Rev  
Date  
By  
Ap  
Note

Drawing Title  
HT 5v2 - Elevations (sht 2) EXISTING  
Plot 106-107-108-109

Drawing Number

250237-KKL-HT5-0507

Revision

P01

Only to be used on the site for which designed. The electronic transmission of design information contained in this drawing is carried out entirely at the User's risk and Kendall Kingscott Ltd. shall have no liability for any errors or inaccuracies arising therefrom. The production of amended or updated information from the said design information by the User is entirely the responsibility of the User and Kendall Kingscott Ltd. shall have no responsibility in respect thereof whatsoever.