




PLOT NO.	HOUSE TYPE	HANDING	TENURE
106	HT 5	AS	Social Rent
107	HT 5	AS	Social Rent
108	HT 5	AS	Social Rent
109	HT 5	AS	Social Rent

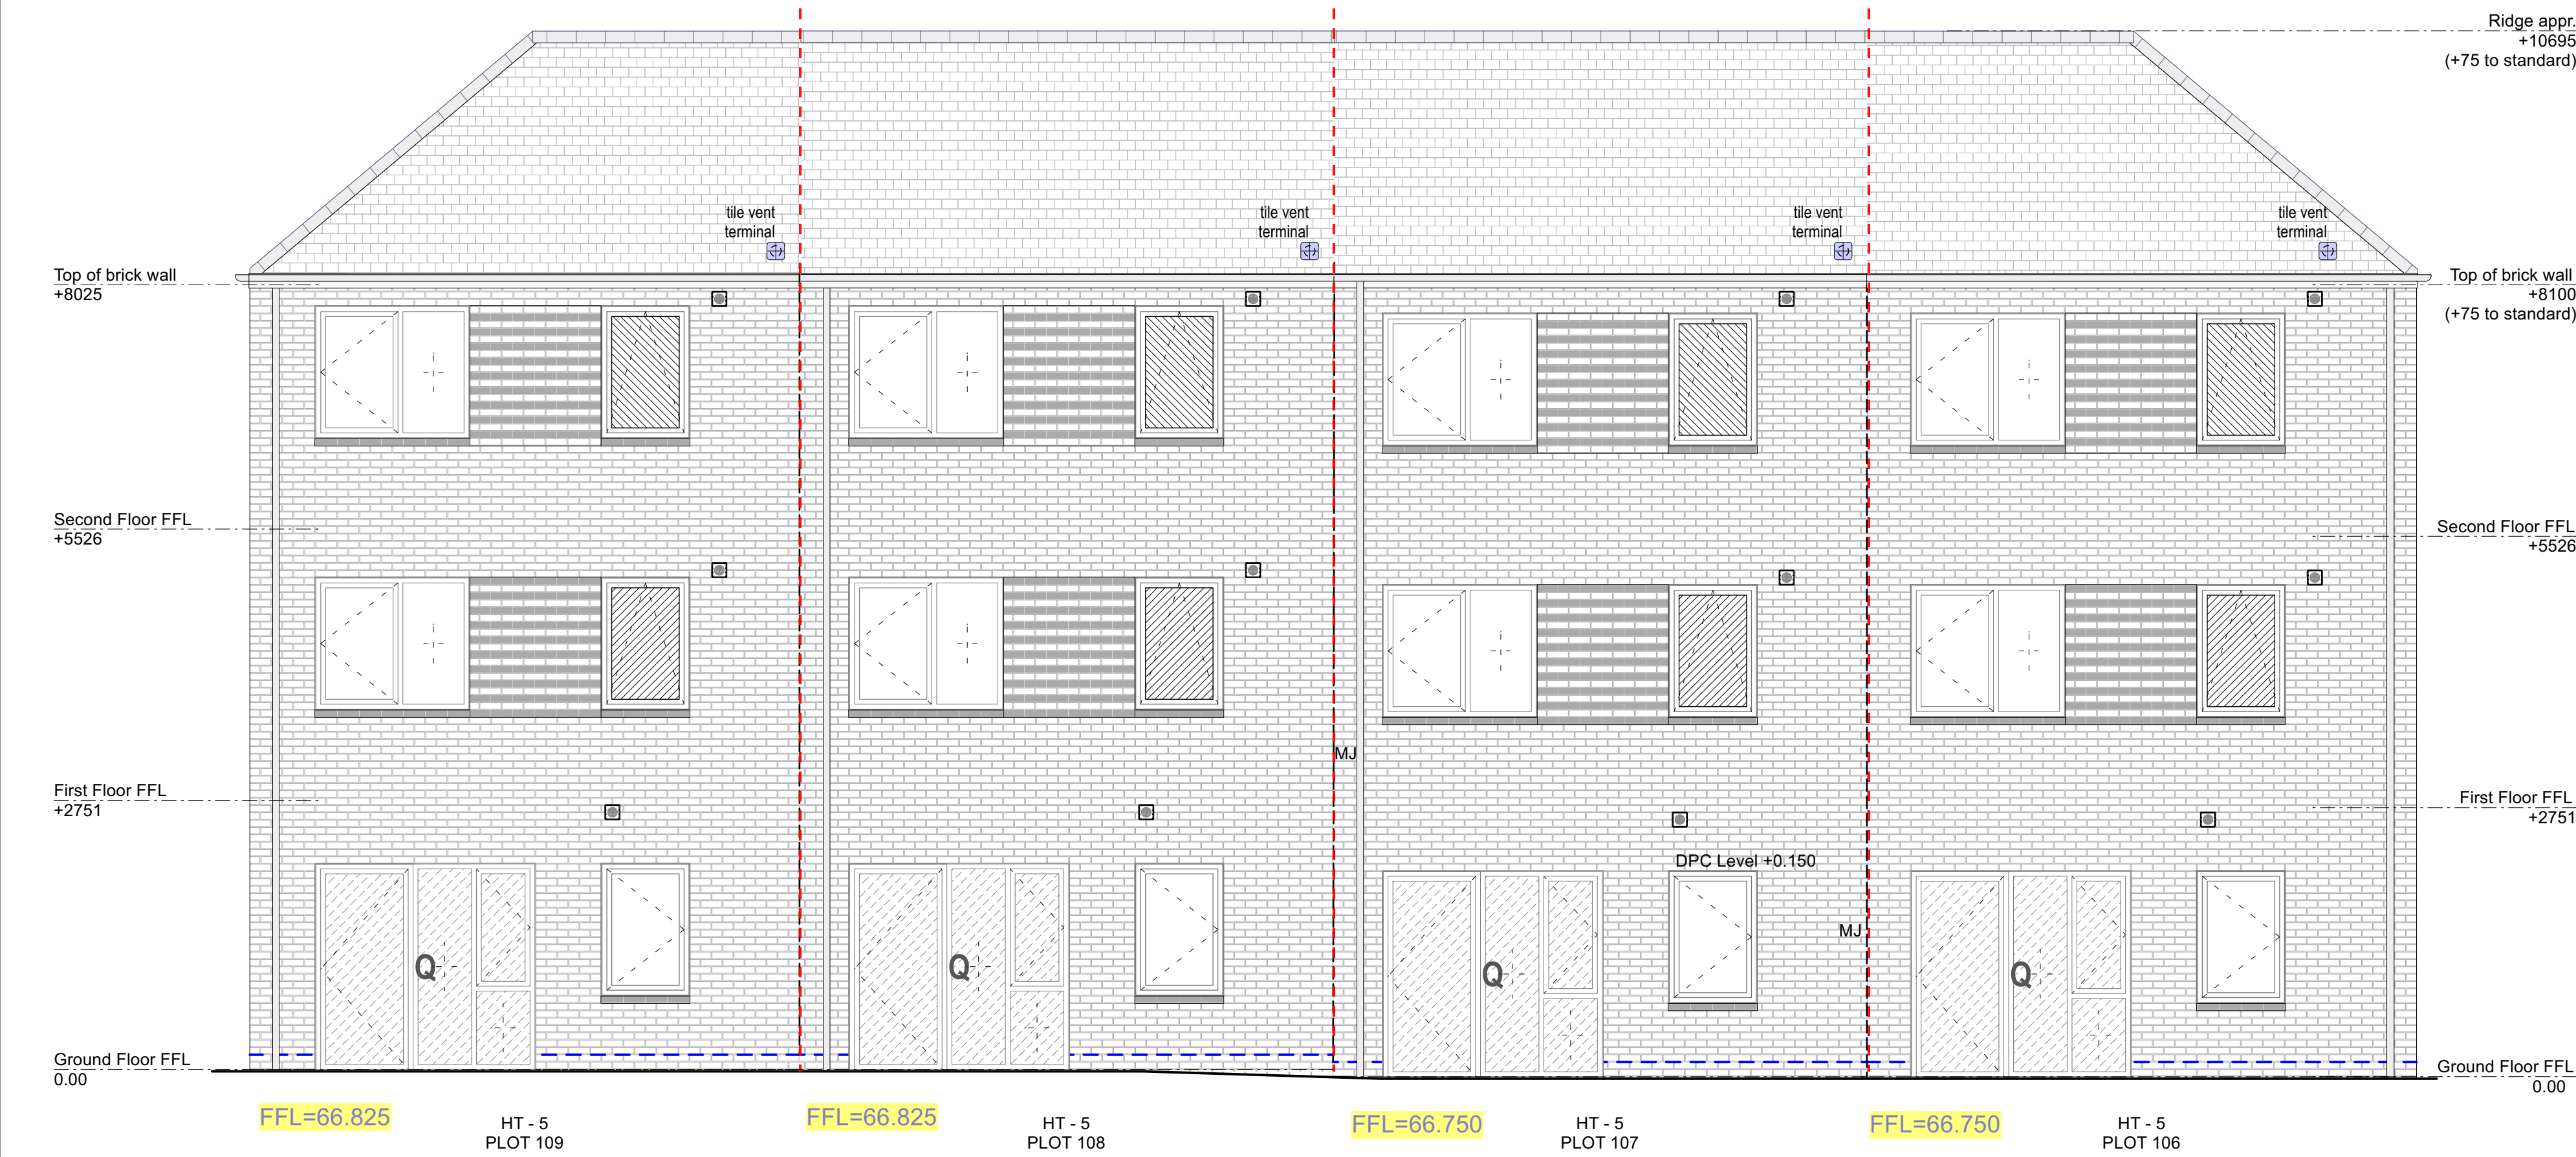

BACK ELEVATION

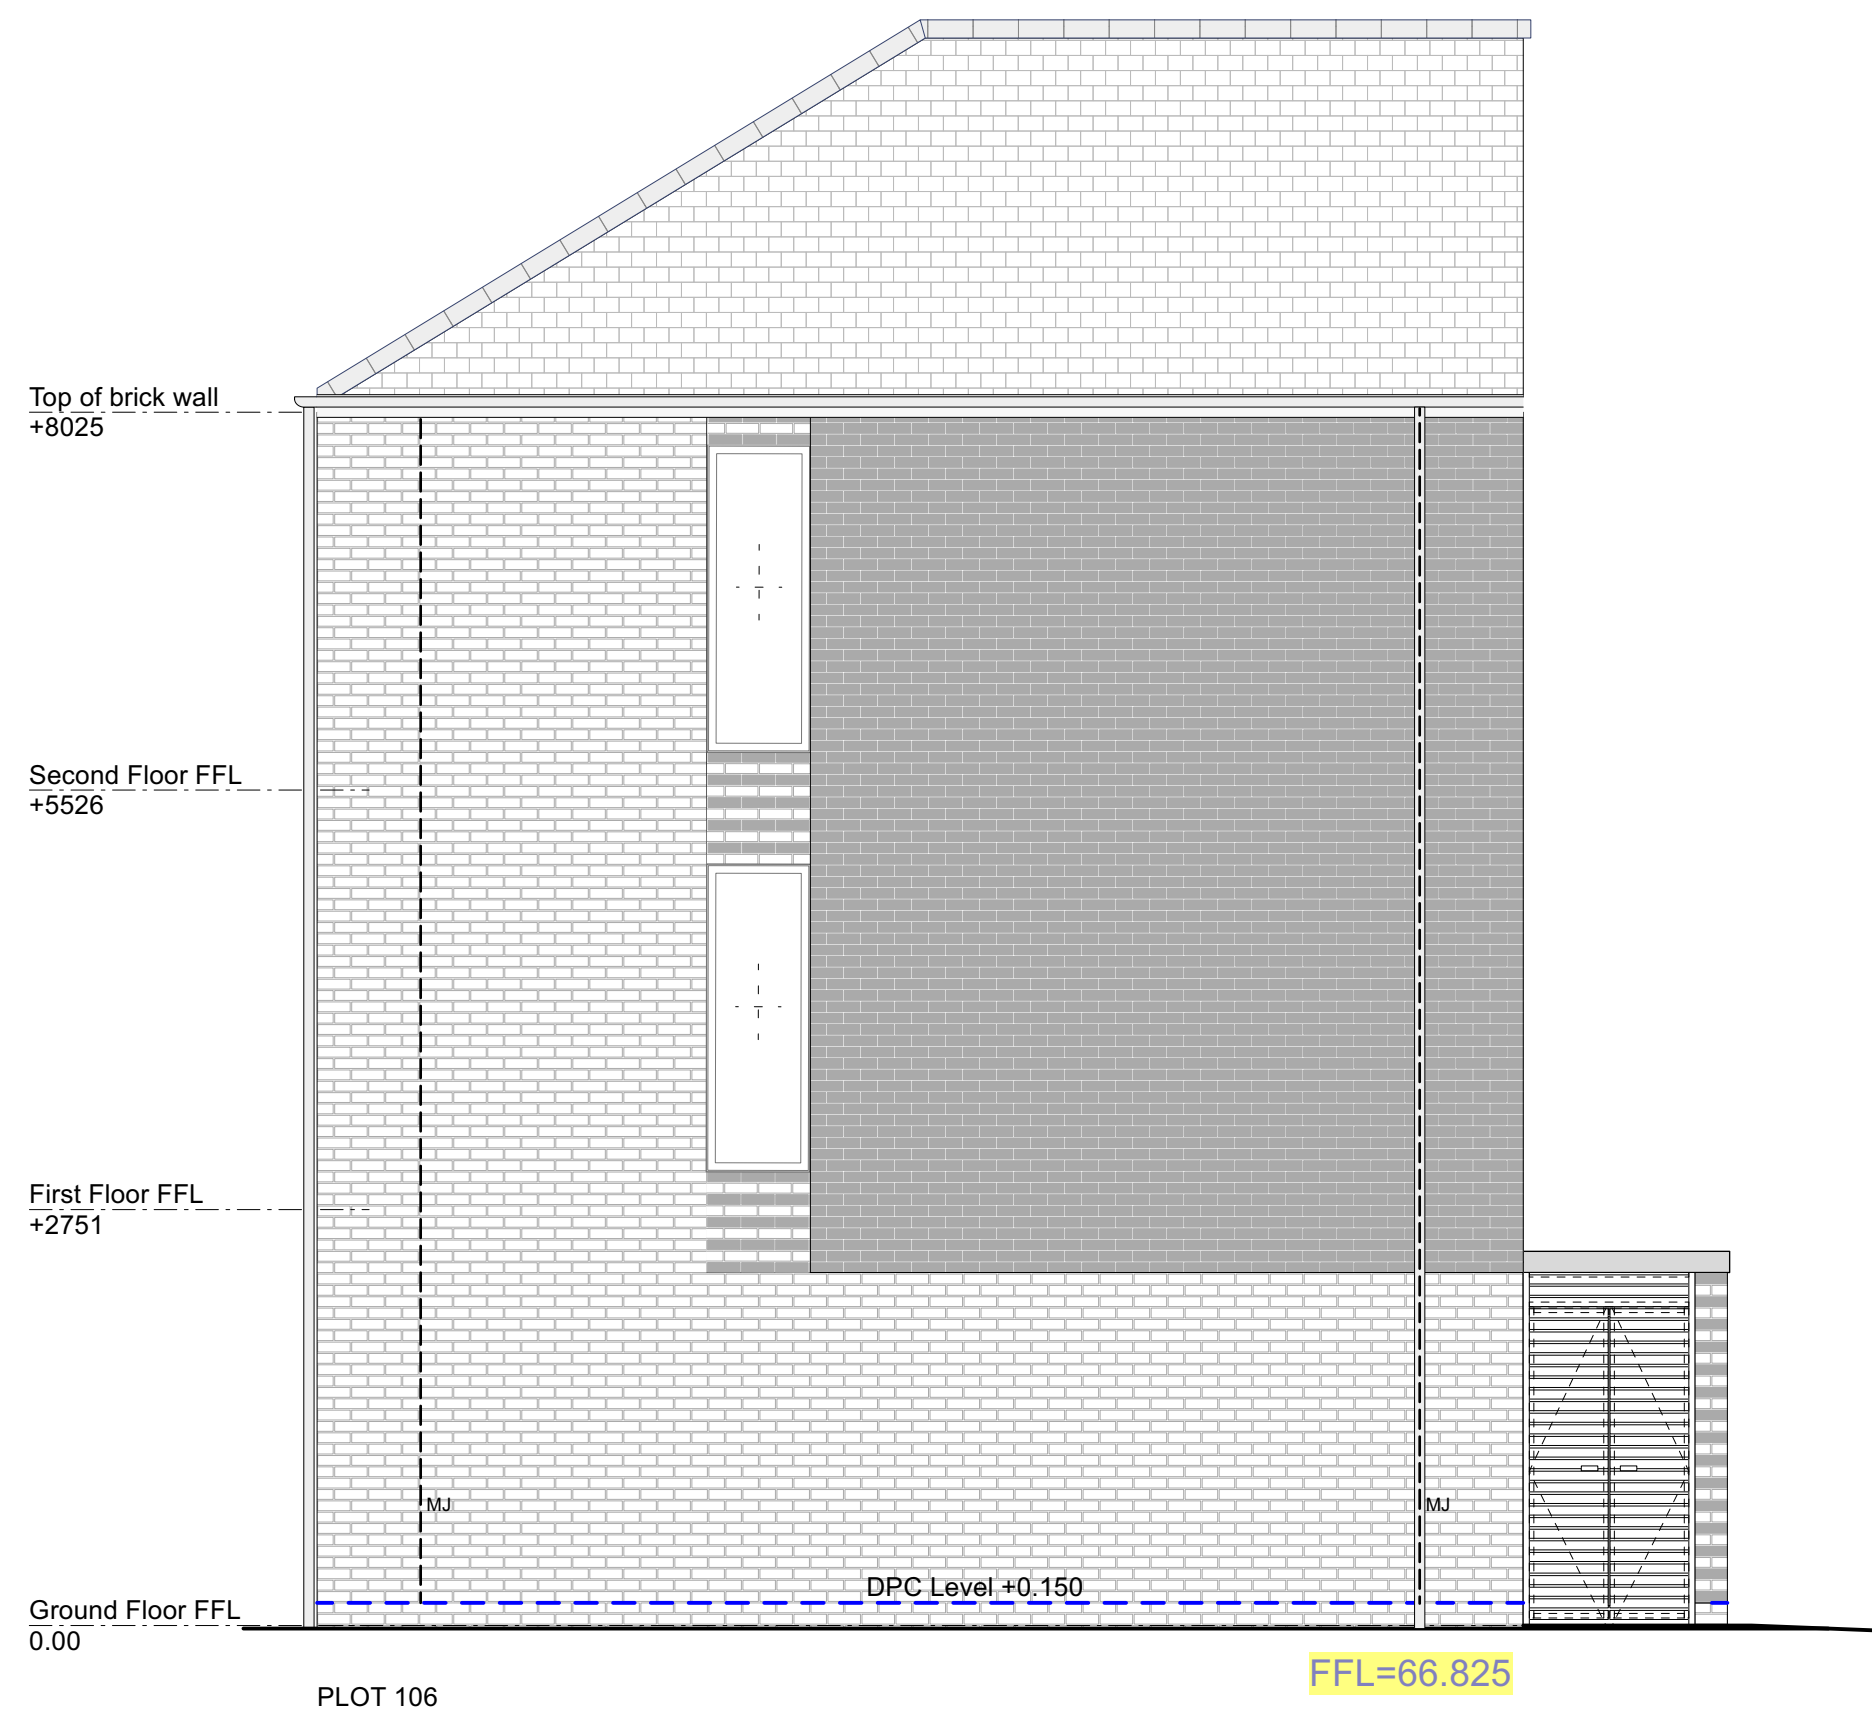


Side Elevation 2

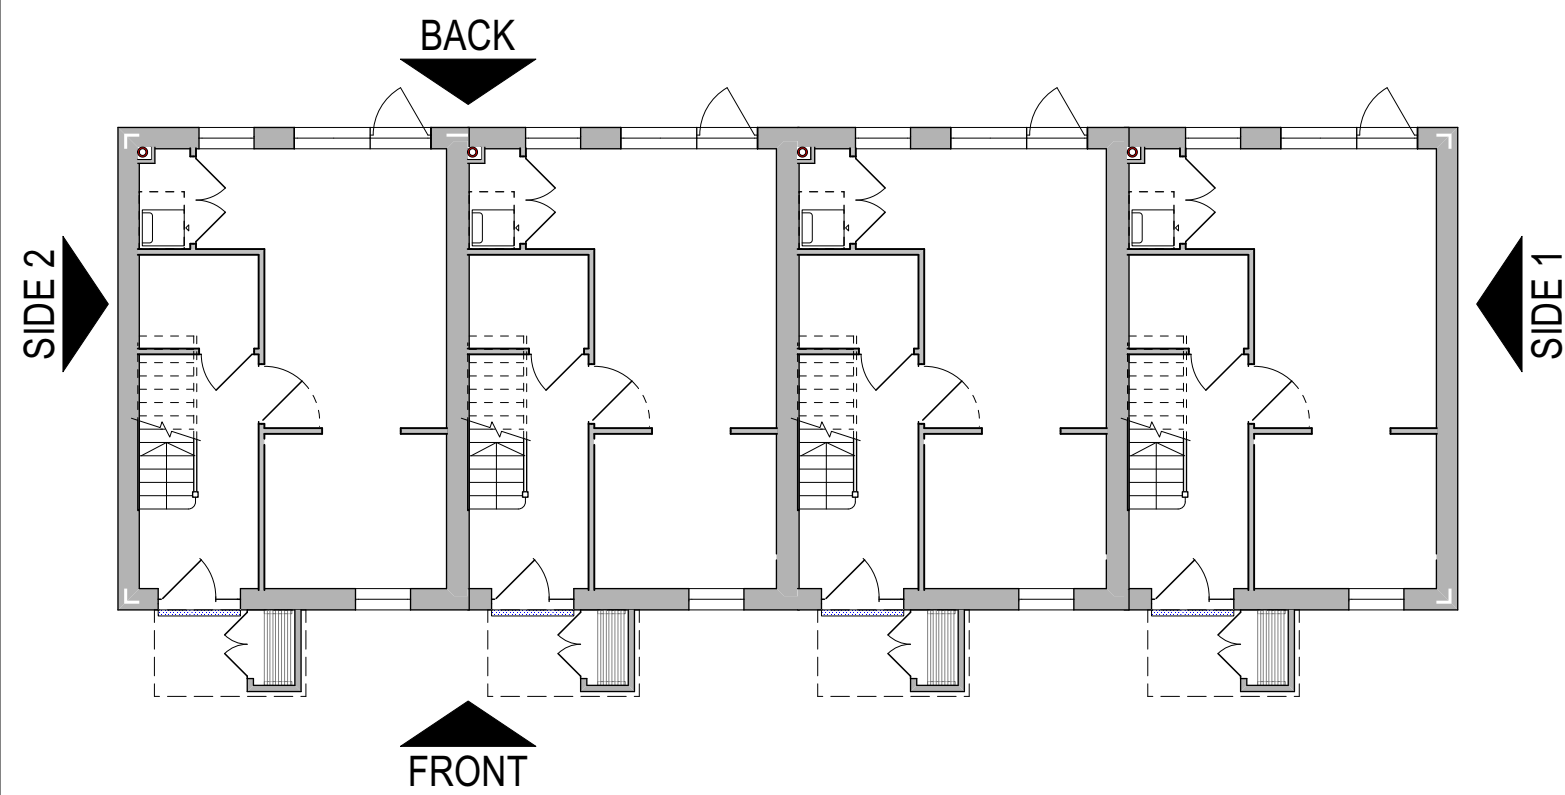

ROOF/RIDGE + EAVES HEIGHT REDUCED BY 225MM

PROPOSED APPLICATION

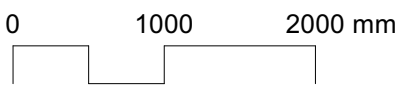

Chartered Architects
Chartered Building Surveyors
Interior Designers
CDM Services

Glentworth Court, Lime Kiln Close
Stoke Gifford, Bristol BS34 8SR
+44 (0)117 931 2062
www.kendallkingscott.co.uk

Project
Gorse Ride - S73

Client
Wates / Wokingham Borough Council

Scale
1:50

Paper Size
ISO A1

Filename
220123-Sec-Elev_Houses-Stage 4 EP v2024.vrx

Copyright
Do not scale this drawing

P01 16/09/2025 EP LB Roof lowered by 225mm & aligned top 2 left vents with rest

Rev Date By Ap Note
Drawing Title
HT 5v2 - Elevations (sht 2) PROPOSED
Plot 106-107-108-109

Drawing Number
250237-KKL-HT5-0508

Purpose/Status
PLANNING

Check all dimensions and levels on site

Revision
P01