



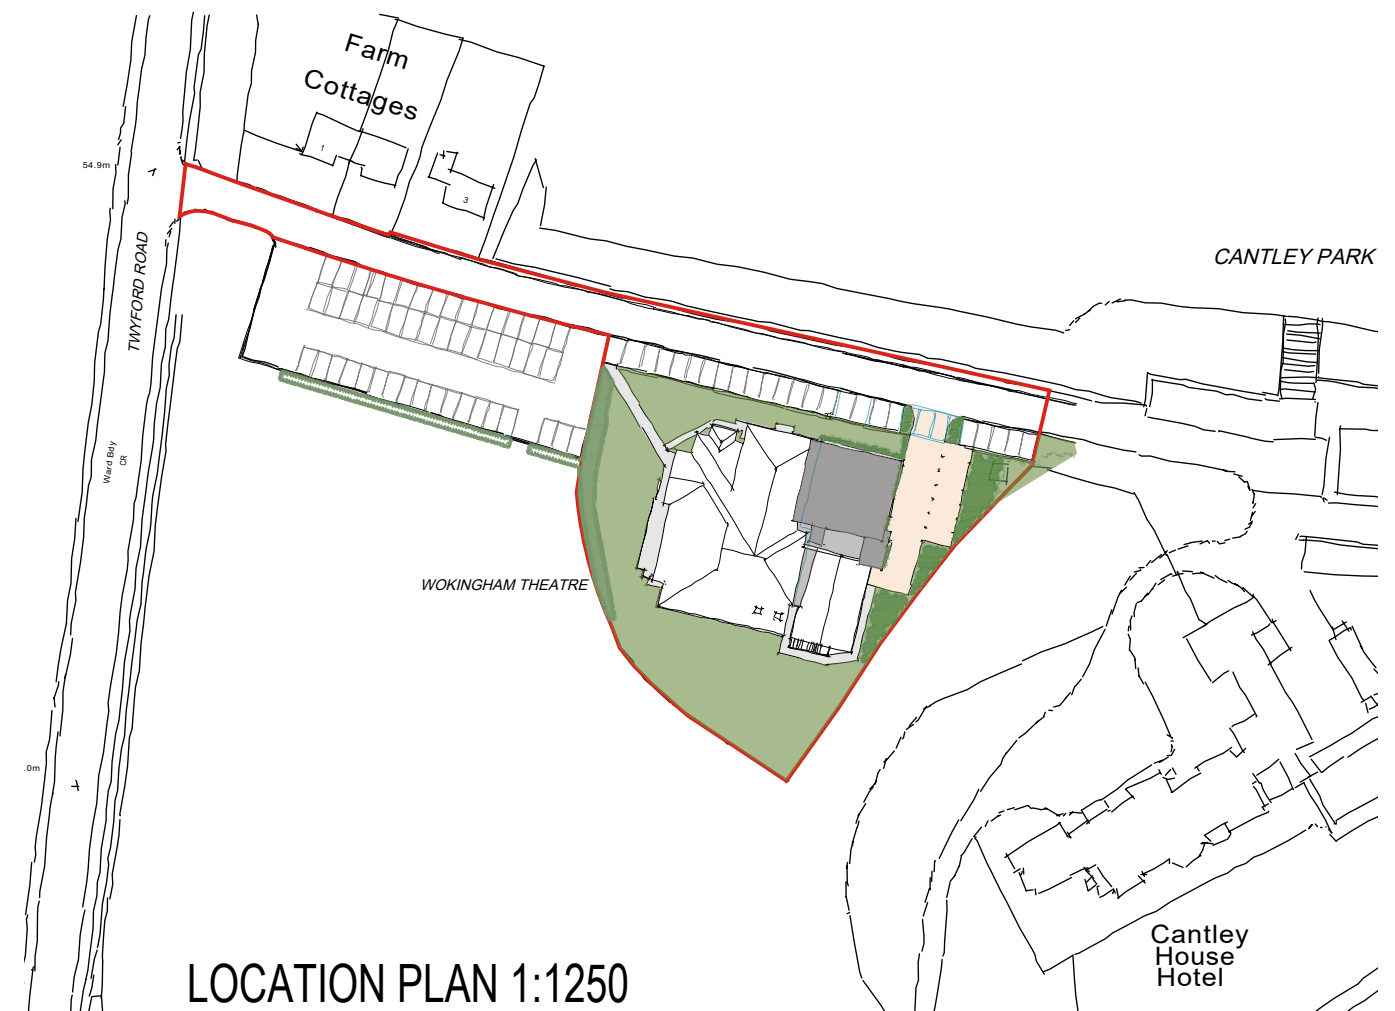

1:500 scale Bar
This Drawing has been produced for printing onto A3 size paper,

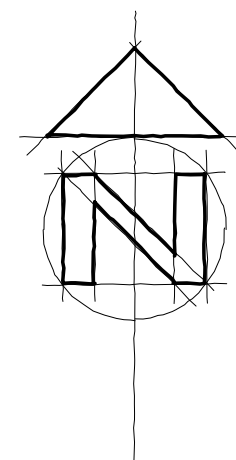

REV	COMMENTS	DATE



TCB **TC Biggin Architecture**
 ARCHITECTURE & PLANNING
www.tcbarchitecture.co.uk • info@tcbarchitecture.co.uk • 07889 218936

<u>CLIENT</u>	Wokingham Theatre
<u>PROJECT</u>	Wokingham Theatre, Twyford, Road, Wokingham, RG40 5TU
<u>DRAWING</u>	PROPOSED PHASE AND LOCATION PLAN

DATE Dec 23 DWG SCALE 1:500/1250 DRAWN TB DWG No. 142/206 REV B

DO NOT SCALE FROM THIS DRAWING. VERIFY ALL DIMENSIONS BEFORE SETTING OUT, COMMENCING WORK OR PRODUCTION OF FABRICATION DRAWINGS. REPORT ANY DISCREPANCIES TO THE SITE SUPERVISOR IMMEDIATELY. ©