



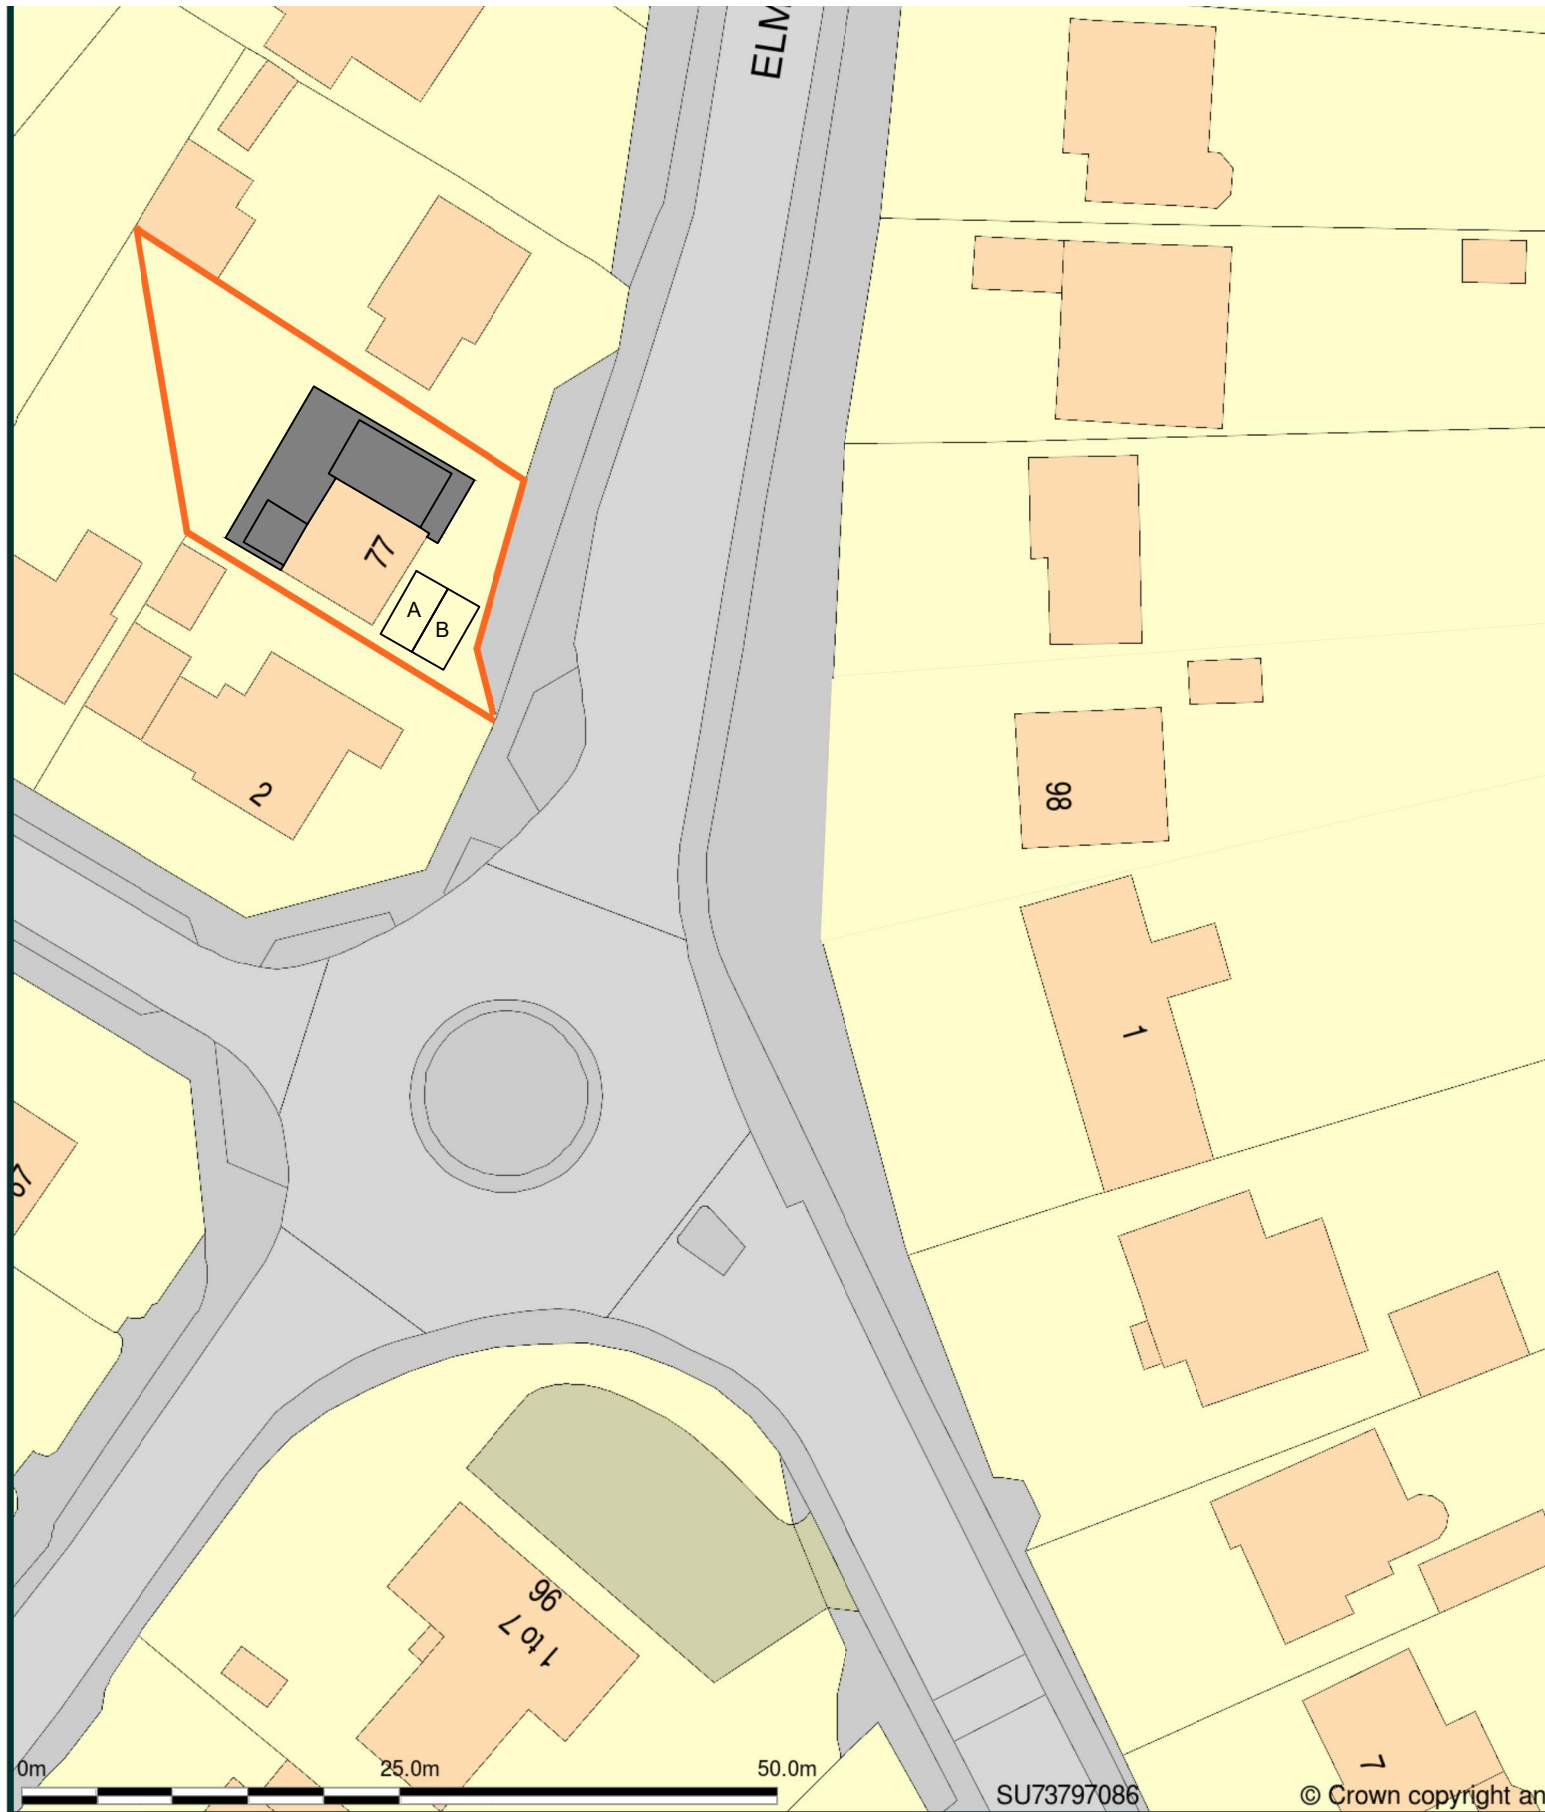

BLOCK PLAN - scale 1:500

 

Hatch indicates proposed additional footprint