



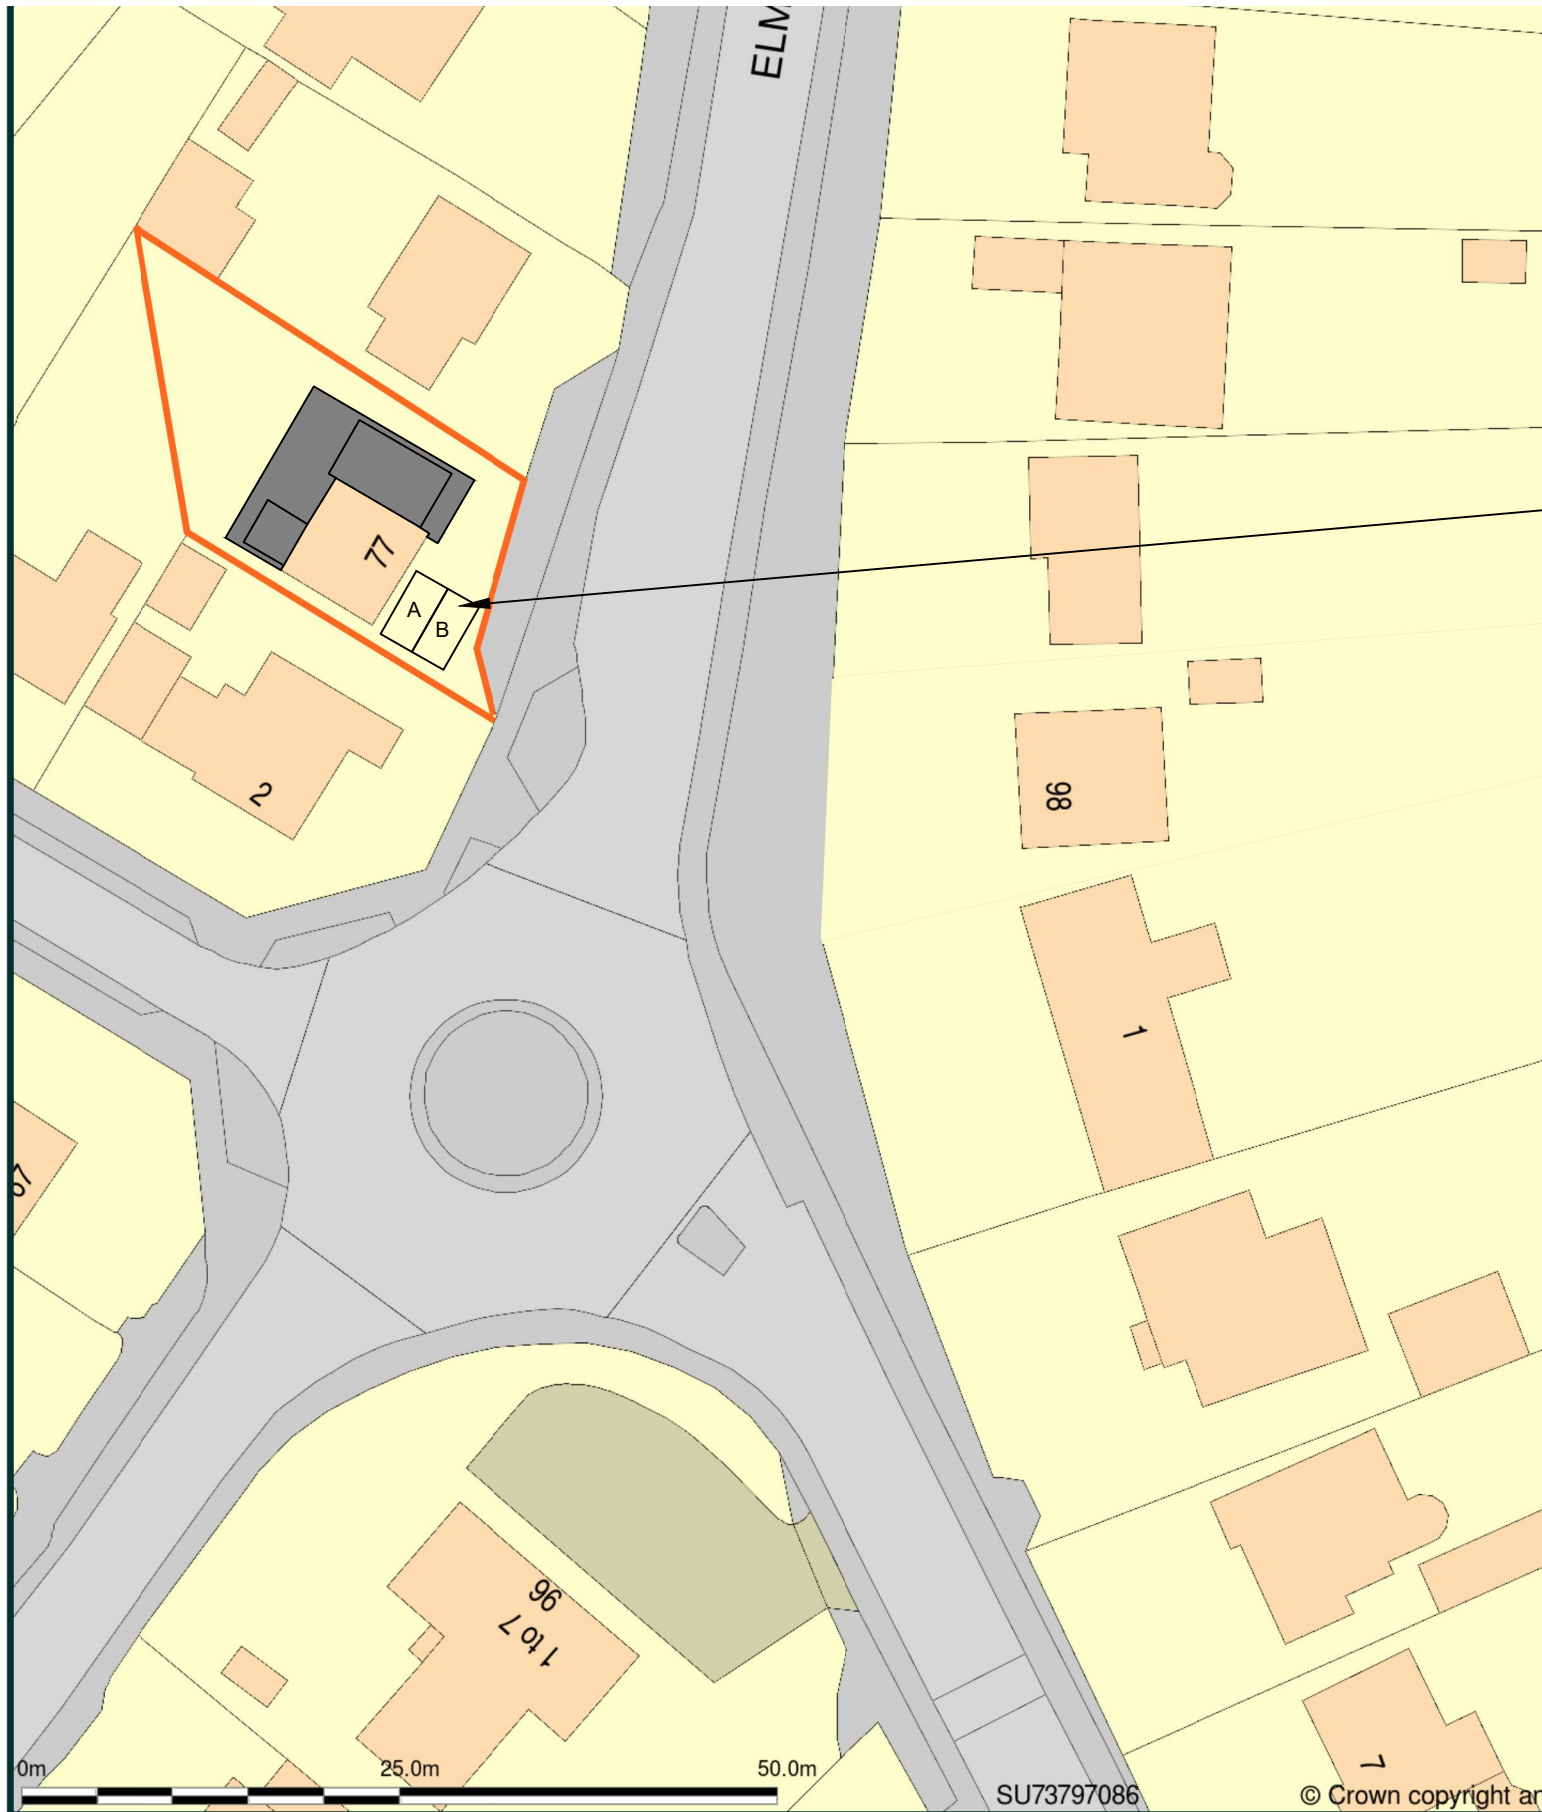

A and B are the Existing Car Parking Bays which will remain unchanged with the proposed works.

PARKING PLAN - scale 1:500

 

Hatch indicates proposed additional footprint