




Proposed Front (North) Elevation



Proposed Rear (South) Elevation



Proposed Side 1 (East) Elevation

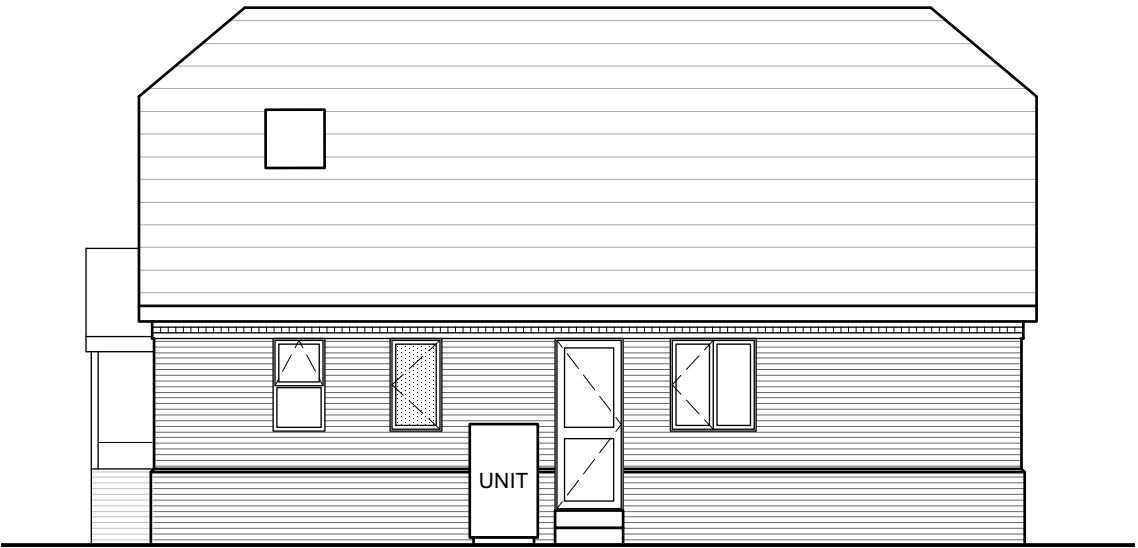


Proposed Side 2 (West) Elevation

All dimensions are to be checked on site before work commences.
Figured dimensions to be taken in preference to scaled dimensions.
If in doubt please ask.

Site boundary shown as described by the client. Site surroundings based upon the site survey by
MIC Surveys.

All to be read in conjunction with all other relevant information produced by Holtham+Newman
Architects.

© Copyright reserved 2025

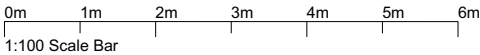

HOLTHAM+NEWMAN ARCHITECTS The Old Dairy, 282A Hyde End Road, Spencers Wood, Reading, Berkshire RG7 1DN T: 07971 316497 E: hello@hnarchitects.co.uk Project: Land Next to 236 Reading Road Winnersh, Reading RG41 5AA	Client Mr Youell		Drawing Title: Proposed Elevations					
	Scale: 1:100 @A3		Dwg. No.: 2507 - P200	Rev.: P5	P5 Issued for planning	08/07/25	LN	
	Drawn by: LN				Rev Notes	Date	Initial	
	Date: Jun 2025				Status	Planning		