Copyright of SKDdesign
Report All Errors & Omissions
C

Front Elevation 1:100

Side Elevation 1:100

Rear Elevation 1:100

Side Elevation 1:100

Side Elevation 1:100

Rear Elevation 1:100

Side Elevation 1:100

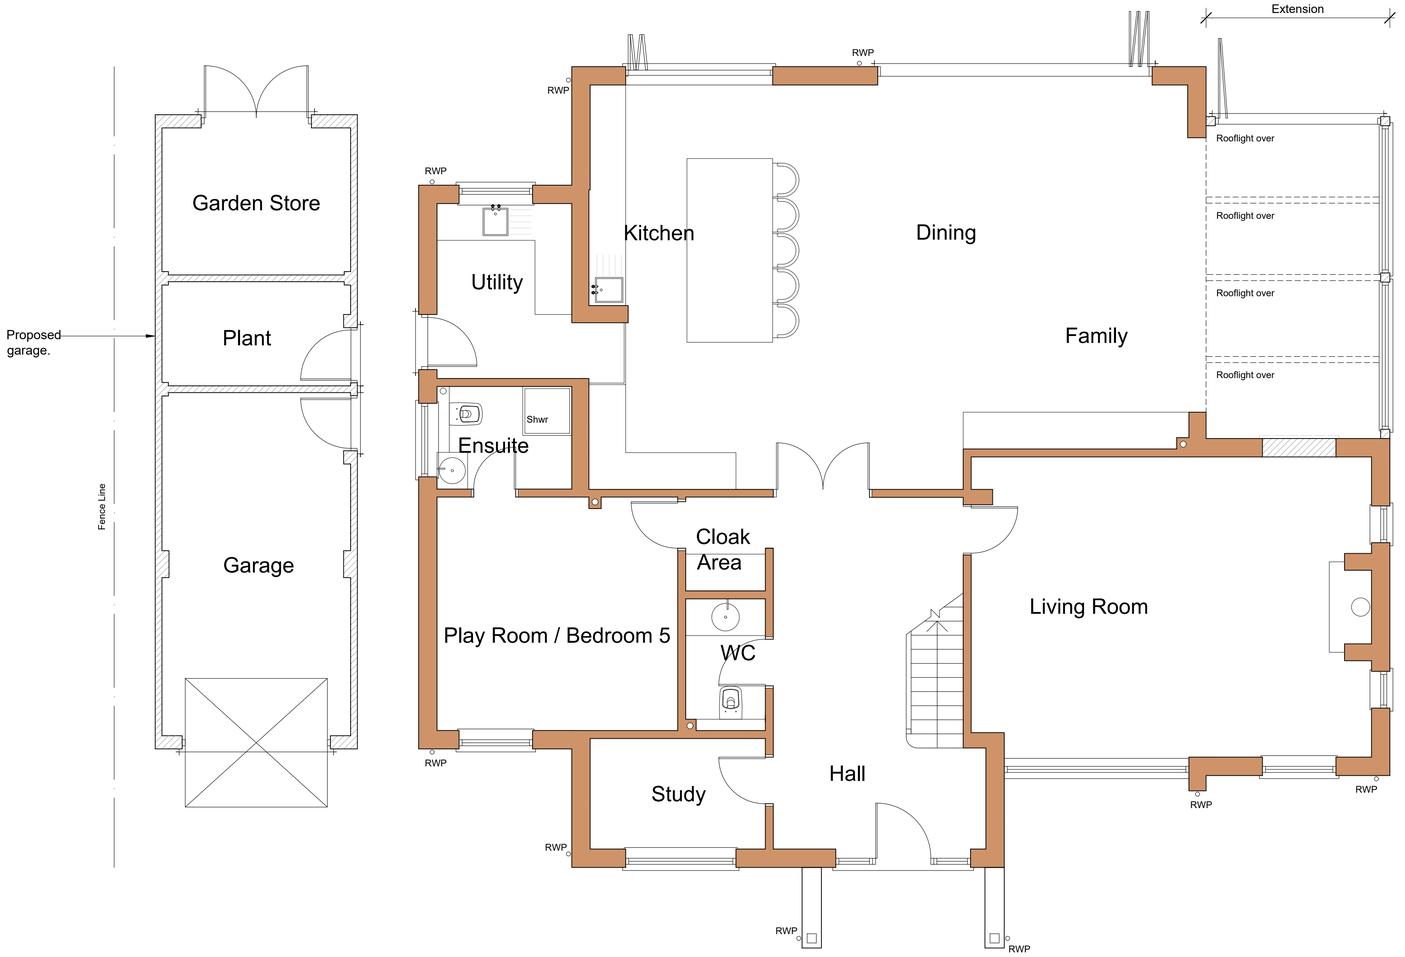

Ground Floor Plan 1:50

0 1 2 3
Metres

Rev	Notes	Date

Mr. R. Kroonenburg
client

Proposed Alterations To
412A Finchampstead Road,
Finchampstead, RG40 3RA
contract

Scheme Proposals
Plans & Elevations
title

December 2024	As Shown @A1
date	scale
HDFW	11
contract ref	drawing

SKDdesign
Architectural & Building Consultancy
Unit 2 Howe Lane Farm - Maidenhead - SL6 3JP
01628 436827 - stuart@skddesign.co.uk - www.skddesign.co.uk