




1:200 SECTION A-A



1:200 SECTION B-B



1:200 SECTION C-C

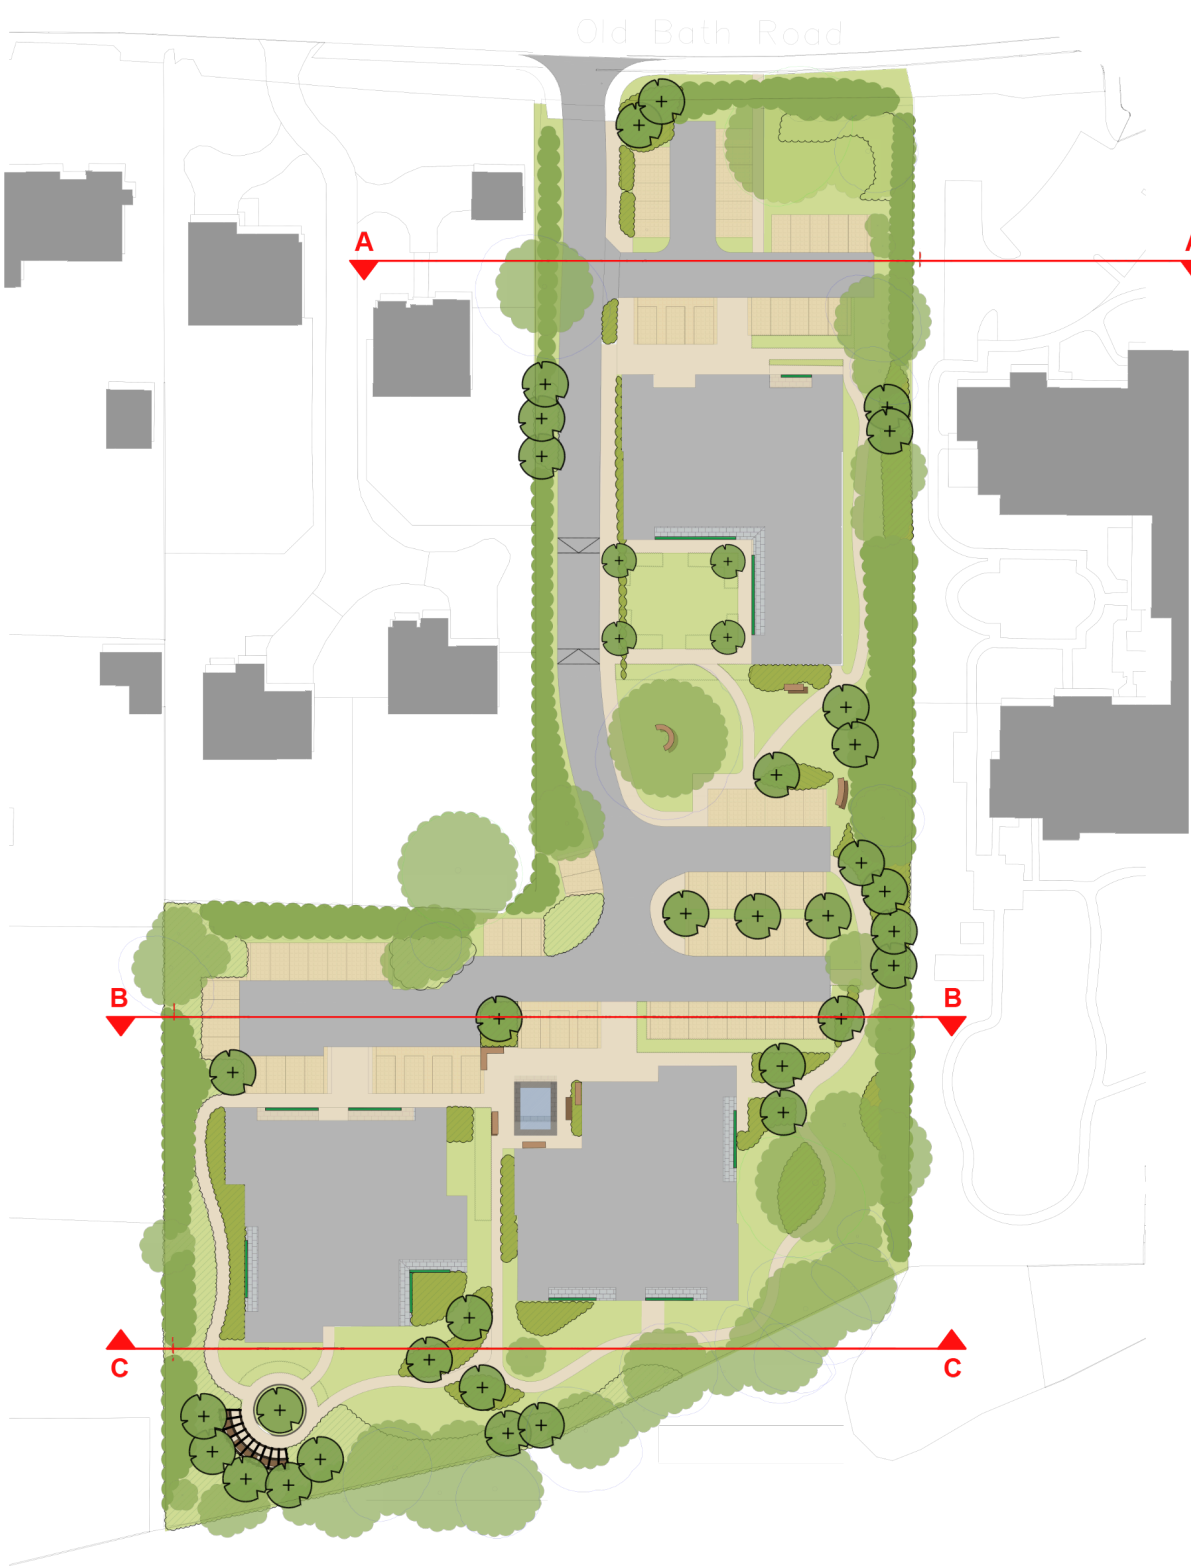

KEY PLAN: NTS

Revision	Date	By	Chk
All dimensions to be verified on site, and the Architect informed of any discrepancy. All drawings and specifications should be read in conjunction with the Health and Safety Plan, all conflicts should be reported to the appointed Principal Designer.			

Arlington Retirement Lifestyles Retirement Apartments The Lawns, Old Bath Road, Sonning	
Sheet Name: Site Sections sheet 1	
Purpose of issue: Planning	Status: FI
Date: 08.07.24	Checked by: TP
Drawn by: AM	Scale @ A1: 1:200/ NTS
Project No: 8399	Revision: P5
Drawing No : 8399-BOW-A1-ZZ-DR-A-3001	

