


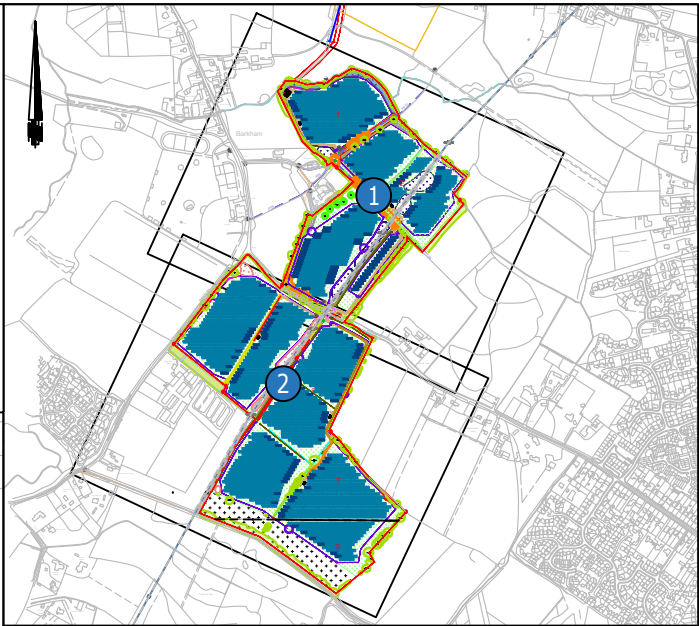

NOTES:

- THIS DRAWING IS TO BE READ IN CONJUNCTION WITH ALL OTHER DRAWINGS.
- FOR LANDSCAPE PLANTING PLANS AND SCHEDULE REFER TO DRAWINGS BRSF-RAMB-XX-DR-L-3011, 3012 AND 3013
- FOR LANDSCAPE DETAILS REFER TO DRAWINGS: BRSF-RAMB-XX-DR-L-3021, 3022, 3023, 3024, 3025, 3026, 3027, 3028 AND 3029



LEGEND

- SITE BOUNDARY
- FIELD NUMBERING
- EXISTING WATERCOURSE
- EXISTING BROOK AREA
- EXISTING VEGETATION (HEDGEROW, INDIVIDUAL TREES)
- EXISTING VEGETATION TO BE REMOVED (HEDGEROW, INDIVIDUAL TREES)
- PROPOSED INTERNAL ACCESS ROAD
- PROPOSED GREENWAY (EXCAVATION CONSTRUCTION)
- PROPOSED GREENWAY (NO DIG CONSTRUCTION)
- PROPOSED HOGGIN PATH (EXCAVATION CONSTRUCTION)
- PROPOSED HOGGIN PATH (NO DIG CONSTRUCTION)
- MANUAL EXCAVATION
- NO DIG EXTENT
- PROPOSED SECURITY FENCING
- PROPOSED BOUNDARY FENCING
- PROPOSED SECURITY GATE 01
- PROPOSED SECURITY GATE 02
- PROPOSED BROOK ENHANCEMENT MIX
- PROPOSED NATIVE PLANTING BUFFER
- PROPOSED WOODLAND CORE
- PROPOSED WOODLAND EDGE
- EXISTING MEADOW RESOWN WITH PROPOSED GENERAL PURPOSE MEADOW (EM2) AS REQUIRED.
- PROPOSED WILDFLOWER FOR CLAY SOILS (EM4)
- PROPOSED WILDFLOWERS FOR SANDY SOILS (EM7)
- PROPOSED CARBON SINK MIX
- PROPOSED NATIVE HEDGEROW
- EXISTING HEDGE TO BE LAID TO MIDLAND HEDGE STYLE
- PROPOSED EXTRA HEAVY STANDARD TREE
- PROPOSED FEATURE LOG HABITAT

PROW & SIGNAGE

- PUBLIC RIGHT OF WAY
- BRIDLEWAY
- PROPOSED SIGNAGE TYPE A
- PROPOSED SIGNAGE TYPE B
- EXISTING SIGNAGE

Rev	Description	Date	By	App
P01	First Issue	17.05	LG	TM
P02	Amendments from first review	04.06	SL	IL
P03	Client Comments	11.07	LG	IL

BARKHAM_SOLAR_FARM

RAMBOLL

tel 020 7631 5291 fax 020 7323 4645 london@ramboll.co.uk
www.ramboll.co.uk

LANDSCAPE GENERAL ARRANGEMENT
SHEET_2_OF_2

Scale: 1:1250@A1	Date: 11/07/2024	Drawn: LG	Checked: TM
Drawing No.: BFSF-RAMB-XX-DR-L-3002			Rev: P03