


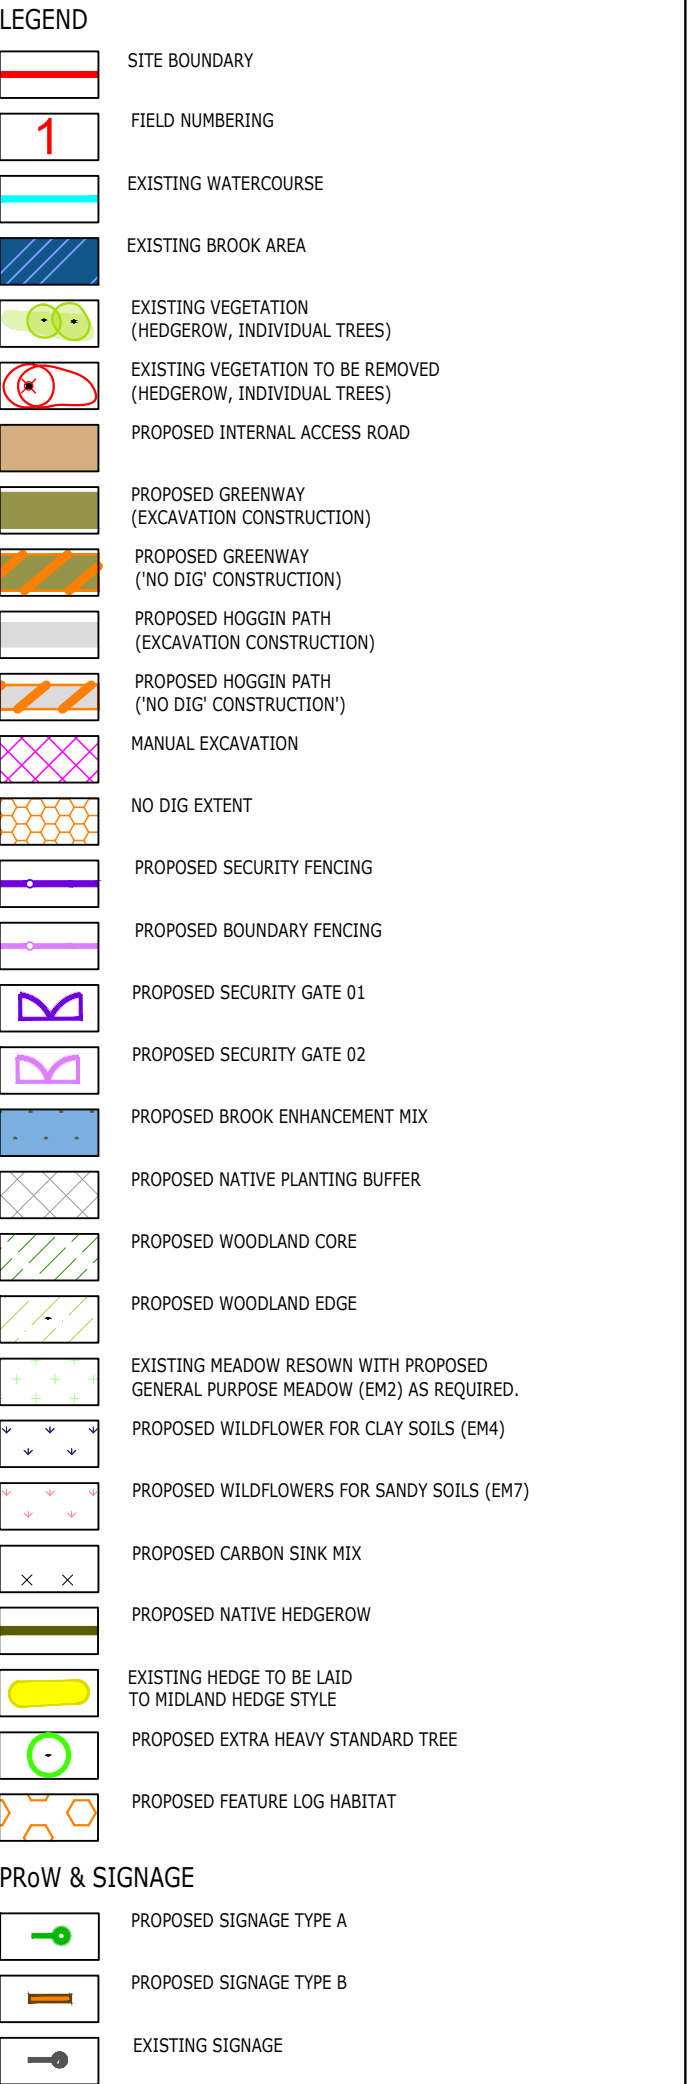

Rev	Description	Date	By Chk	App
P01	First Issue	17.05	LG SL	TM
P02	Amendments from first review	04.06	SL TM	IL
P03	Client Comments	11.07	LG TM	IL

tel 020 7631 5291 fax 020 7323 4645 london@ramboll.co.uk
www.ramboll.co.uk

LANDSCAPE_PLANTING_PLAN
SHEET_2_OF_2

Scale: 1:1250@A1	Date: 11/07/2024	Drawn: LG	Checked: TM
Drawing No.: BFSF-RAMB-XX-DR-L-3012			Rev: P03