


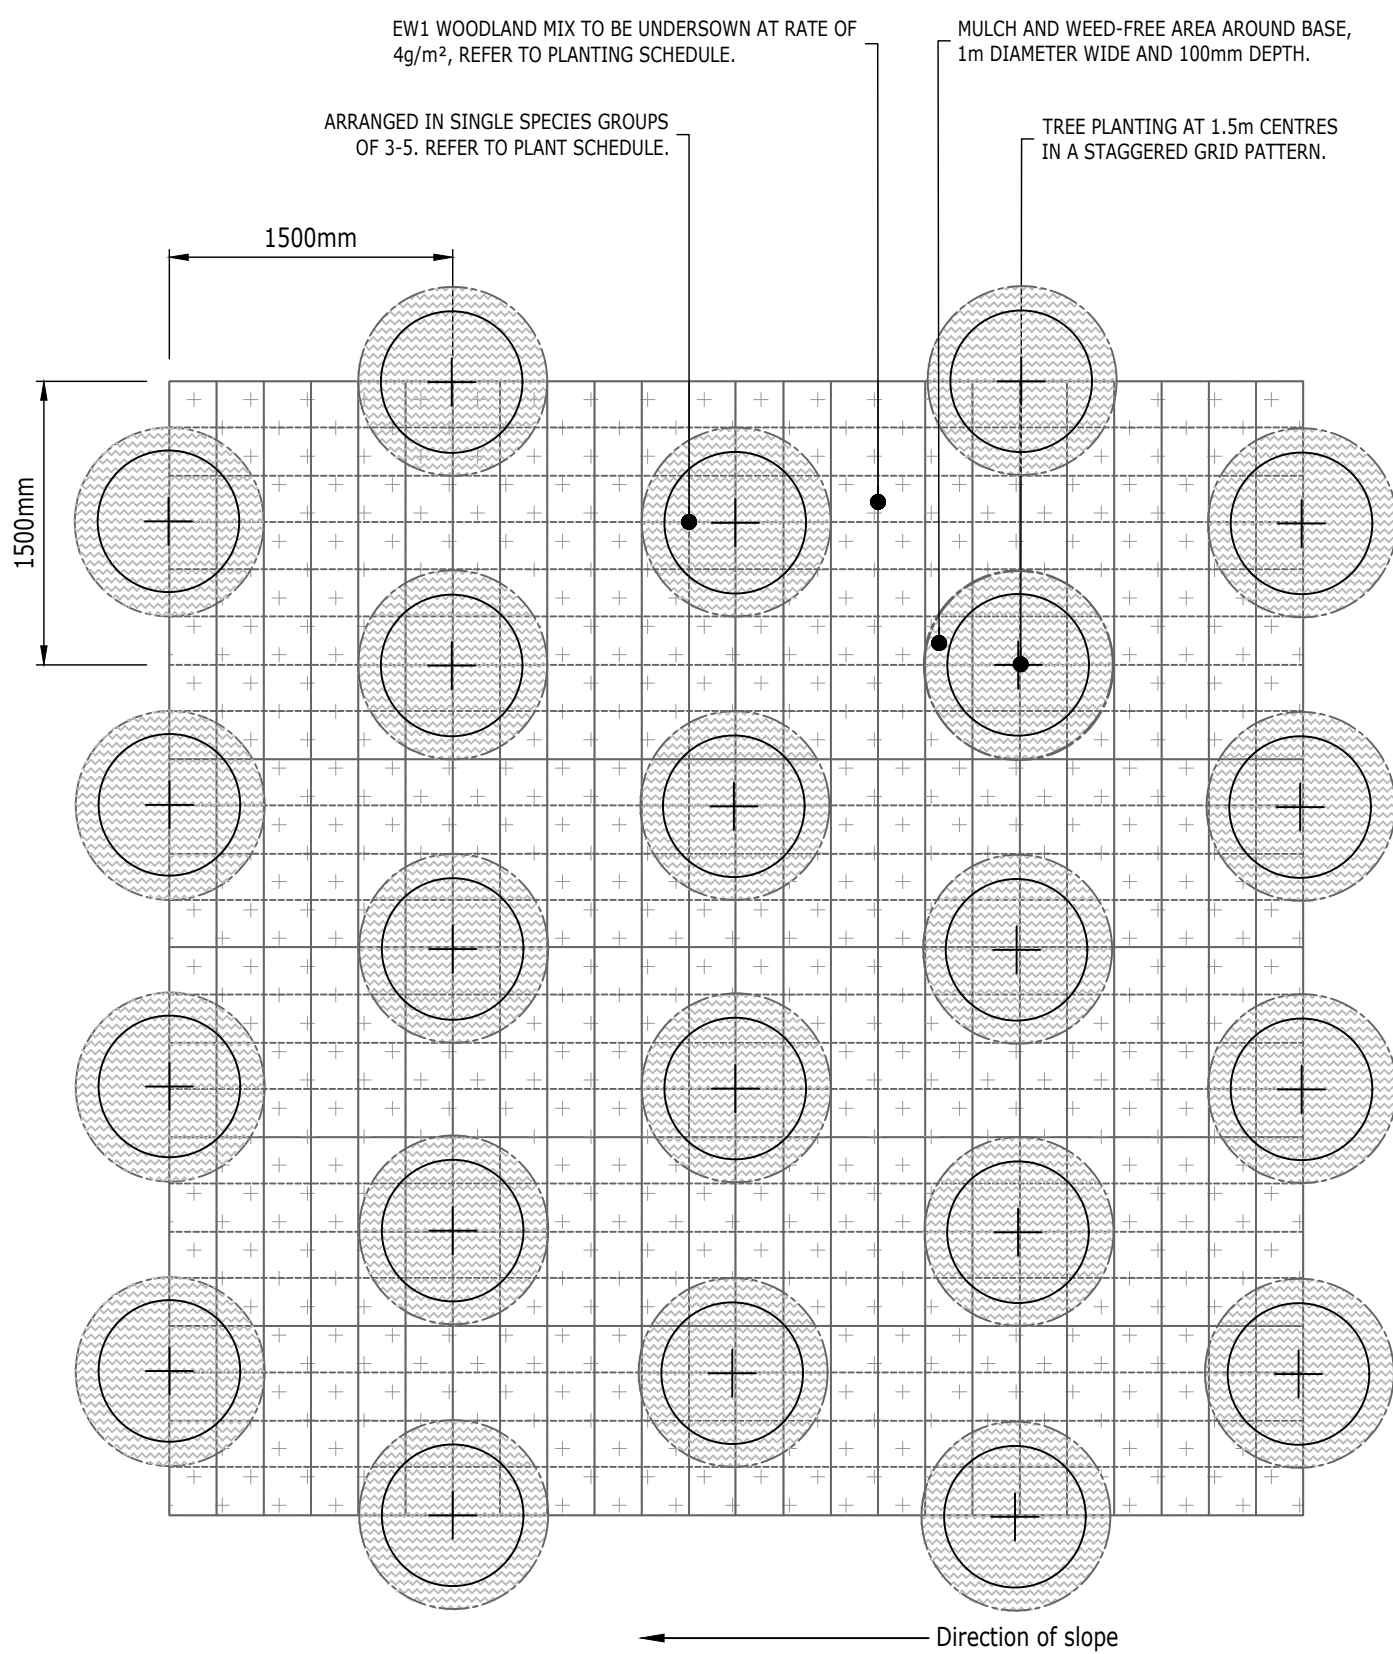


19 WOODLAND EDGE PLANTING PLAN - STAGGERED GRID  
PLAN SCALE - 1:40 @ A1 & 1:80 @ A3

**NOTE:**

SPECIES TREES TO BE PLANTED AT SINGULARLY OR IN GROUPS OF 3,5 AND 7 TO PROVIDE A NATURAL APPEARANCE THROUGHOUT THE WOODLAND AREA.

TREE PLANTING TO BE SET OUT SO THAT OFF SET PLANTING DISTANCES AND GRID ARE HIDDEN BY SLIGHT VARIATION IN SETTING OUT TO PROVIDE A NATURAL APPEARANCE AND TO AVOID A GEOMETRIC LAYOUT.

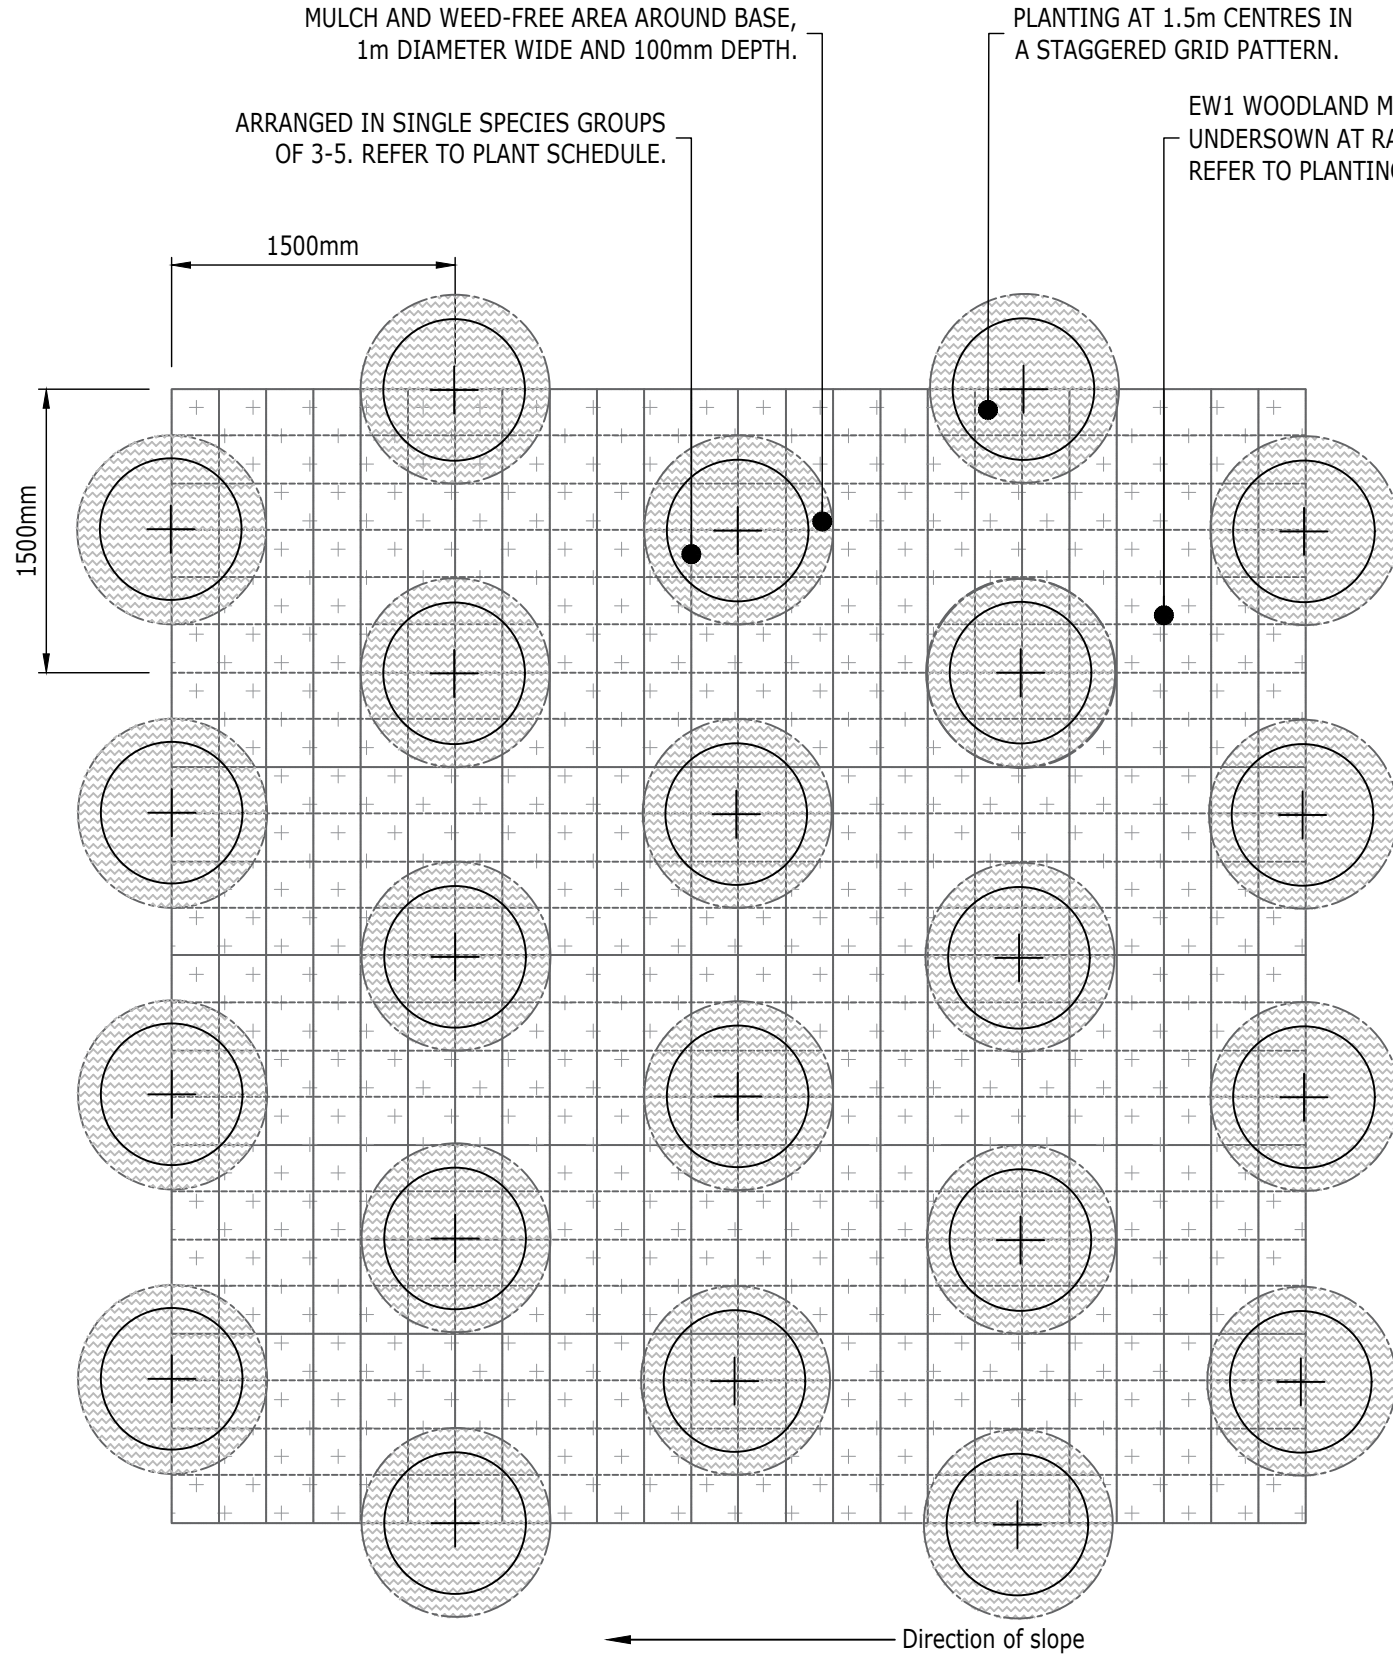


20 NATURAL BROADLEAVED WOODLAND PLANTING PLAN - STAGGERED GRID (LE1.2)  
PLAN SCALE - 1:40 @ A1 & 1:80 @ A3

**NOTE:**

SPECIES TREES TO BE PLANTED AT SINGULARLY OR IN GROUPS OF 3,5 AND 7 TO PROVIDE A NATURAL APPEARANCE THROUGHOUT THE WOODLAND AREA.

TREE PLANTING TO BE SET OUT SO THAT OFF SET PLANTING DISTANCES AND GRID ARE HIDDEN BY SLIGHT VARIATION IN SETTING OUT TO PROVIDE A NATURAL APPEARANCE AND TO AVOID A GEOMETRIC LAYOUT.

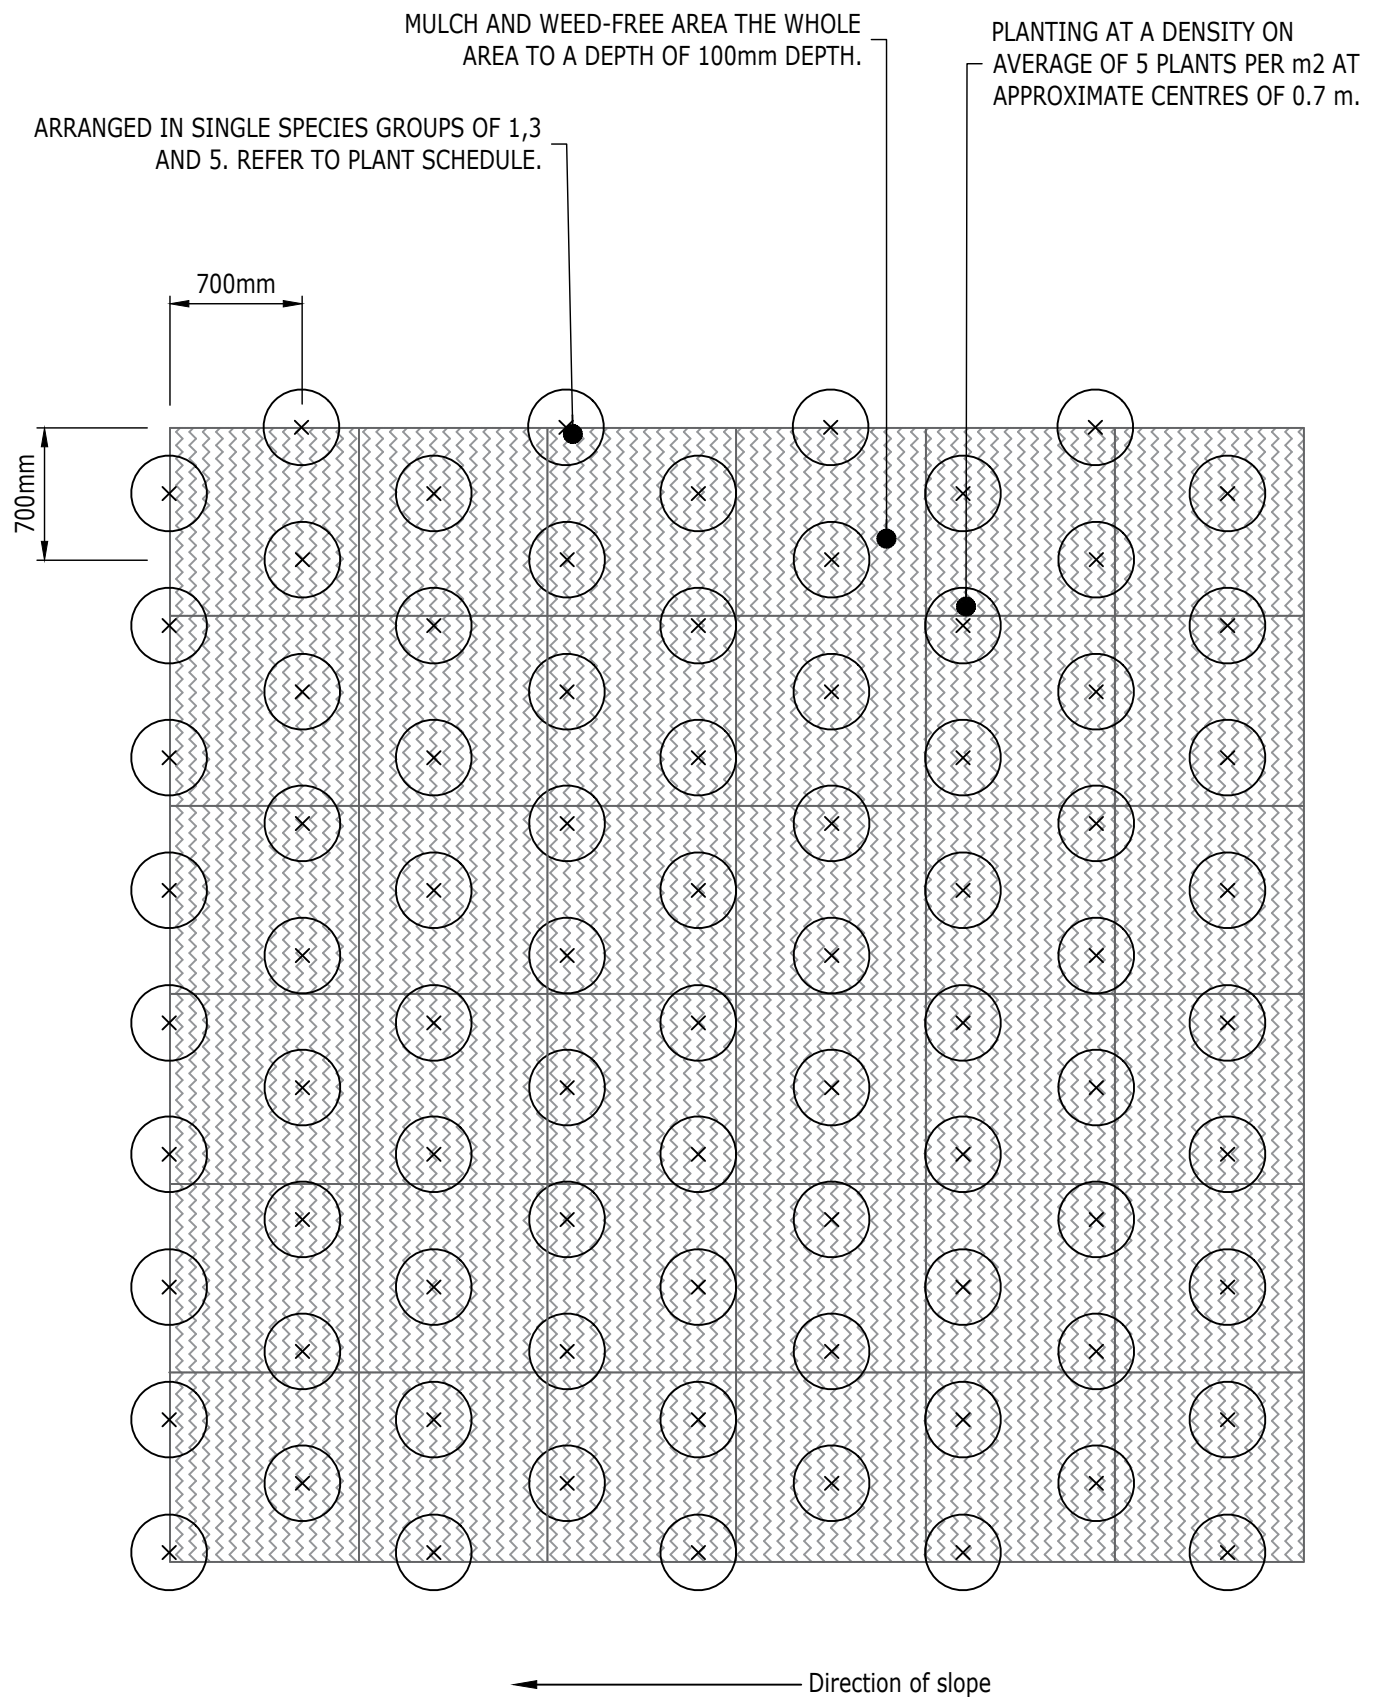


21 TYPICAL SCRUB PLANTING LAYOUT (LE2.8)  
PLAN SCALE - 1:40 @ A1 & 1:80 @ A3

**NOTE:**

PLANTING PLAN SHOWN TO AID CALCULATION OF NUMBERS AND GENERAL PLACEMENT OF PLANTS. HOWEVER AVOID OVERALLY GEOMETRIC AND GROUPING PLANTS.

SPECIES TREES & WHIPS & TRANSPLANTS TO BE PLANTED AT SINGULARLY OR IN GROUPS OF 3,5 AND 7 TO PROVIDE A NATURAL APPEARANCE THROUGHOUT THE WOODLAND AREA.

TREE PLANTING TO BE SET OUT SO THAT OFF SET PLANTING DISTANCES AND GRID ARE HIDDEN BY SLIGHT VARIATION IN SETTING OUT TO PROVIDE A NATURAL APPEARANCE AND TO AVOID A GEOMETRIC LAYOUT.

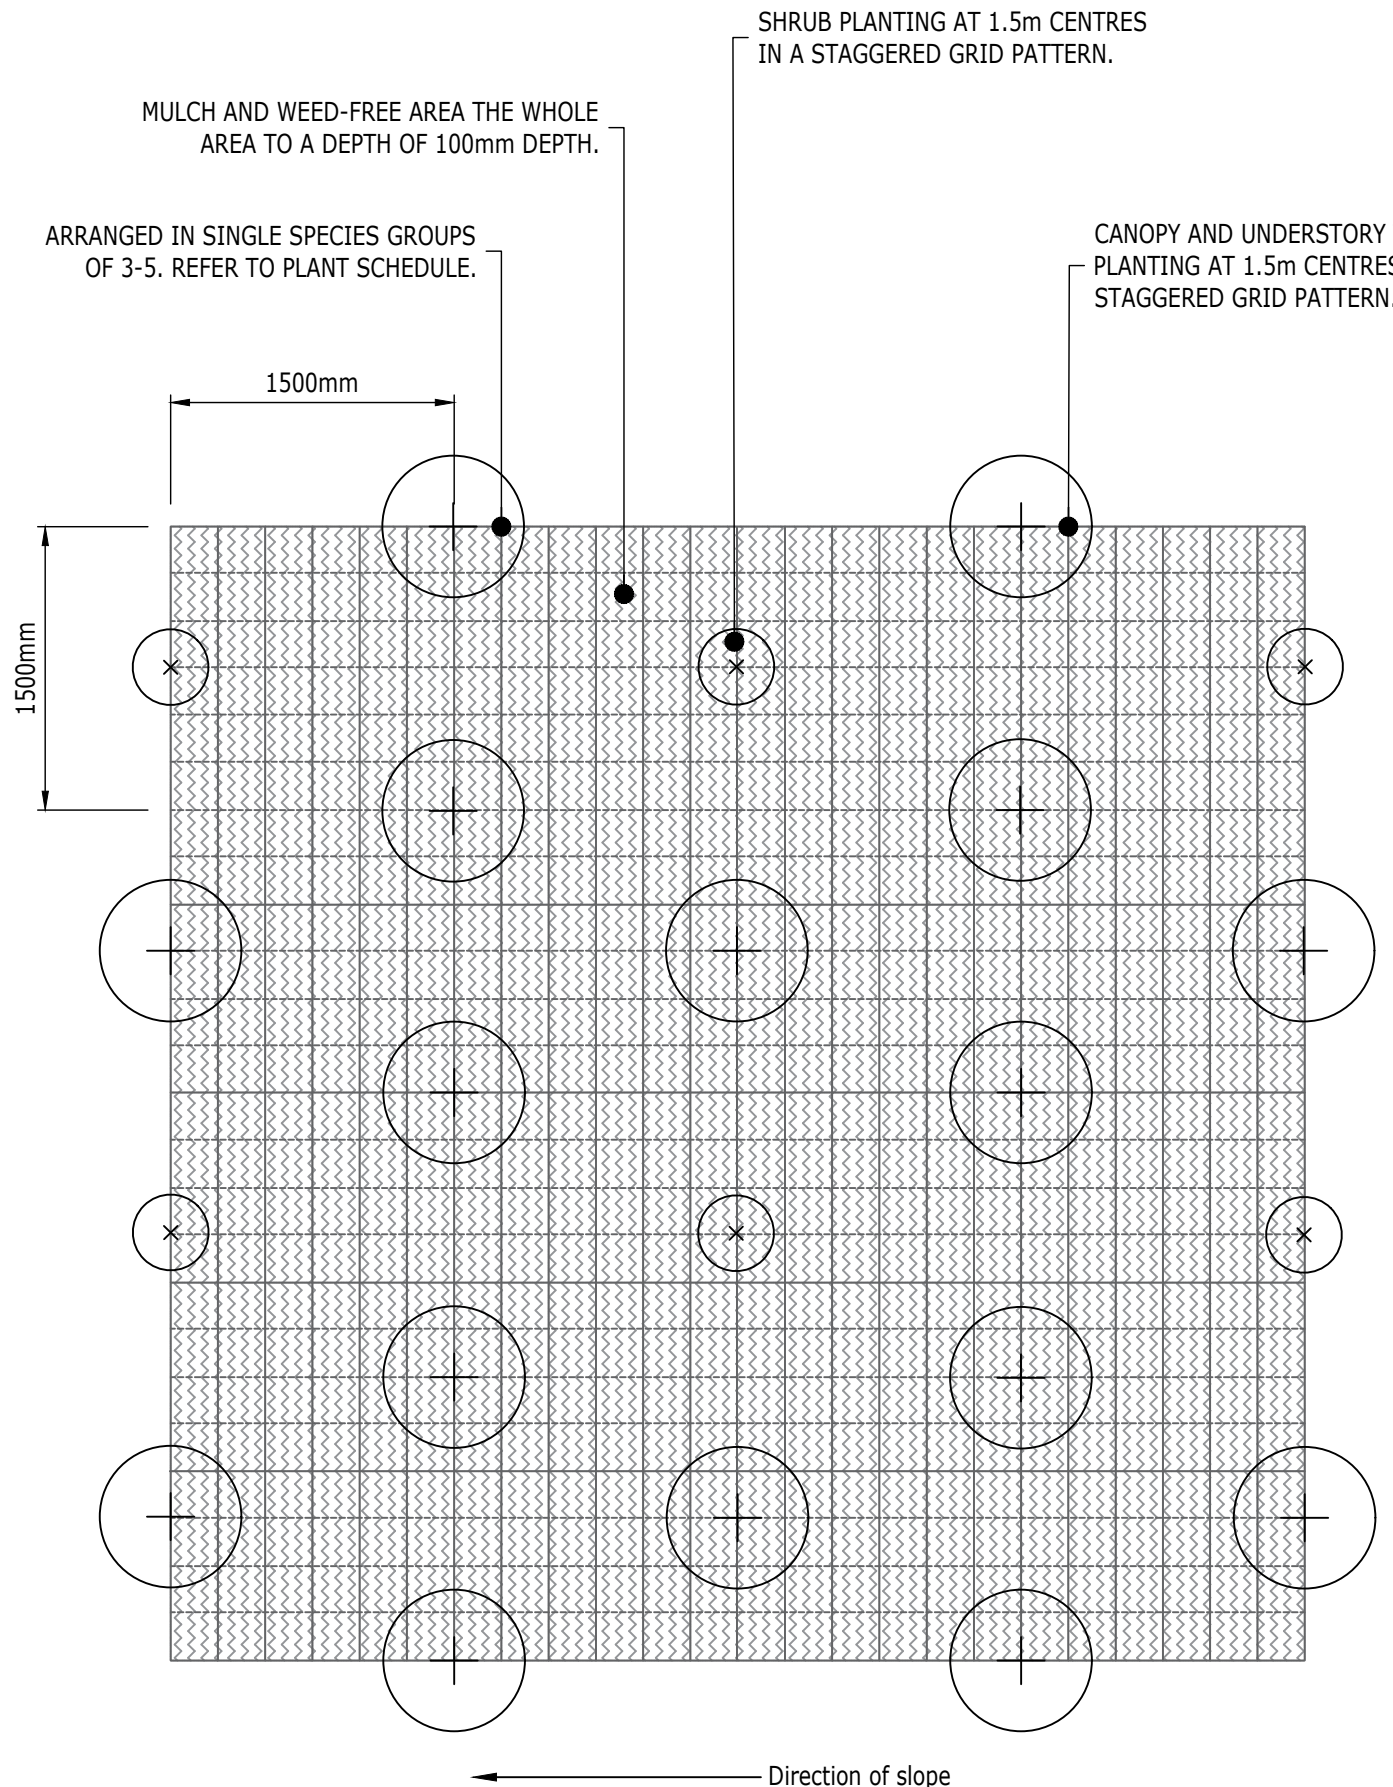

22 WET WOODLAND PLANTING LAYOUT  
PLAN SCALE - 1:40 @ A1 & 1:80 @ A3

**NOTE:**

PLANTING PLAN SHOWN TO AID CALCULATION OF NUMBERS AND GENERAL PLACEMENT OF PLANTS HOWEVER AVOID OVERALLY GEOMETRIC AND GROUPING PLANTS.

SPECIES TREES & WHIPS & TRANSPLANTS TO BE PLANTED AT SINGULARLY OR IN GROUPS OF 3,5 AND 7 TO PROVIDE A NATURAL APPEARANCE THROUGHOUT THE WOODLAND AREA.

TREE & TRANSPLANT PLANTING TO BE SET OUT SO THAT OFF SET PLANTING DISTANCES AND GRID ARE HIDDEN BY SLIGHT VARIATION IN SETTING OUT TO PROVIDE A NATURAL APPEARANCE AND TO AVOID A GEOMETRIC LAYOUT.

PLANT LARGER TREES REASONABLY EVENLY AMONGST THE TRANSPLANT PLANTING HOWEVER AVOID OVER GEOMETRIC SETTING OUT. AND ALSO GROUP TREES OF SAME SPECIES SINGULARLY OR IN GROUPS OF 3 AND 5.

NOTES

- FOR SPECIFICATION REFER TO: *Manual of Contract Documents for Highway Works, Series 3000 Landscape and Ecology, and associated Appendices.*
- THIS DRAWING IS TO BE READ IN CONJUNCTION WITH ALL OTHER DRAWINGS.
- FOR GENERAL ARRANGEMENT PLANS REFER TO DRAWINGS BSFS-RAMB-XX-DR-L No.3001 AND 3002.
- FOR PLANTING PLANS AND LOCATIONS REFER TO DRAWINGS BSFS-RAMB-XX-DR-L No.3011 AND 3012.
- FOR PLANTING SCHEDULE REFER TO DRAWING BSFS-RAMB-XX-DR-L-3013.

| Rev | Description                  | Date  | By<br>Chk | App |
|-----|------------------------------|-------|-----------|-----|
| P01 | First Issue                  | 17.05 | SL<br>LG  | TM  |
| P02 | Amendments from first review | 24.05 | SL<br>AB  | TM  |
|     |                              |       |           |     |
|     |                              |       |           |     |
|     |                              |       |           |     |

BARKHAM\_SOLAR\_FARM



tel 020 7631 5291 fax 020 7323 4645 london@ramboll.co.uk  
www.ramboll.co.uk

LANDSCAPE\_DETAILS  
SHEET\_5\_OF\_9

|                                        |                     |               |                |
|----------------------------------------|---------------------|---------------|----------------|
| Scale:<br>AS_SHOWN                     | Date:<br>24/05/2024 | Drawn:<br>SCL | Checked:<br>TM |
| Drawing No.:<br>BFSF-RAMB-XX-DR-L-3025 | Rev:<br>P02         |               |                |