




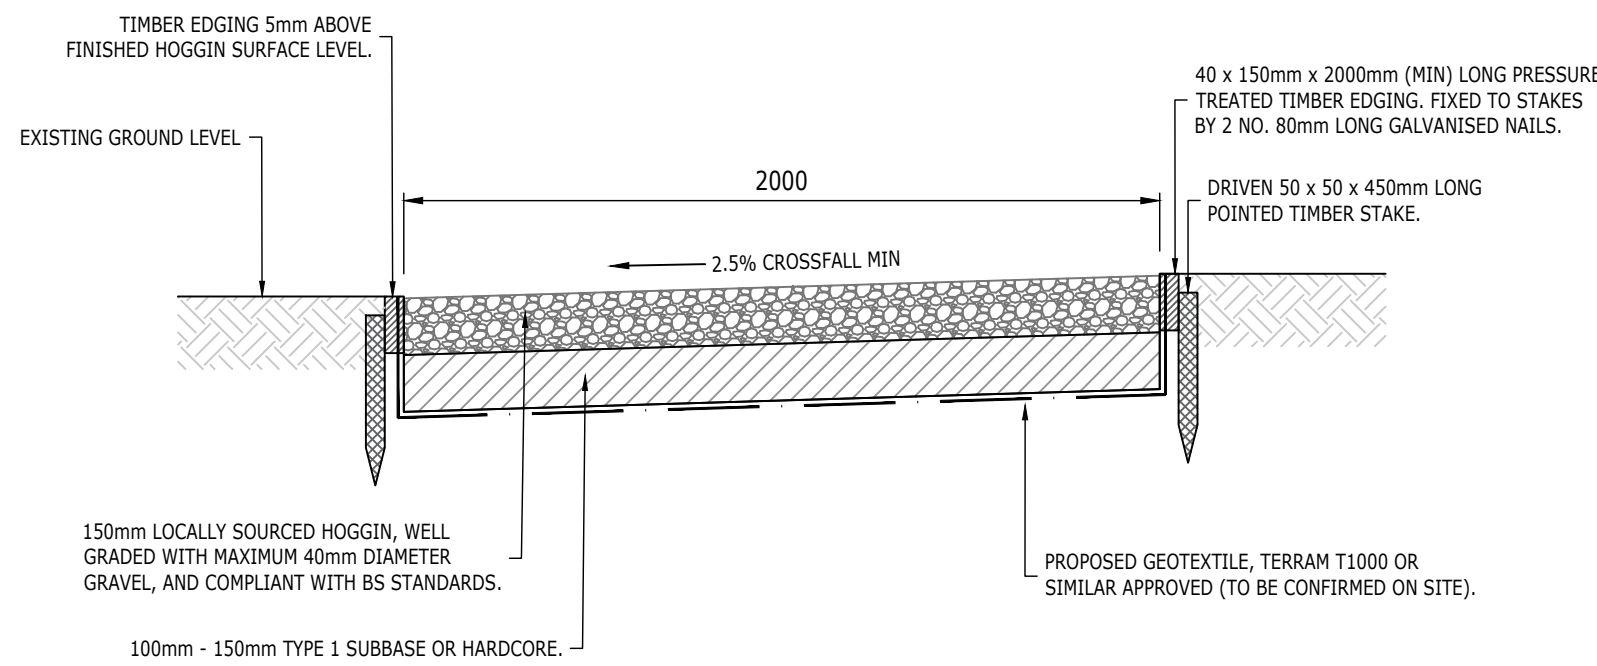


23 HOGGIN PATH DETAIL (EXCAVATED CONSTRUCTION)
ELEVATION DETAIL SCALE - 1:20 @ A1 & 1:40 @ A3

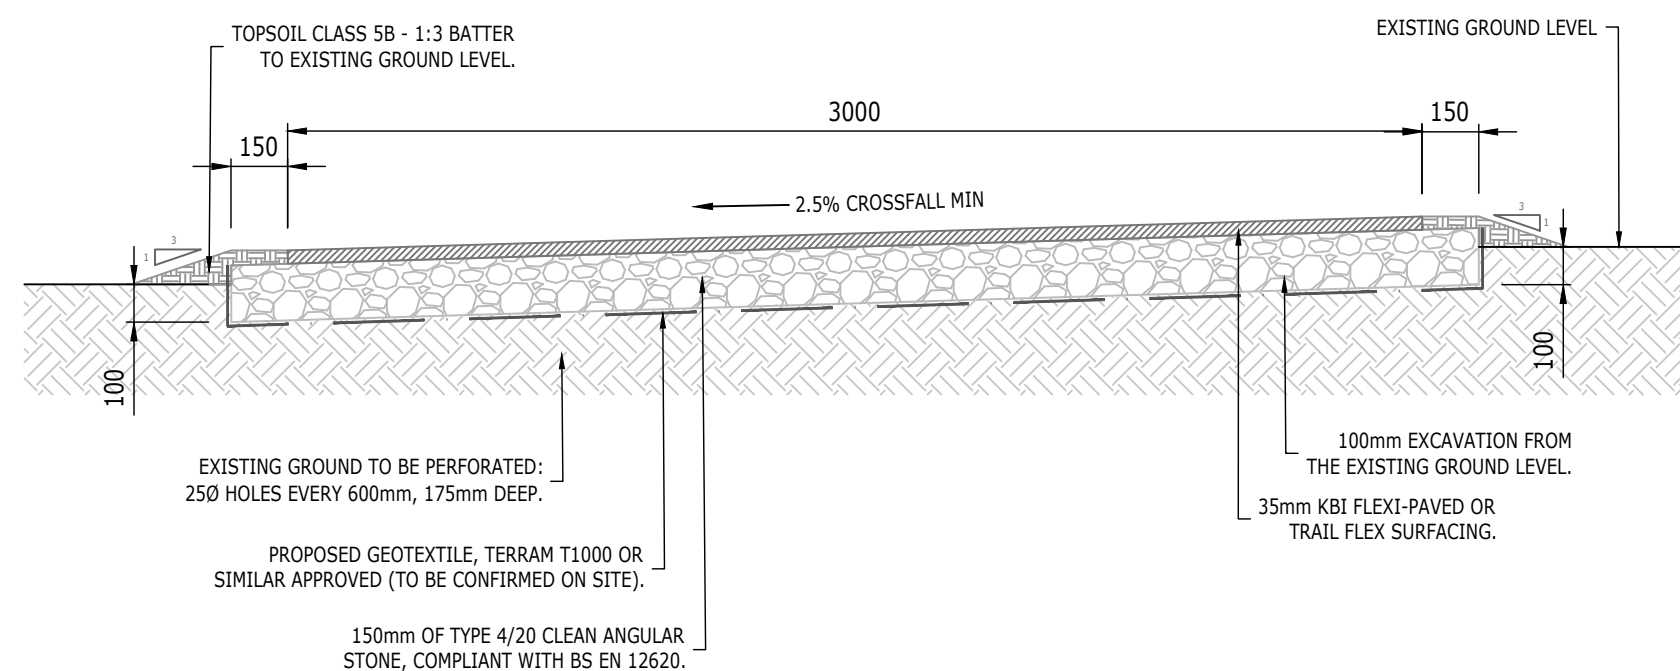


25 GREENWAY DETAIL (EXCAVATED CONSTRUCTION)
ELEVATION DETAIL SCALE - 1:20 @ A1 & 1:40 @ A3

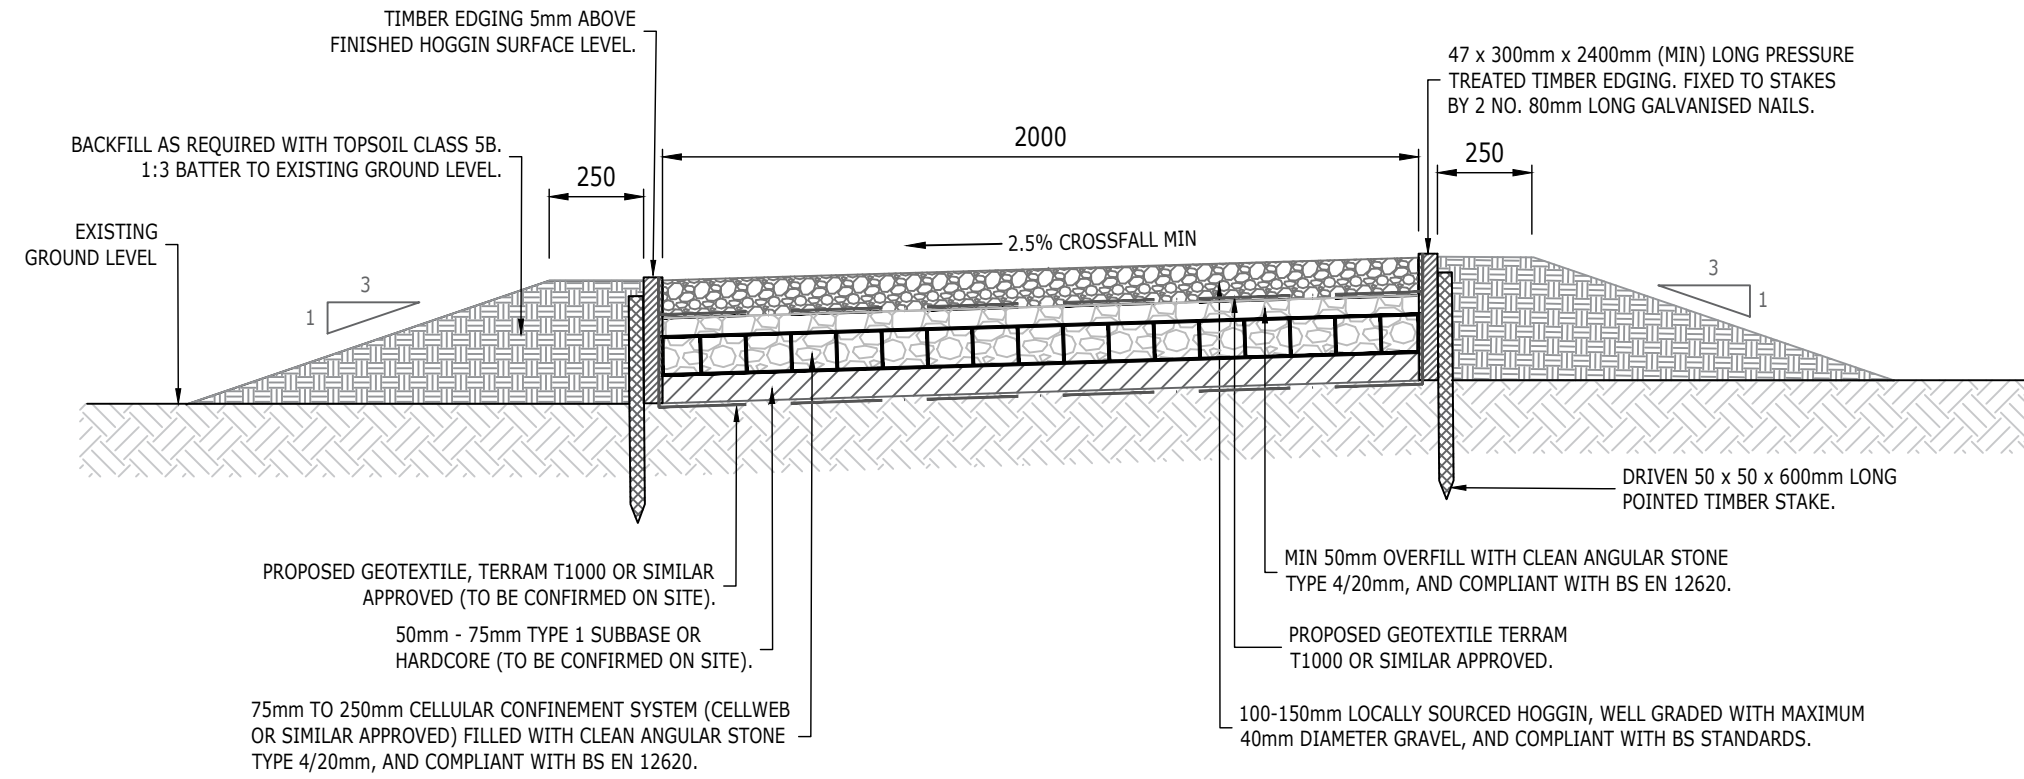

24 HOGGIN PATH DETAIL ('NO DIG' CONSTRUCTION)
ELEVATION DETAIL SCALE - 1:20 @ A1 & 1:40 @ A3

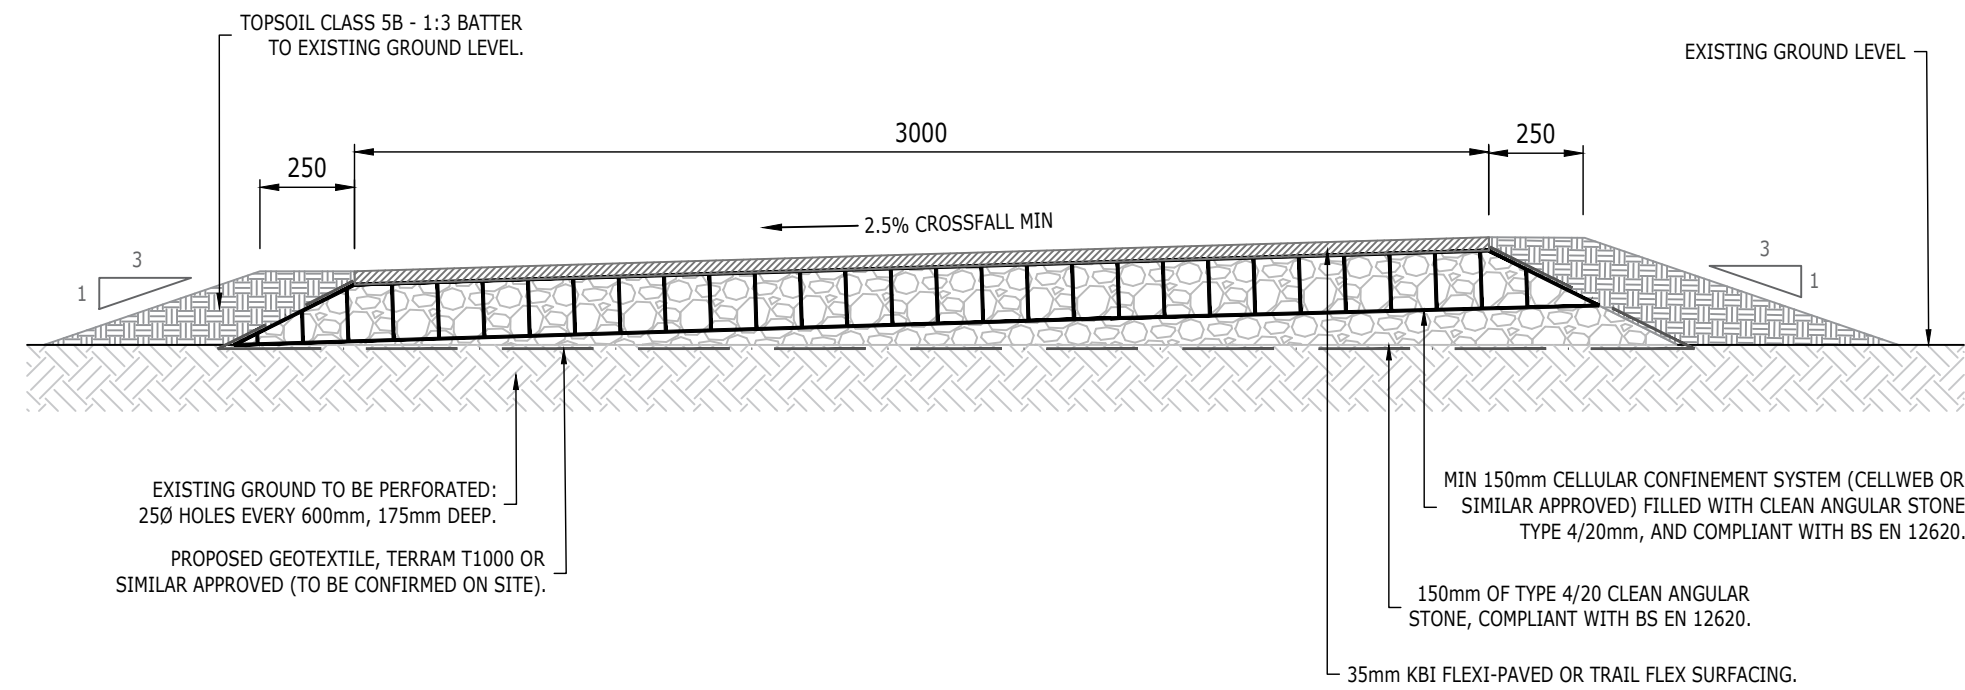

26 GREENWAY DETAIL ('NO DIG' CONSTRUCTION)
ELEVATION DETAIL SCALE - 1:20 @ A1 & 1:40 @ A3

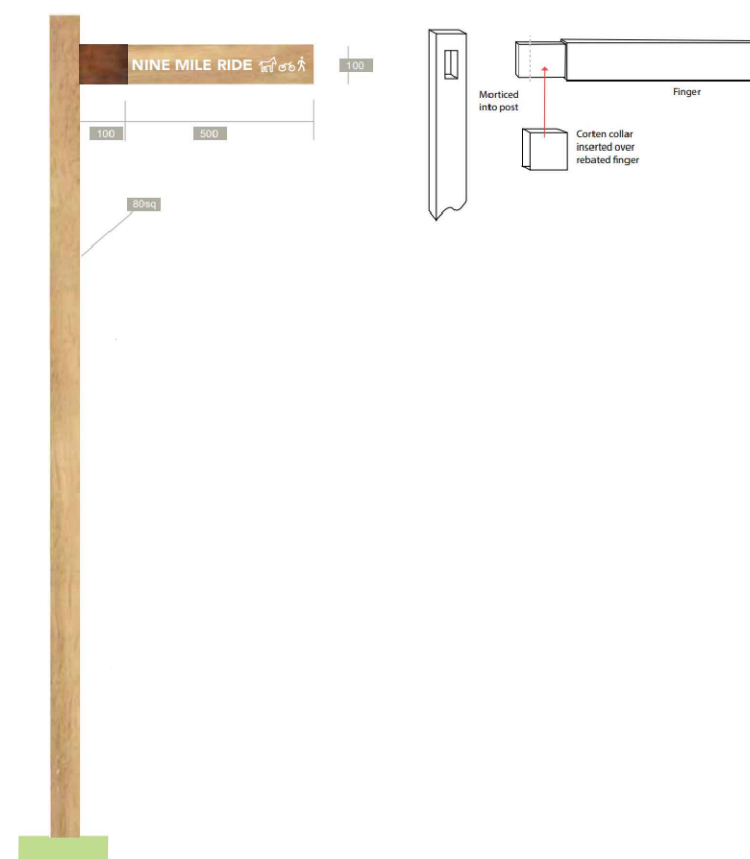

27 TYPE A FINGERPOST
ELEVATION SCALE - 1:20 @ A1 & 1:40 @ A3



28 TYPE B.1 WAYFINDING SIGN
ELEVATION SCALE - 1:20 @ A1 & 1:40 @ A3



29 TYPE B.2 WAYFINDING SIGN
ELEVATION SCALE - 1:20 @ A1 & 1:40 @ A3

- NOTES:
- DO NOT SCALE FROM THIS DRAWING.
 - TIMBER TO COMPLY WITH BS STANDARDS.
 - ACTUAL POSITION OF FOOTPATH/GREENWAY SHALL BE DETERMINED ON SITE WITH THE HIGHWAY INSPECTOR.
 - WHERE FOOTPATH/GREENWAY ROUTING IS IN VICINITY OF TREES APPROPRIATE MEASURES SHALL BE UNDERTAKEN IN ACCORDANCE WITH BS5837 AND IN CONSULTATION WITH THE WEC TREE OFFICER.
 - 'NO DIG' CONSTRUCTION DETAILS INTENDED IN ROOT PROTECTION ZONES AND FLOOD PRONE AREAS. FINAL LOCATIONS TO BE CONFIRMED ON SITE.
 - CELLWEB AND SURFACING PRODUCTS TO BE INSTALLED IN ACCORDANCE WITH MANUFACTURERS SPECIFICATIONS.
 - SIGNAGE TO BE CONFIRMED BY WOKINGHAM COUNCIL BEFORE ORDERING.
 - SIGNAGE TO BE INSTALLED AS PER MANUFACTURER'S SPECIFICATIONS.

Rev	Description	Date	By	App
P01	First Issue	17.05	SL	TM
P02	Amendments from first review	31.05	SL	TM

BARKHAM_SOLAR_FARM

RAMBOLL

tel 020 7631 5291 fax 020 7323 4645 london@ramboll.co.uk
www.ramboll.co.uk

LANDSCAPE_DETAILS
SHEET_6_OF_9

Scale:	Date:	Drawn:	Checked:
AS_SHOWN	31/05/2024	SCL	TM
Drawing No.:	Rev:		
BFSF-RAMB-XX-DR-L-3026	P01		