


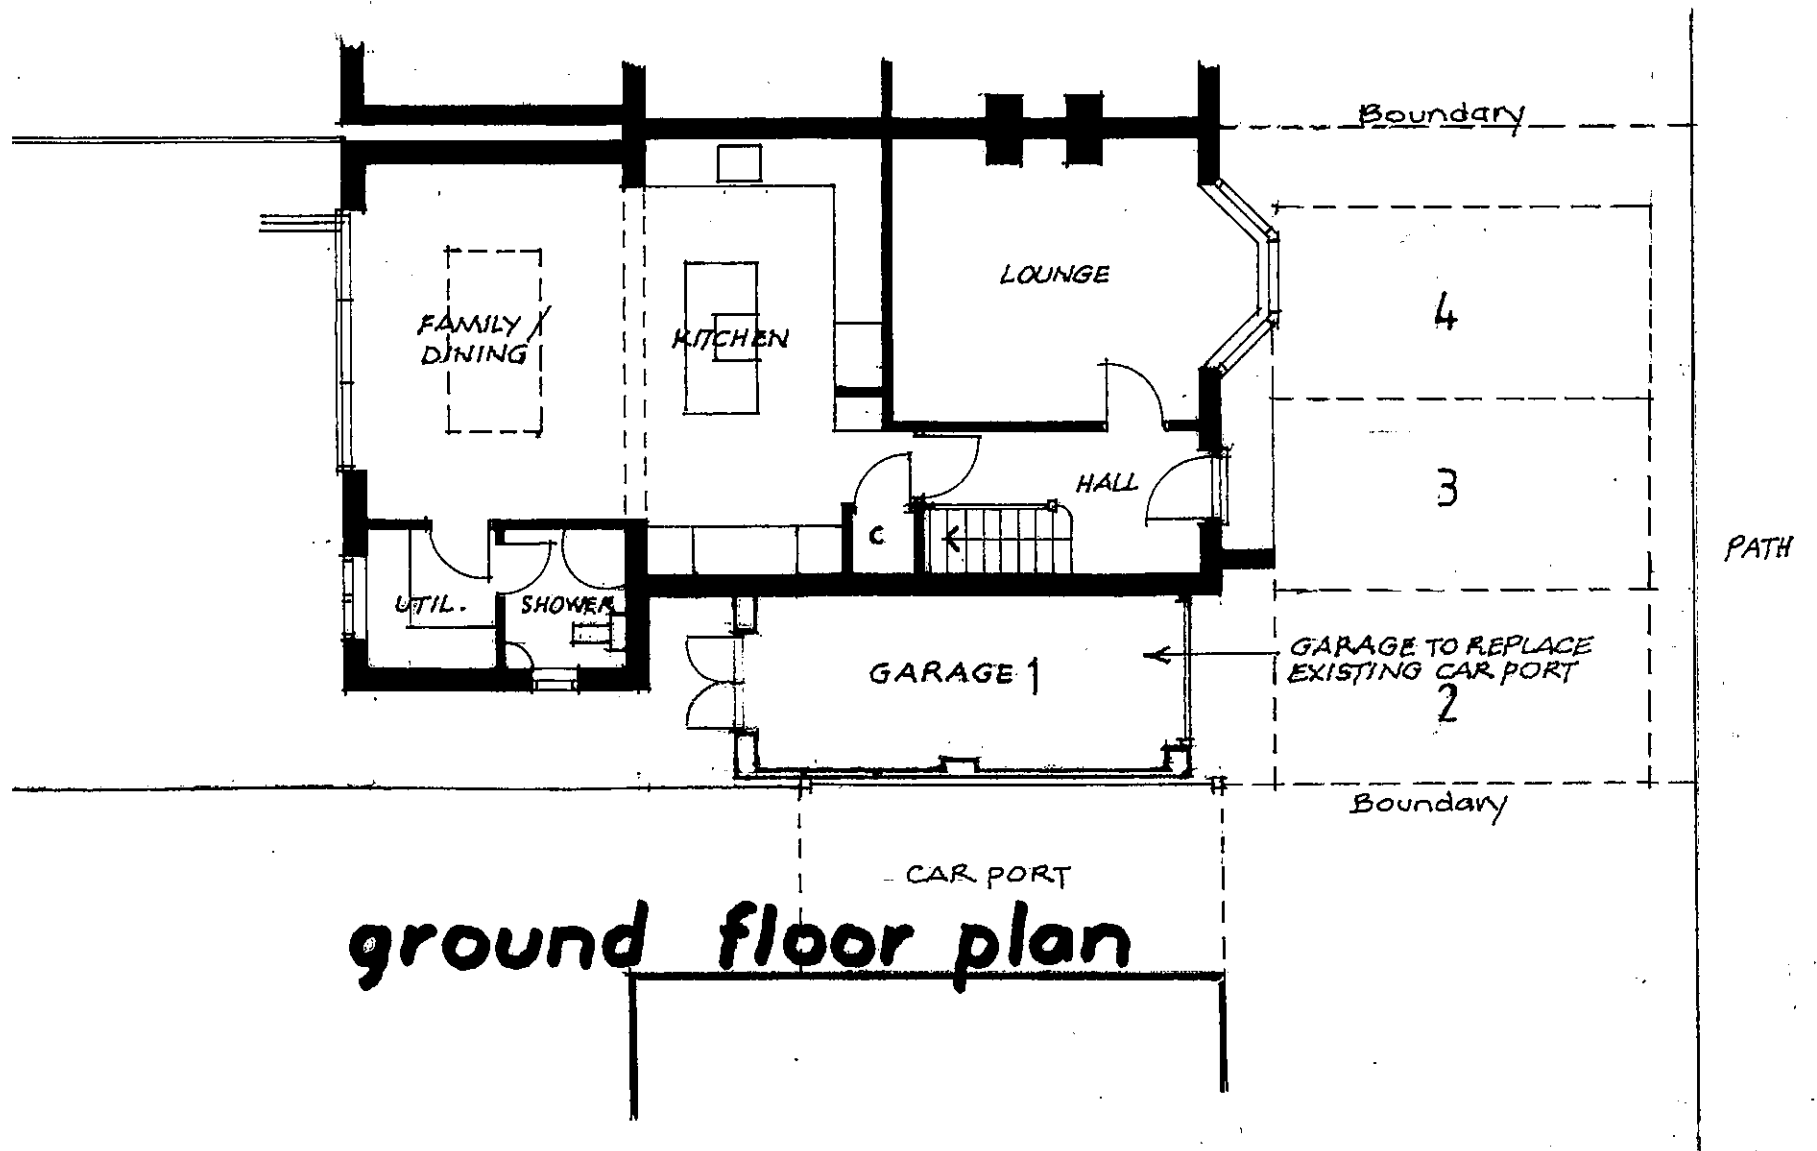


REVISION 'A' 31.1.2026
 4 NO PARKING SPACES SHOWN IF REQUIRED.
 THE CHANGE FROM CAR PORT TO GARAGE ALREADY APPROVED
 REF: 243025 - 27th JAN. 2025.

PARKING

Note: Planning Approval given Ref: 243025
 dated 27th Jan. 2025 FOR THE GARAGE.

0 1 2 3 4 5m

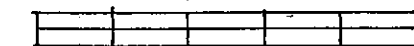

SCALE BAR 1:100

PARKING SPACES SHOWN (15.12.2025) ± APPROVED.

60, ROCHESTER AVENUE
 WOODLEY
 READING
 BERKSHIRE RG5 4NB

Scale 1:100
 Date dec.2025
 Revision A

PROPOSED

410-05

Countryside
 Designs

countryside_designs@outlook.com

White Gables
 School Road
 Hurst
 Berks, RG10 0DR
 0118 9340390
 07811 252850