


The design of this site is in accordance with the following design documentation:


Radio Base Station Design Guide & Specification - Issue Date 03.02.06
Technical Guidance Notes - TGN 0092 to TGN 0124 inclusive.

SITE LOCATION

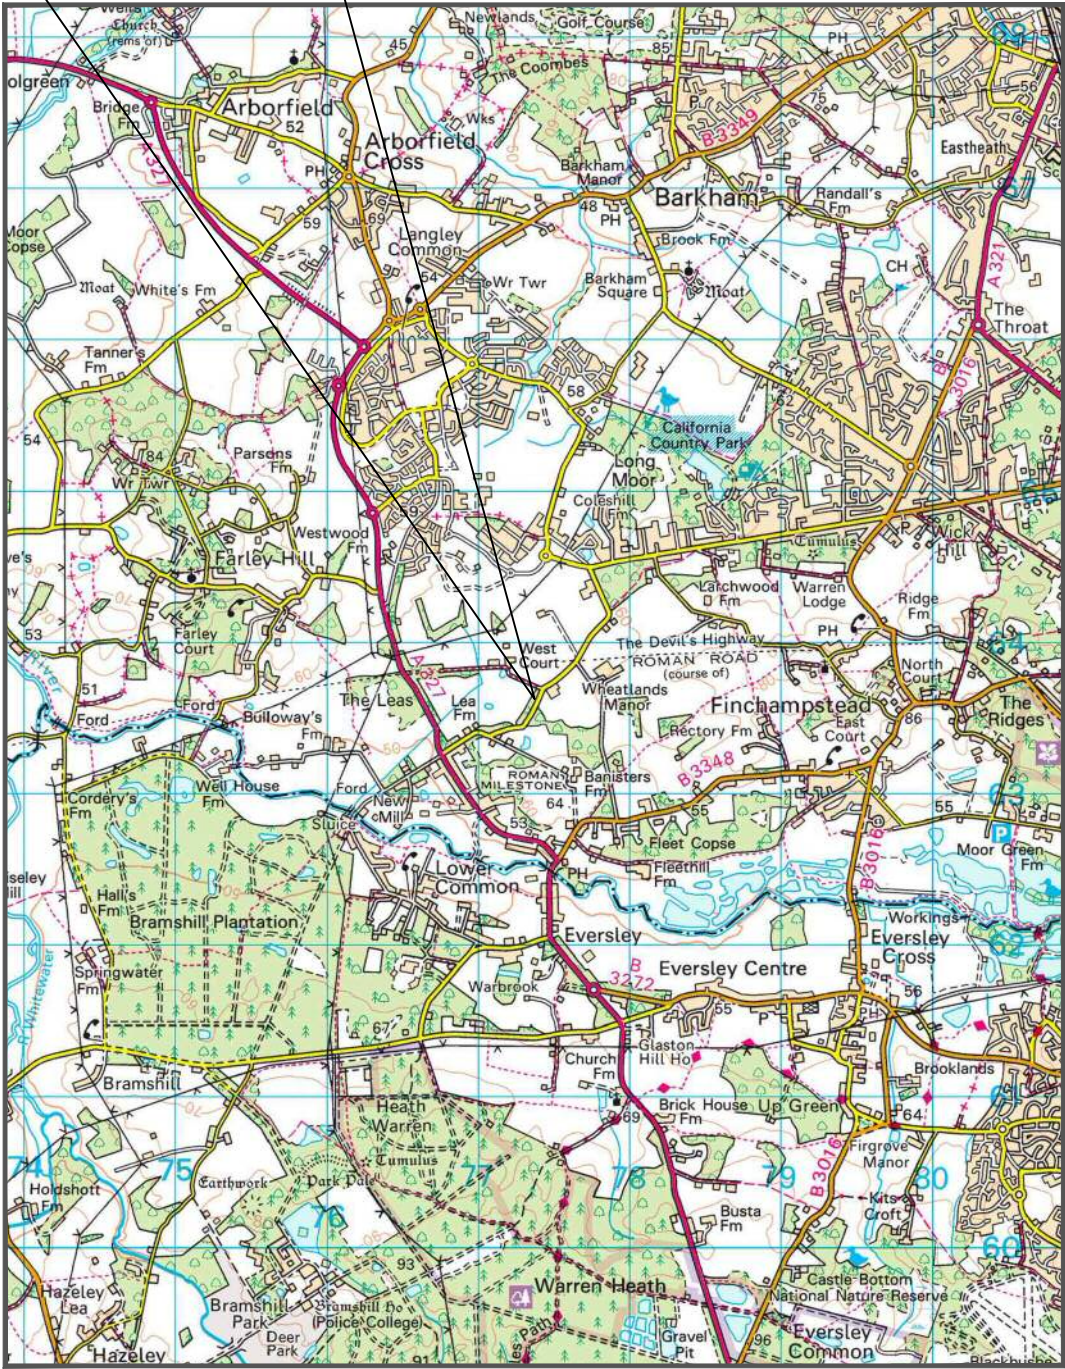


LOCATION PLAN (1:50000)

SITE LOCATION

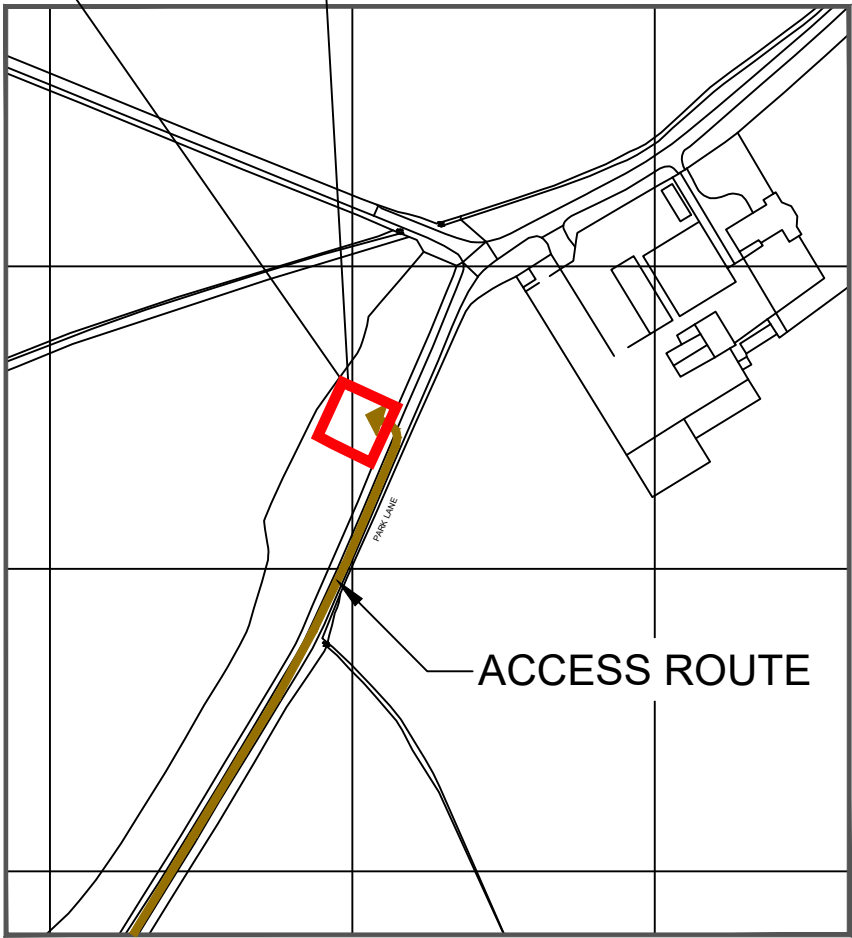

LOCATION PLAN (1:2500)

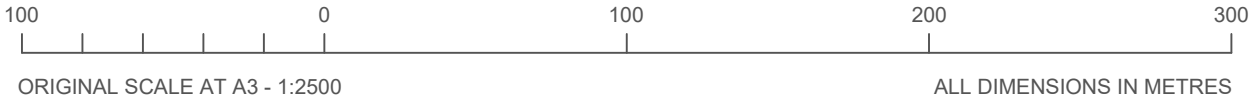

NOTE: ORIGINAL DRAWING SIZE A3

NOTES

GENERAL NOTES

Based upon Ordnance Survey maps with the permission of the Controller of Her Majesty's Stationery Office. © Crown Copyright.

O.S. Ref. : E 477388 , N 163627

Lat: 51.366444 , Long: -0.88975453

DIRECTIONS.
FROM THE M4 EXIT AT JUNCTION 11, TAKE THE A33 EXIT TO READING (C&S)/BASINGSTOKE, AT THE ROUNDABOUT, TAKE THE 3rd EXIT ONTO B3270, AT THE ROUNDABOUT, TAKE THE 3rd EXIT ONTO SHINFIELD RD/A327. FOLLOW THE A327 FOR 3.7 MILES THEN TURN LEFT ONTO PARK LANE. THE SITE CAN BE LOCATED ON THE LEFT HAND SIDE AFTER APPROX 800m

B	10.09.25	REMOTE METER CABINET REMOVED	FM	DB
A	20.06.25	DETAILED DESIGN ISSUE	DB	AM
Rev	Date	Amendments	Drawn By	Approved By



HEYROD COMMUNICATIONS LTD

Tel: 0161 6224160
Fax: 0161 6224161

Thornley House,
Overens Street,
Oldham, OL4 1LA



AIRWAVE
a Motorola Solutions Company

Job Title
WEST COURT LAND, PARK LANE,
FINCHAMPSTEAD, ABORFIELD GREEN,
WOKINGHAM, RG40 4QF

Drawing Title
DETAILED DESIGN ISSUE
SITE LOCATION PLANS
SHEET 01

Scale AS SHOWN	Version V.1	
Drawn by DB	Checked by AM	Approved by TH
Date Drawn 20.06.25	Date Checked 20.06.25	Date Approved 20.06.25

Drawing No. TVY181-DD-01