


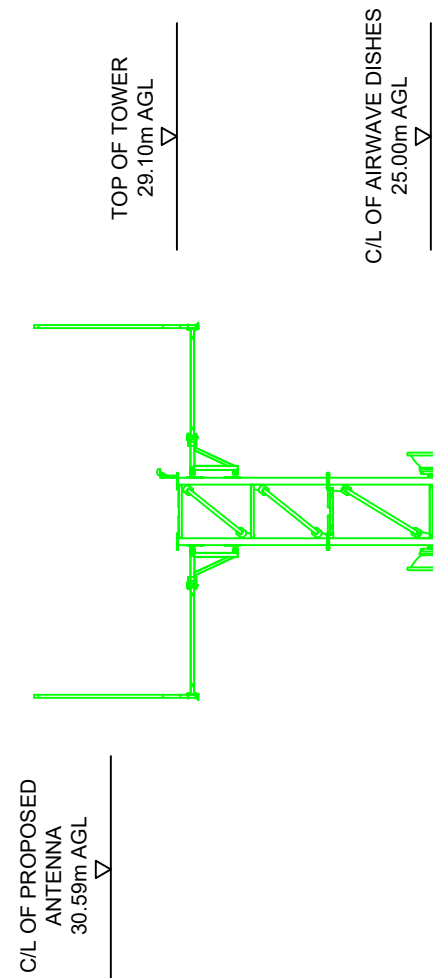


C/L OF PROPOSED ANTENNA
30.59m AGL

TOP OF TOWER
29.10m AGL

C/L OF AIRWAVE DISHES
25.00m AGL

PROPOSED 27.50m CS5S SWANN LATTICE
TOWER C/W 3No. ANTENNAS, 2No. 0.6m
DISHES, 1100 HIGH HANDRAIL & ANTICLIMB
INSTALLED ON STEELWORK PLATFORM

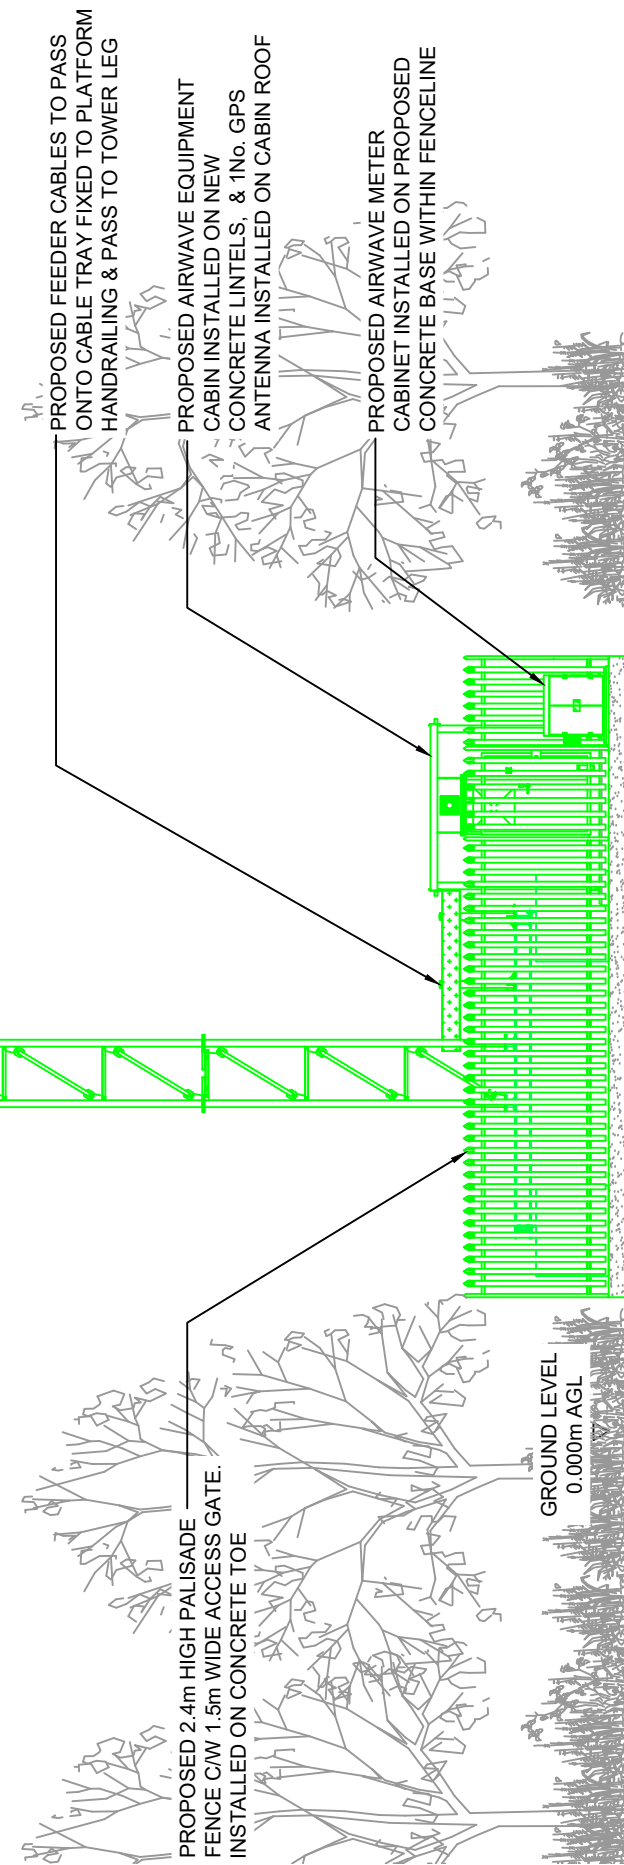

PROPOSED 2.4m HIGH PALISADE
FENCE C/W 1.5m WIDE ACCESS GATE.
INSTALLED ON CONCRETE TOE

GROUND LEVEL
0.00m AGL

PROPOSED FEEDER CABLES TO PASS
ONTO CABLE TRAY FIXED TO PLATFORM
HANDRAILING & PASS TO TOWER LEG

PROPOSED AIRWAVE EQUIPMENT
CABIN INSTALLED ON NEW
CONCRETE LINTELS, & 1No. GPS
ANTENNA INSTALLED ON CABIN ROOF


PROPOSED AIRWAVE METER
CABINET INSTALLED ON PROPOSED
CONCRETE BASE WITHIN FENCELINE

PROPOSED SITE ELEVATION

(SCALE 1:125)

The design of this site is in accordance with the following design documentation:

Radio Base Station Design Guide & Specification - Issue Date 03.02.06
Technical Guidance Notes - TGN 0092 to TGN 0124 inclusive.

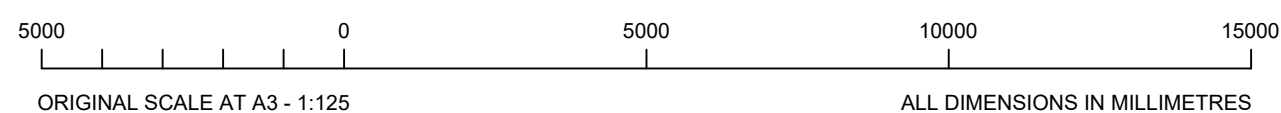

NOTE: ORIGINAL DRAWING SIZE A3

NOTES

1. This drawing to be read in conjunction with TVY181 Series drawings and standard Airwave drawings.

2. All dimensions are in mm unless otherwise stated.

B	10.09.25	DRAWING & NOTES AMENDED	FM	DB
A	20.06.25	DETAILED DESIGN ISSUE	DB	AM
Rev	Date	Amendments	Drawn By	Approved By

Thornley House,
Overens Street,
Oldham, OL4 1LA

Tel: 0161 6224160
Fax: 0161 6224161

a Motorola Solutions Company

Job Title
WEST COURT LAND, PARK LANE,
FINCHAMPSTEAD, ABORFIELD GREEN,
WOKINGHAM, RG40 4QF

Drawing Title
DETAILED DESIGN ISSUE
PROPOSED SITE ELEVATION
SHEET 03

Scale 1:125	Version V.1	Approved by TH
Drawn by DB	Checked by AM	Date Approved 20.06.25
Date Drawn 20.06.25	Date Checked 20.06.25	

Drawing No. TVY181-DD-03