


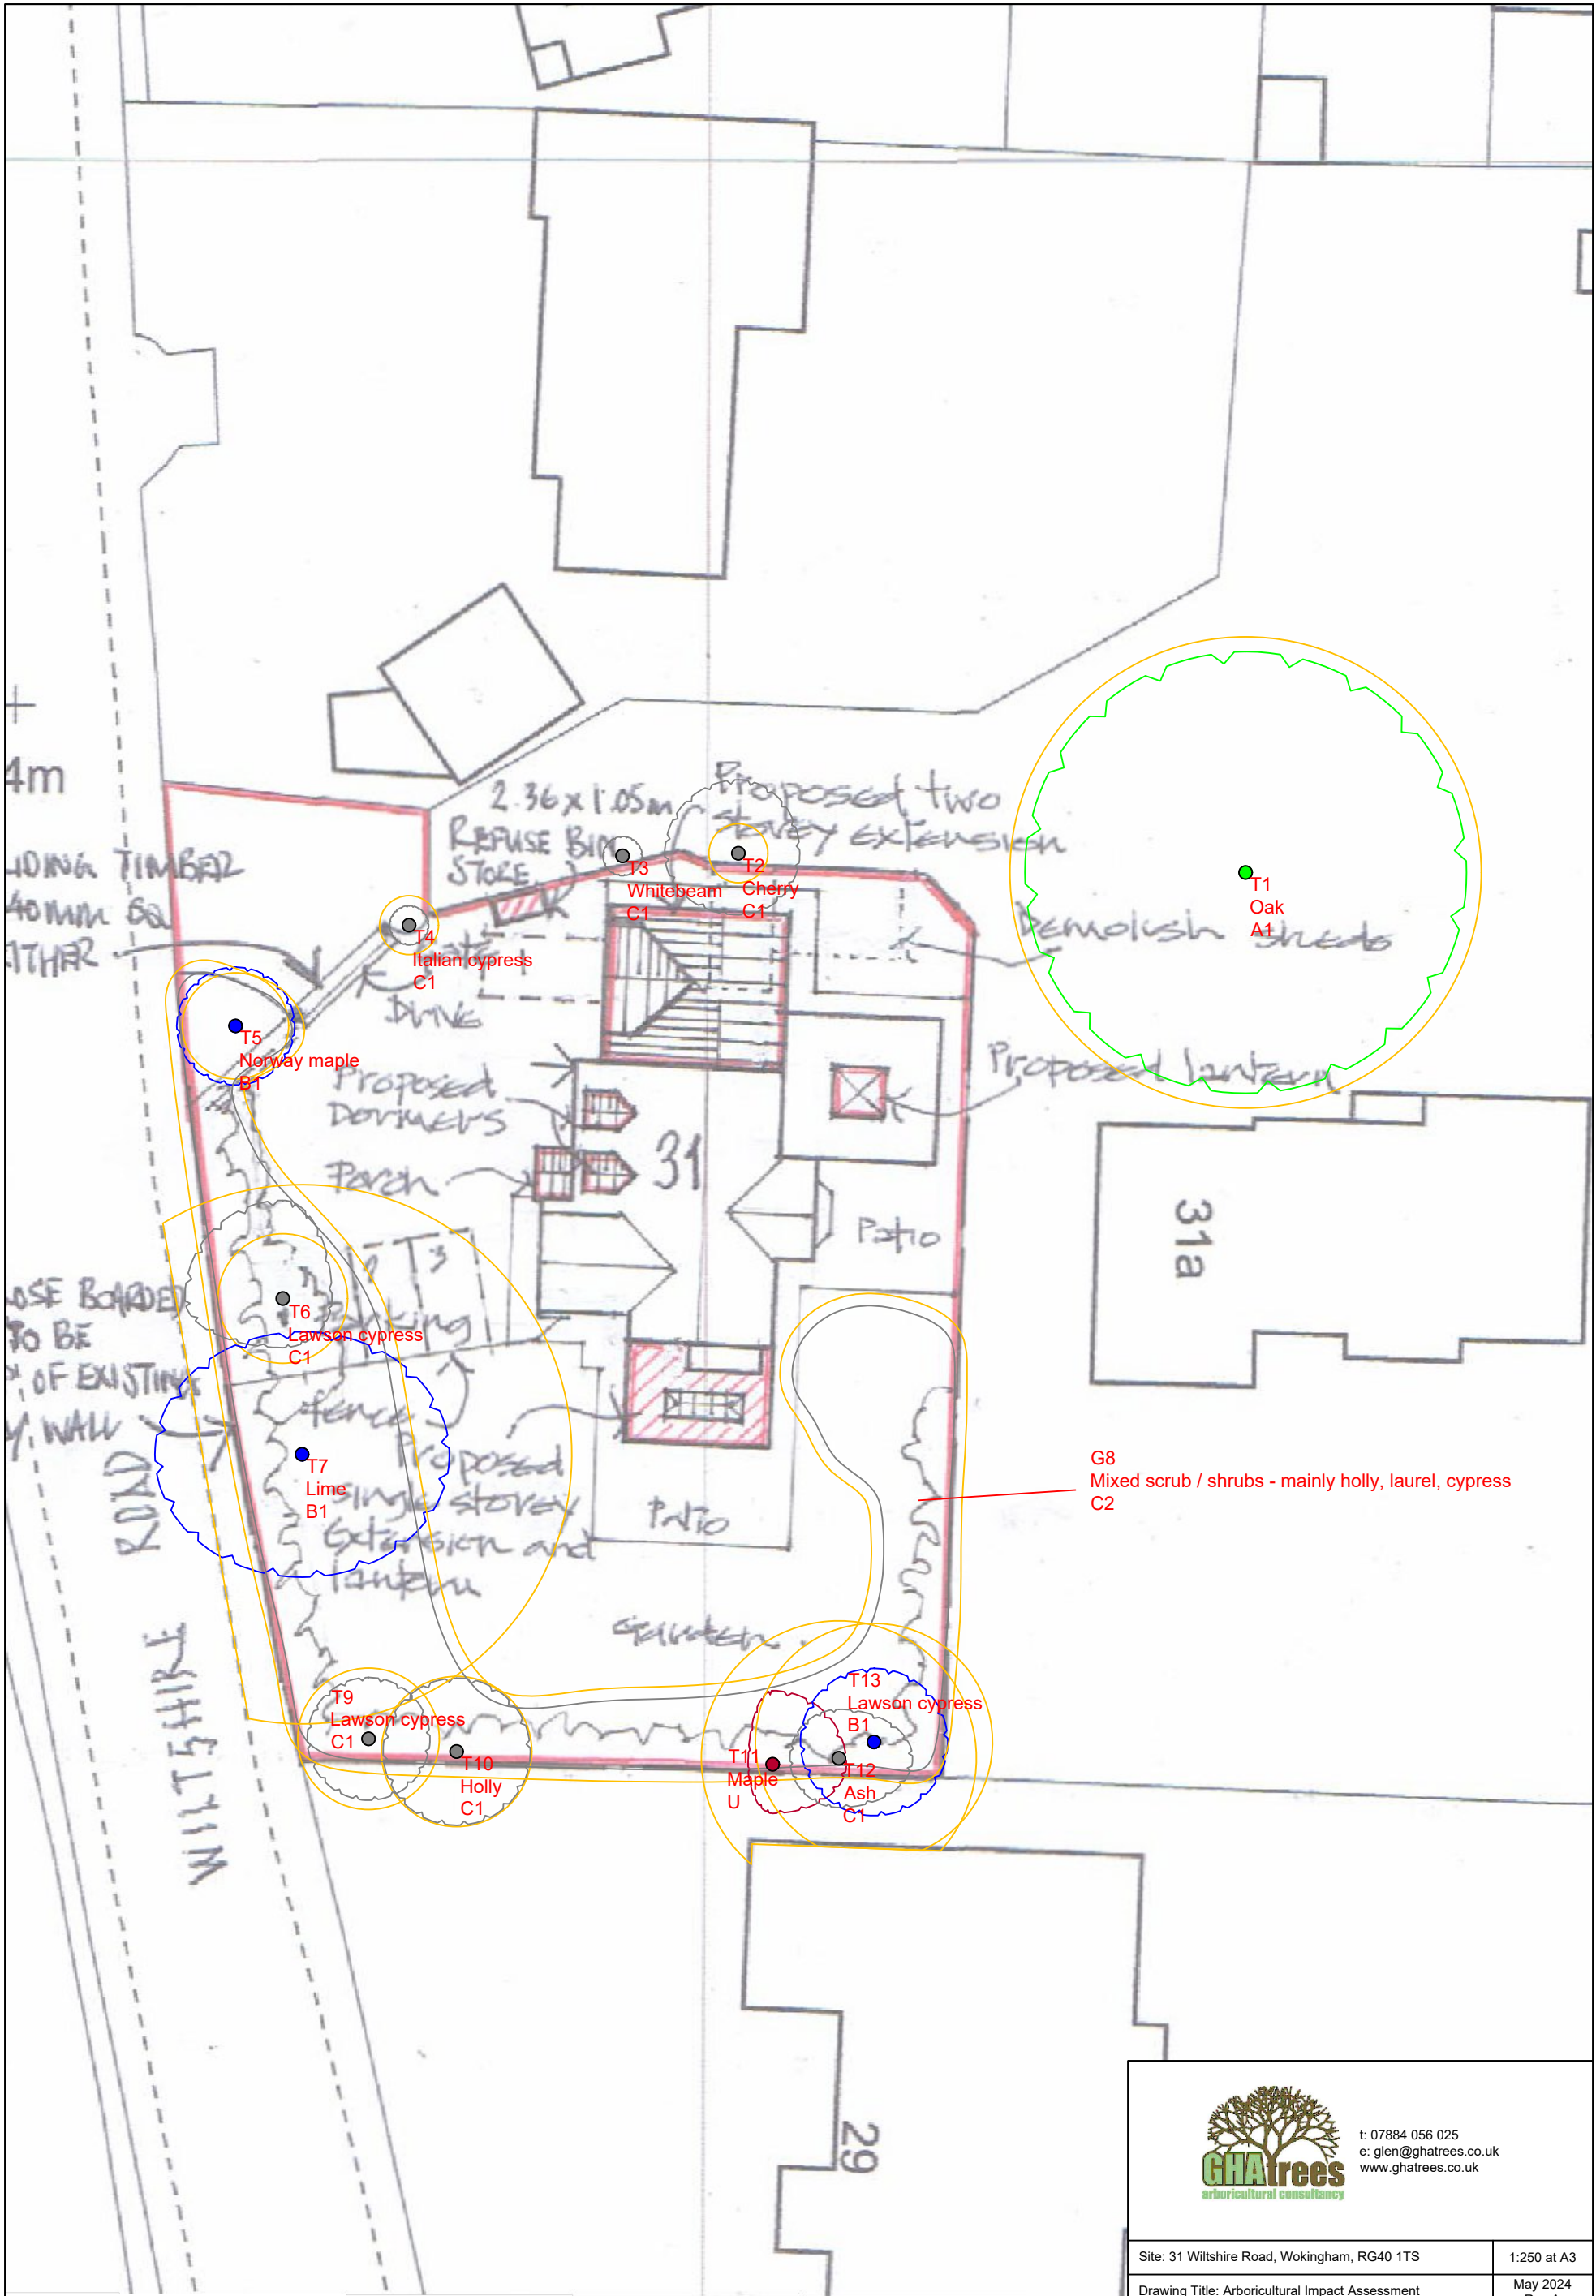

G8
Mixed scrub / shrubs - mainly holly, laurel, cypress
C2



t: 07884 056 025
e: glen@ghatrees.co.uk
www.ghatrees.co.uk

Site: 31 Wiltshire Road, Wokingham, RG40 1TS	1:250 at A3
Drawing Title: Arboricultural Impact Assessment	May 2024 Rev A

Key:

- Category A
- Category B
- Category C
- Category U

Category

Root Protection Area

Crown Spread

Tree Number

Species

Category

NOTE: All tree/group numbers have approximate locations.