

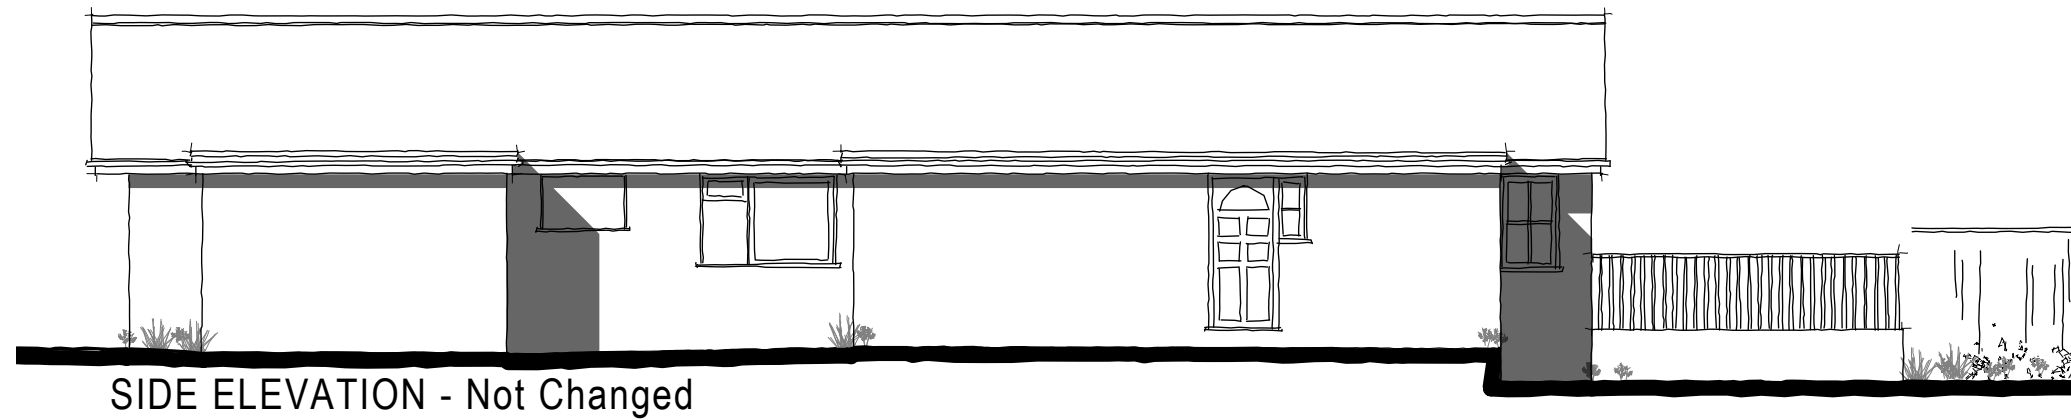
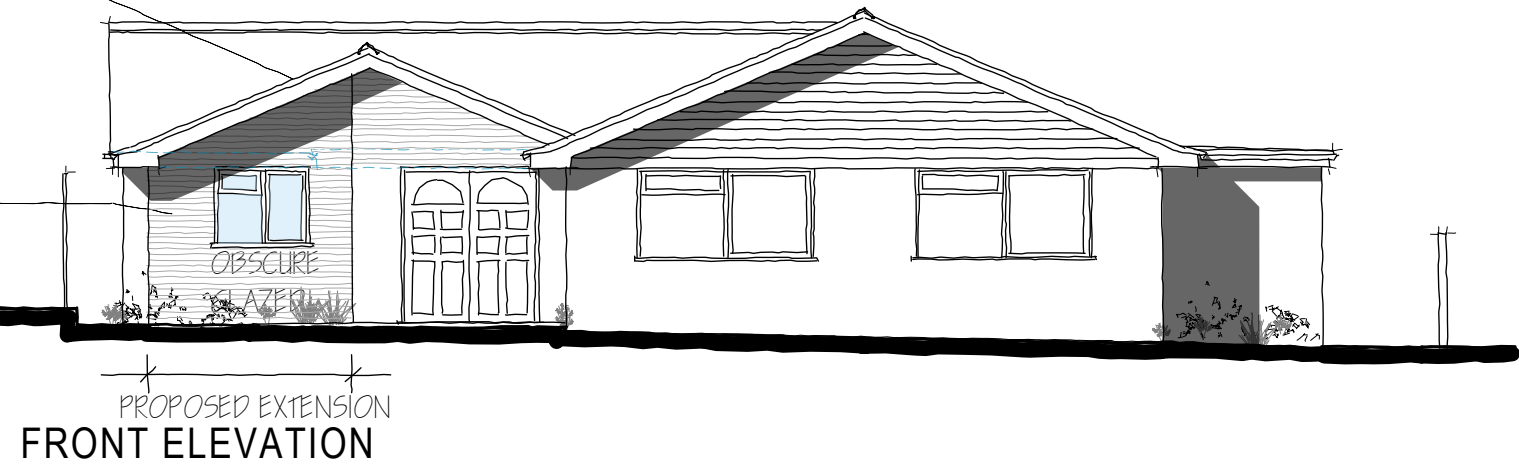


ROOF TILES TO MATCH
EXISTING

FACE BRICKWORK

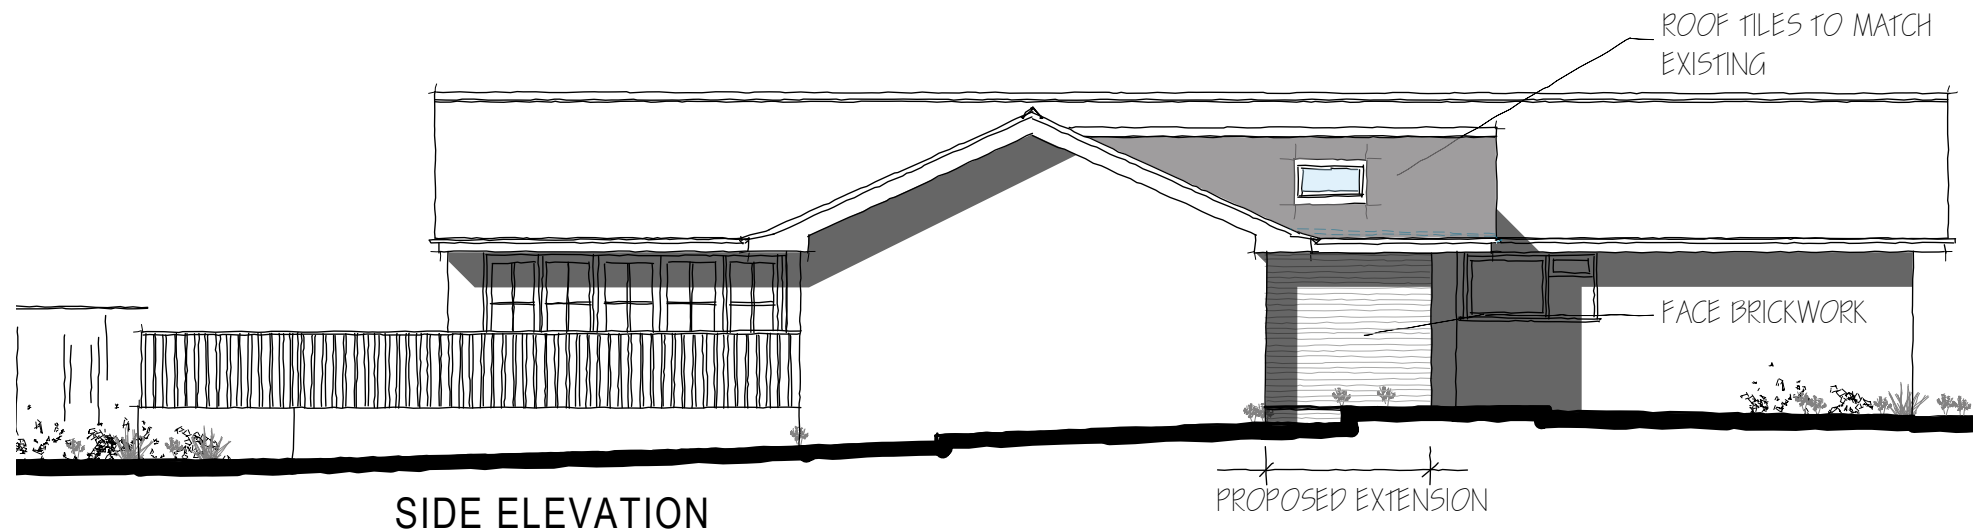

1:100 scale Bar
This Drawing has been produced for printing onto A3 size paper,

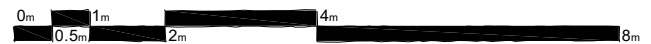

REV	COMMENTS	DATE
-----	----------	------

TCB

TC Biggin Architecture

ARCHITECTURE & PLANNING

www.tcbarchitecture.co.uk • info@tcbarchitecture.co.uk • 07889 218936

CLIENT Mr & Mrs Bridgeford
PROJECT Beamiss Lodge, Fleet Hill, Finchampstead, RG40 4JR
DRAWING PROPOSED ELEVATIONS

DATE July 24 DWG SCALE 1:100 DRAWN TB DWG No. 167/201 REV A

VERIFY ALL DIMENSIONS BEFORE SETTING OUT, COMMENCING WORK OR PRODUCTION OF FABRICATION DRAWINGS. REPORT ANY DISCREPANCIES TO THE SITE SUPERVISOR IMMEDIATELY. ©