Bench to be removed

Bin

Unfenced site boundary

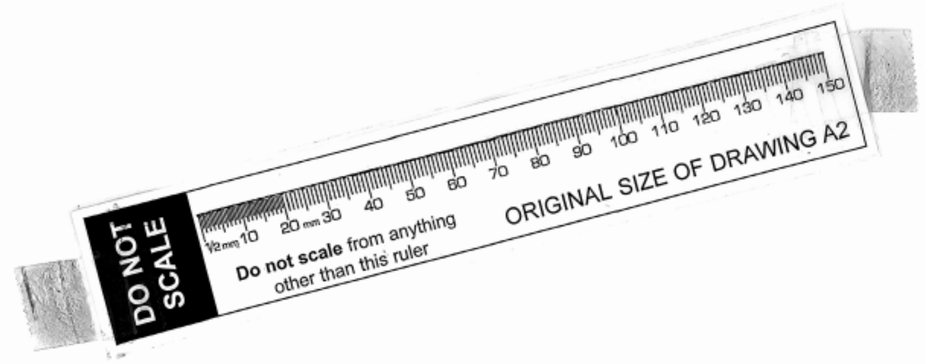

Binfield Road

Grassy verge

Existing hedge

Grass

Grass

Grass

Grasscrete or similar (to be agreed) Car Park 20 Spaces

No-dig techniques to be used throughout car park and entry road

New Blacktop Path

Ramped access path

Reinstate existing fence

Tactile paving

Staggered access to be agreed

New fence

Grasscrete or similar (to be agreed) Entry Road

Line of root barrier

Proposed new vegetation screen

1 No. Existing tree to be removed

Existing sapling relocated

Remove existing under growth

Five-bar timber access gate

2221

Existing path

Vision Splay - shrubs to be below 600mm high

Tarmac up to access gate

Gas Govenor

4500

Tactile paving

Drop-level curb

Tactile paving

Twycross Road

APPROVED

REVISED PLAN

8067

PL	PLANNING SERVICES	INFT
PC	POL	TLS
DC	DC	ENF
AP	APP	
GS	GS	
	18 DEC 2002	
CC	COPIES TO:	ACK
		FILE

WOKINGHAM UNITARY
Aiming for Excellence

Project Title:

De Vitre Car Park

Scale: 1:200

Drawn By: SH

Date: 22/11/02

Drawing Title: Site Plan

Drawing No: DVC 01/02R1