
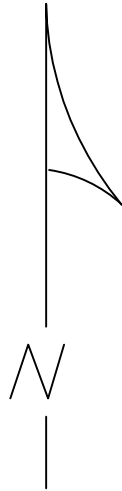


PROPOSED BLOCK PLAN

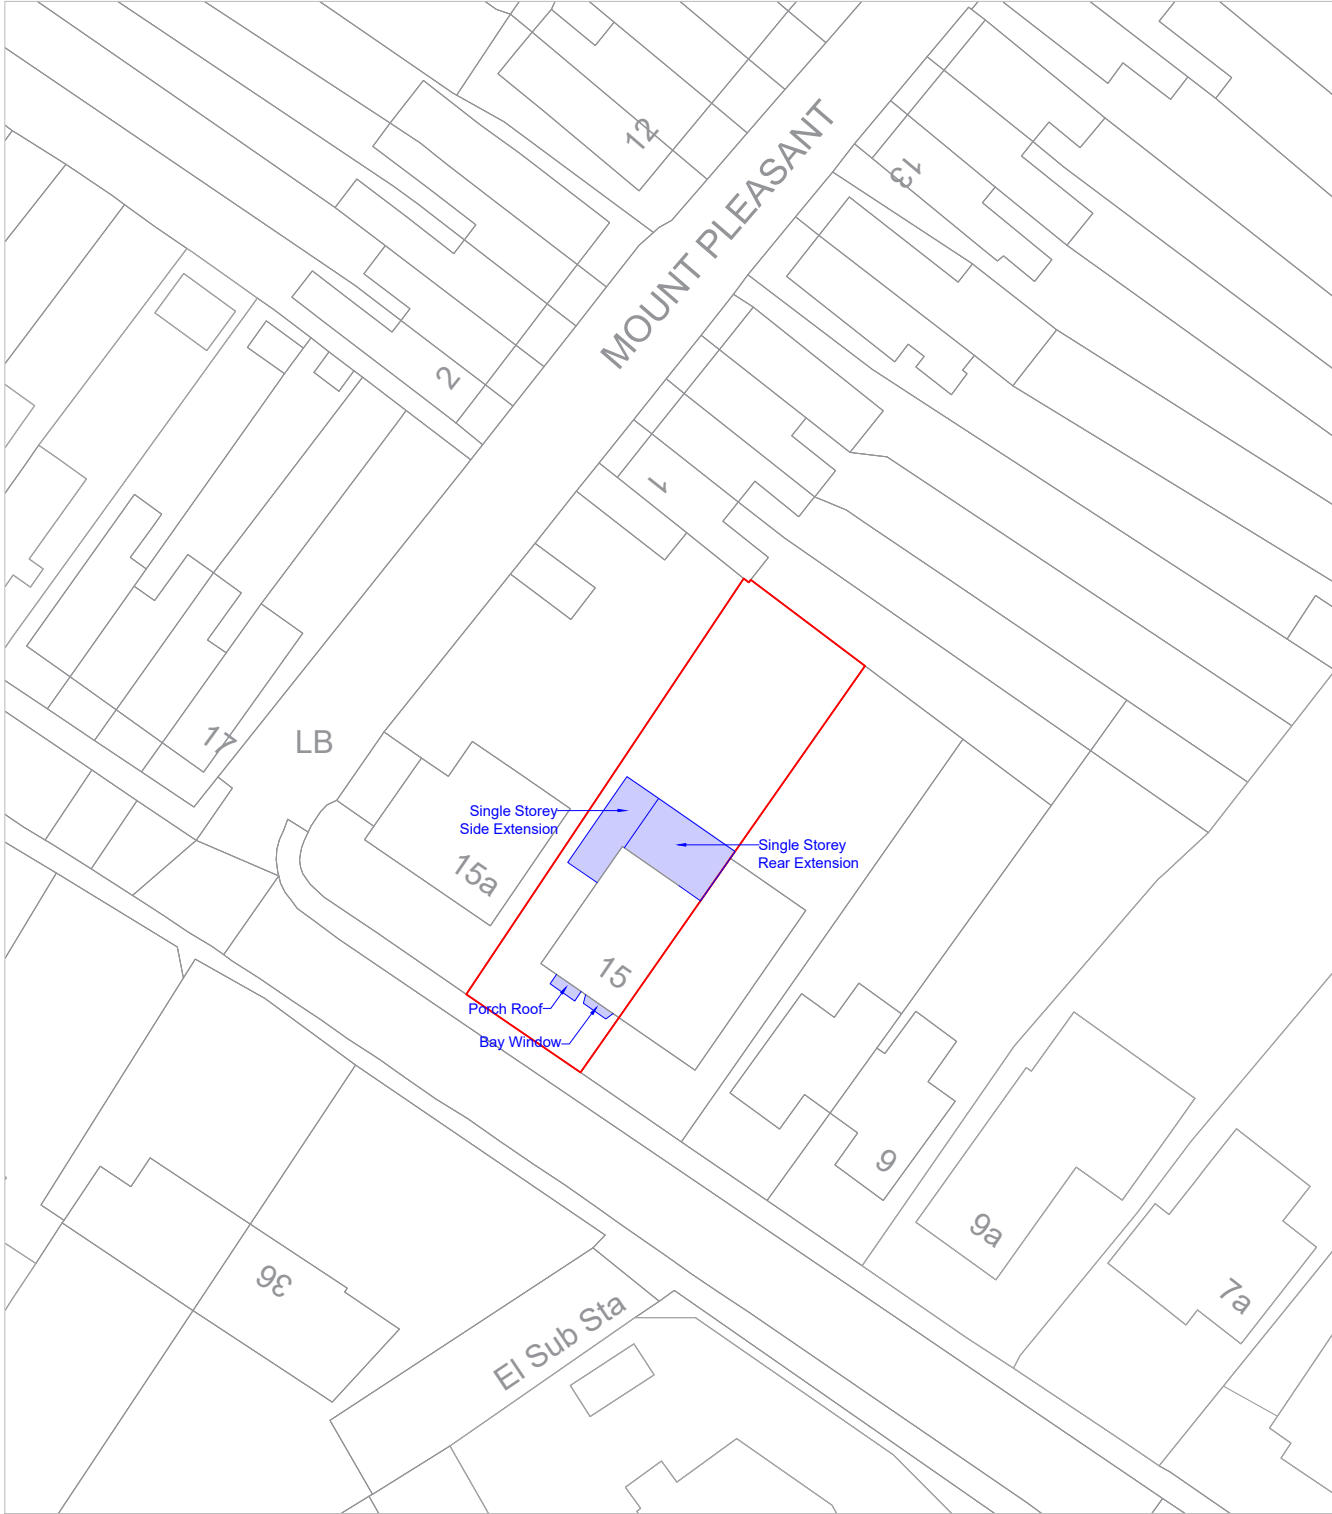

© 2023 1 Stop Design & Build.
All dimensions to be checked on site by the contractor and such dimensions to be their responsibility. All construction works must comply with the relevant British Standards and Building Regulations requirements. Any drawing errors and omissions to be reported to 1 Stop Design & Build.

Client Name

Antonella Mirenda

Project Address

15, Oxford Road,
Wokingham RG41 2YE

Kitchen Extension + Porch
& Garage Addition + bay
window and sliding door
with balcony on first floor

Stage

PLANNING

Drawing Title

PROPOSED BLOCK PLAN

Drawing Status

For Approval

Revisions and Notes

EXISTING STRUCTURE

 STRUCTURE TO BE DEMOLISHED

PROPOSED STRUCTURE

 SHARED WALL

Project No. 2024-08-RG41 2YE

Drawing No. **B-003**

Revision 00

Scale at A3 1:500

Date 25/10/2024

Designed	MI	Checked	MH
----------	-----------	---------	-----------

Drawn	MI	Approved	MH
-------	-----------	----------	-----------



1 STOP DESIGN & BUILD
128 CITY ROAD LONDON,
EC1V 2NX, UK

Email: info@1stopdesignandbuild.co.uk

Web: www.1stopdesignandbuild.co.uk

Phone No.: 0208 0512780

Map number: TQRQM24299094331097

Title: Proposed Block Plan

Map Produced for: 15, Oxford Road, Wokingham RG41 2YE

© Crown copyright and database rights 2024 OS 100042766

Project ID: 2024-08-RG41 2YE

Date of Purchase: 25-10-2024

1 Years subscription from 25-10-2024 for 1 workstation.

