
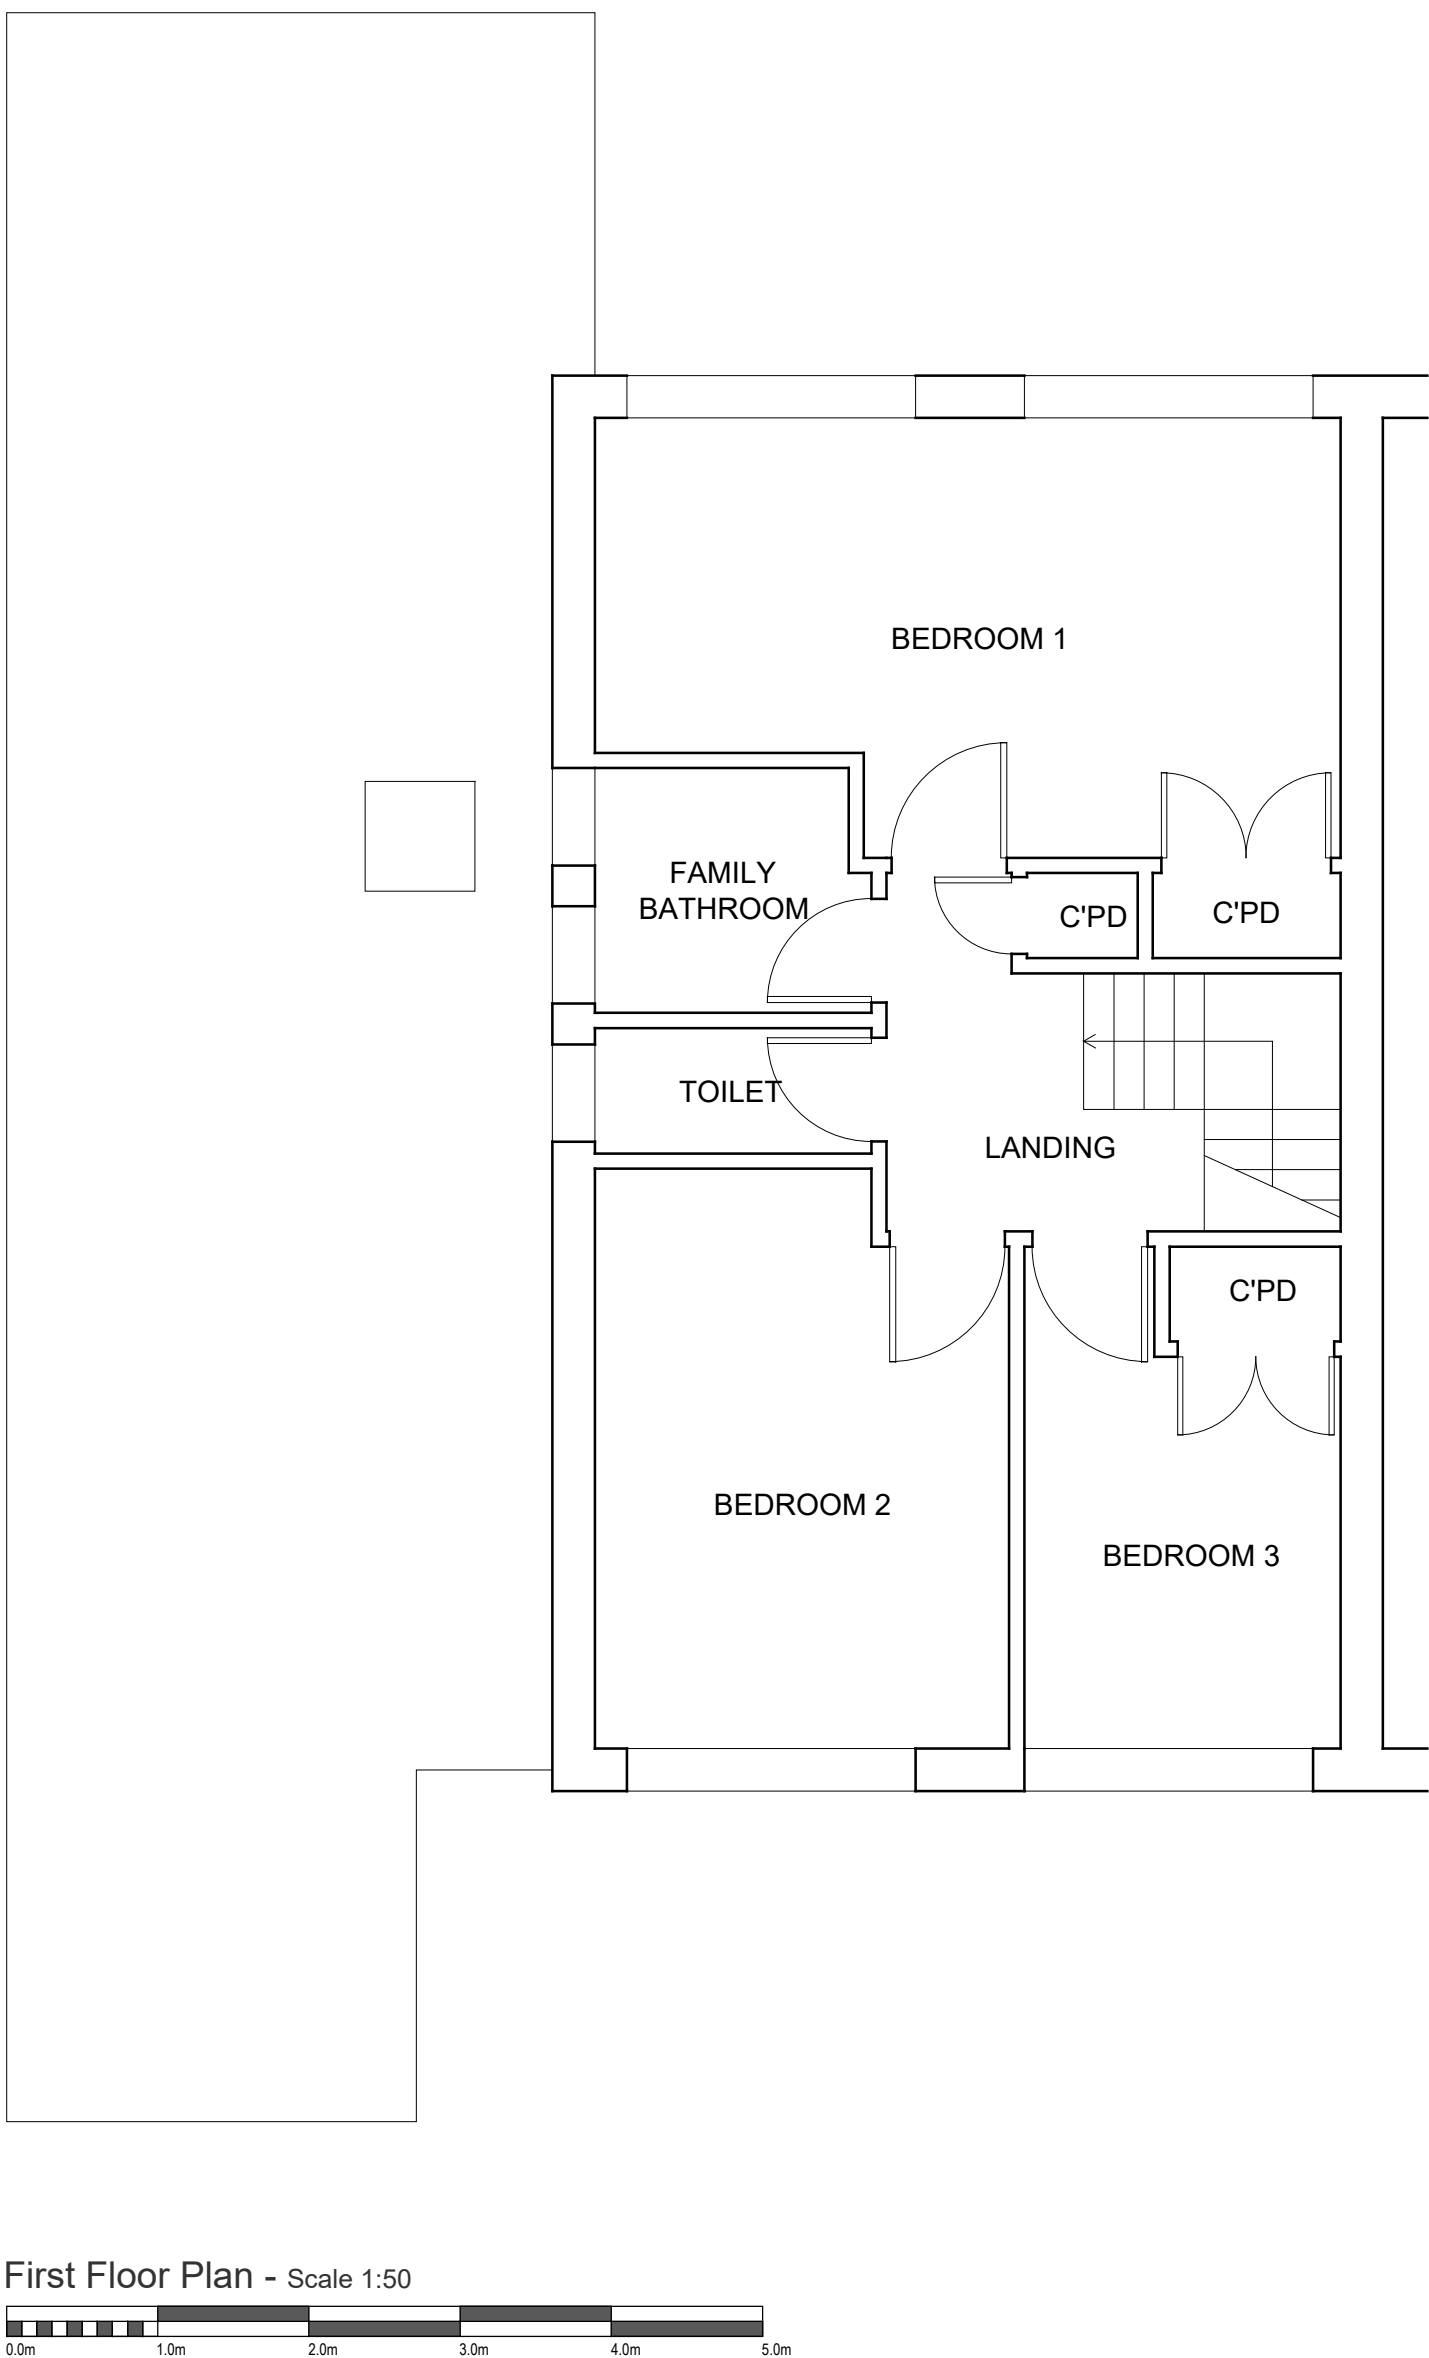
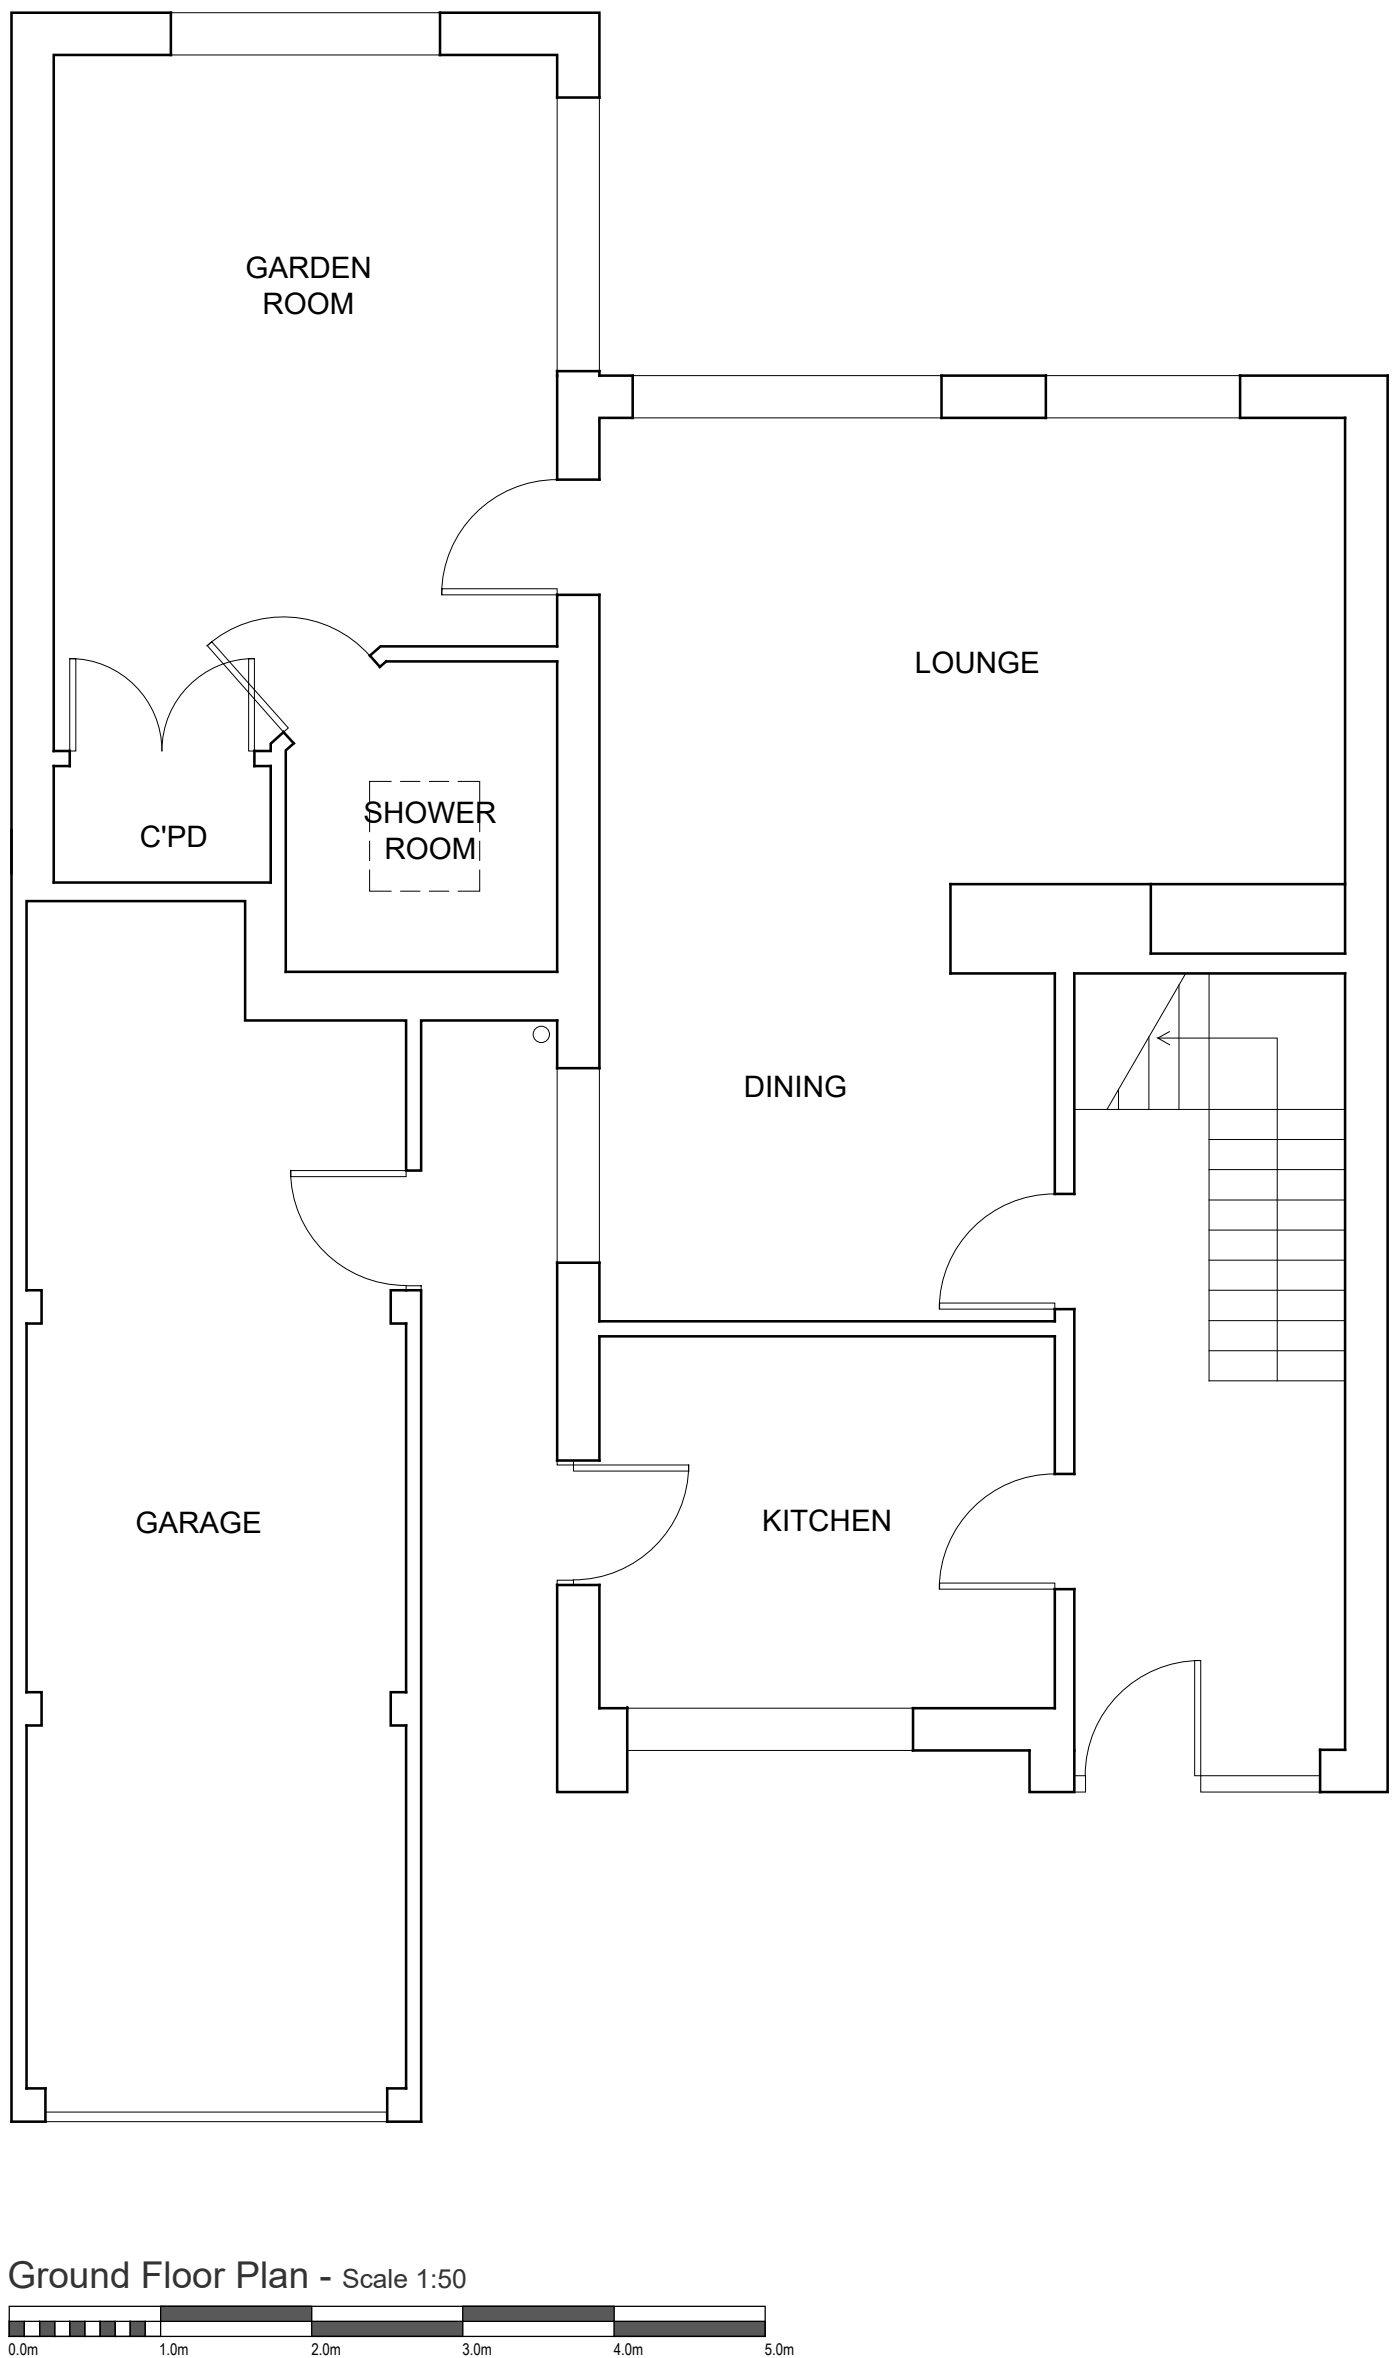


PLEASE CHECK ALL DIMENSIONS ON SITE PRIOR TO COMMENCING PROJECT

NOTES

- All dimensions and levels are to be checked on site.
- Title overlay drawings and ownership boundaries are produced using all reasonable endeavors.
- This drawing is for Planning and/or Building Regulations applications only and for no other use.
- All drain runs shown are assumed. The Contractor is to identify all drain routes as work commences and inform both the inspecting officer and Retsof if there are any differences to what's shown on these drawings.
- BOUNDARIES as shown are the fence / wall lines and not necessarily the legal boundary.

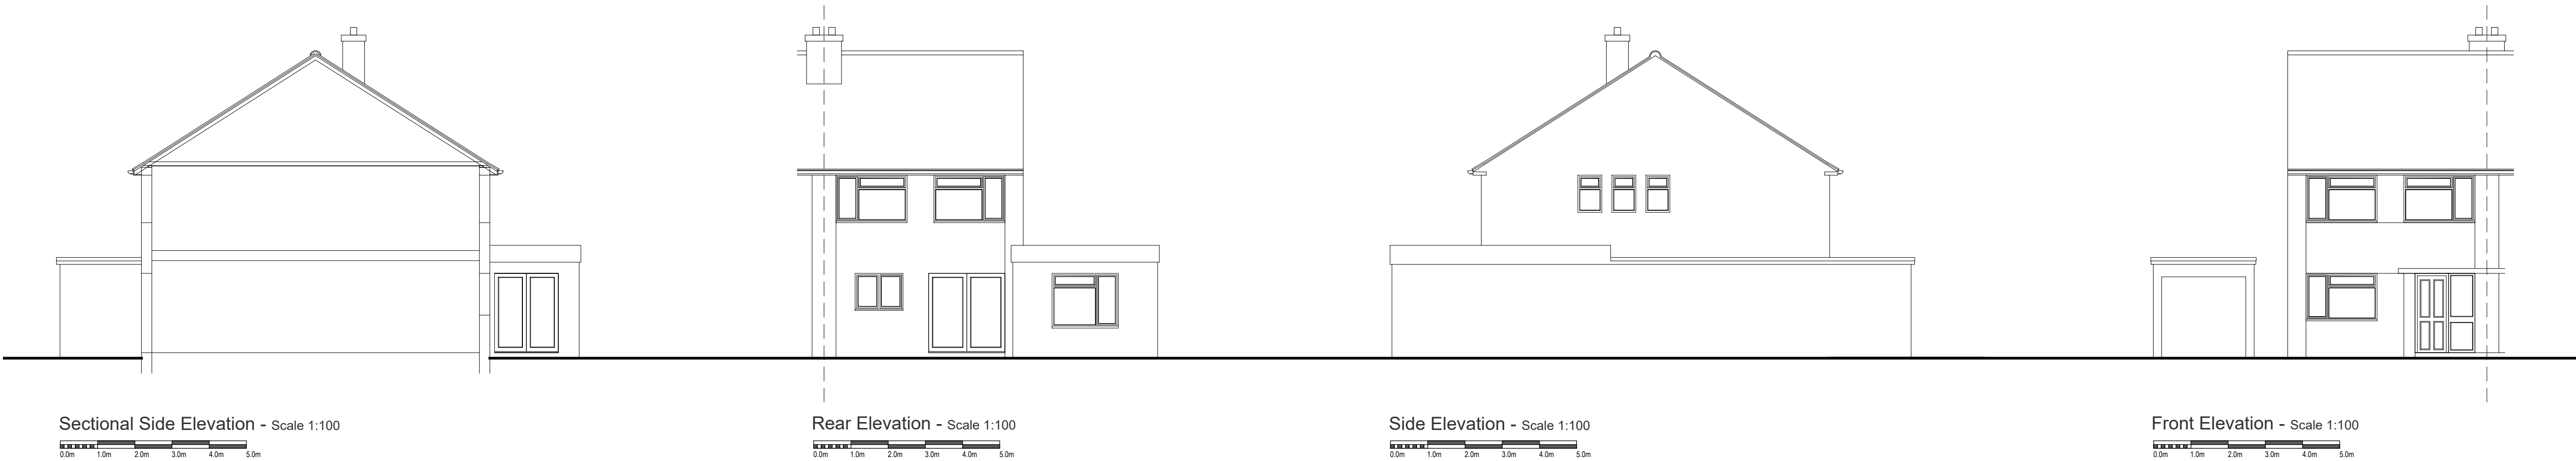

REVISIONS

REV	DESCRIPTION	DATE	SIG
-	FIRST ISSUE	11-08-24	JF

retsofdesign

Architectural Services & Interior Design

M: +44 (0)7985 478563
http://www.retsofdesign.com

Client

Mr and Mrs Moore

Project

16 Copse Drive
Wokingham
RG41 1EJ

Drawing

Survey Plan & Elevations

Project Ref	Date	Drawing Number
EJ03081	August 2024	001
Scale	Sheet Size	
AS SHOWN	A1	



REGISTERED
INTERIOR
DESIGNER®
COLLECTIVE MARK

