

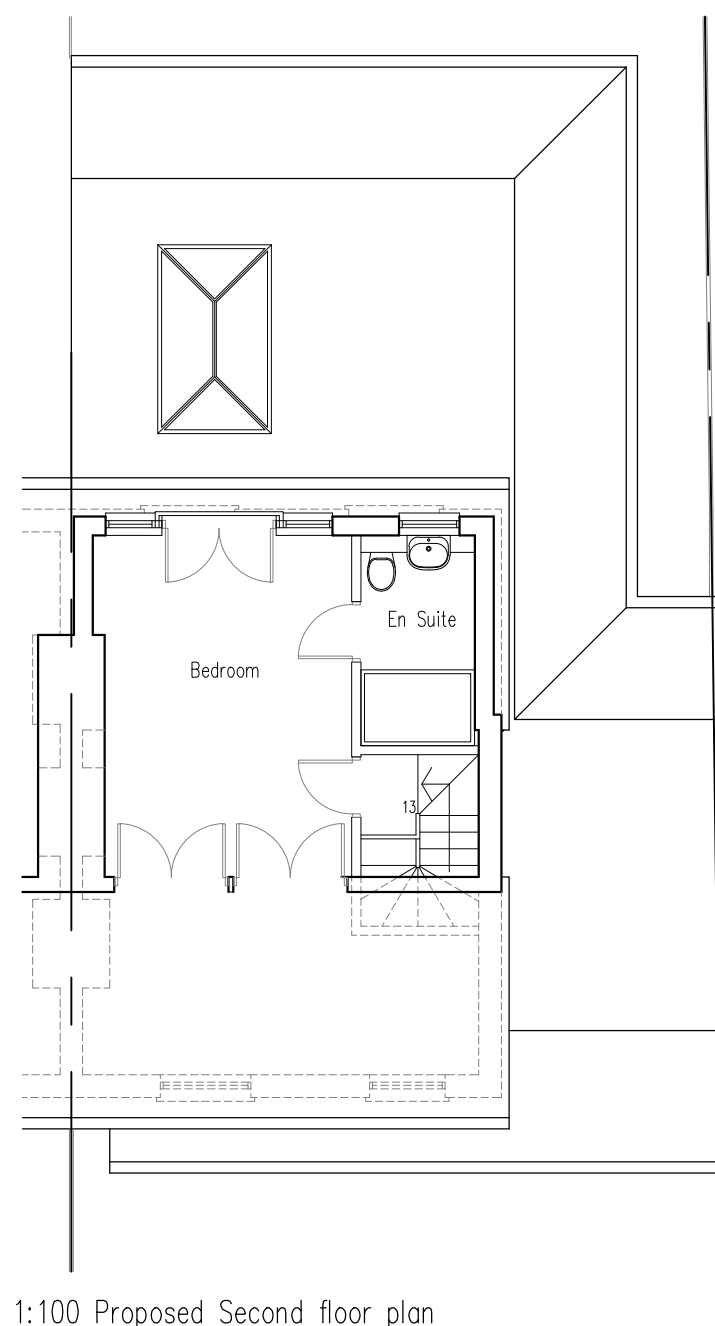
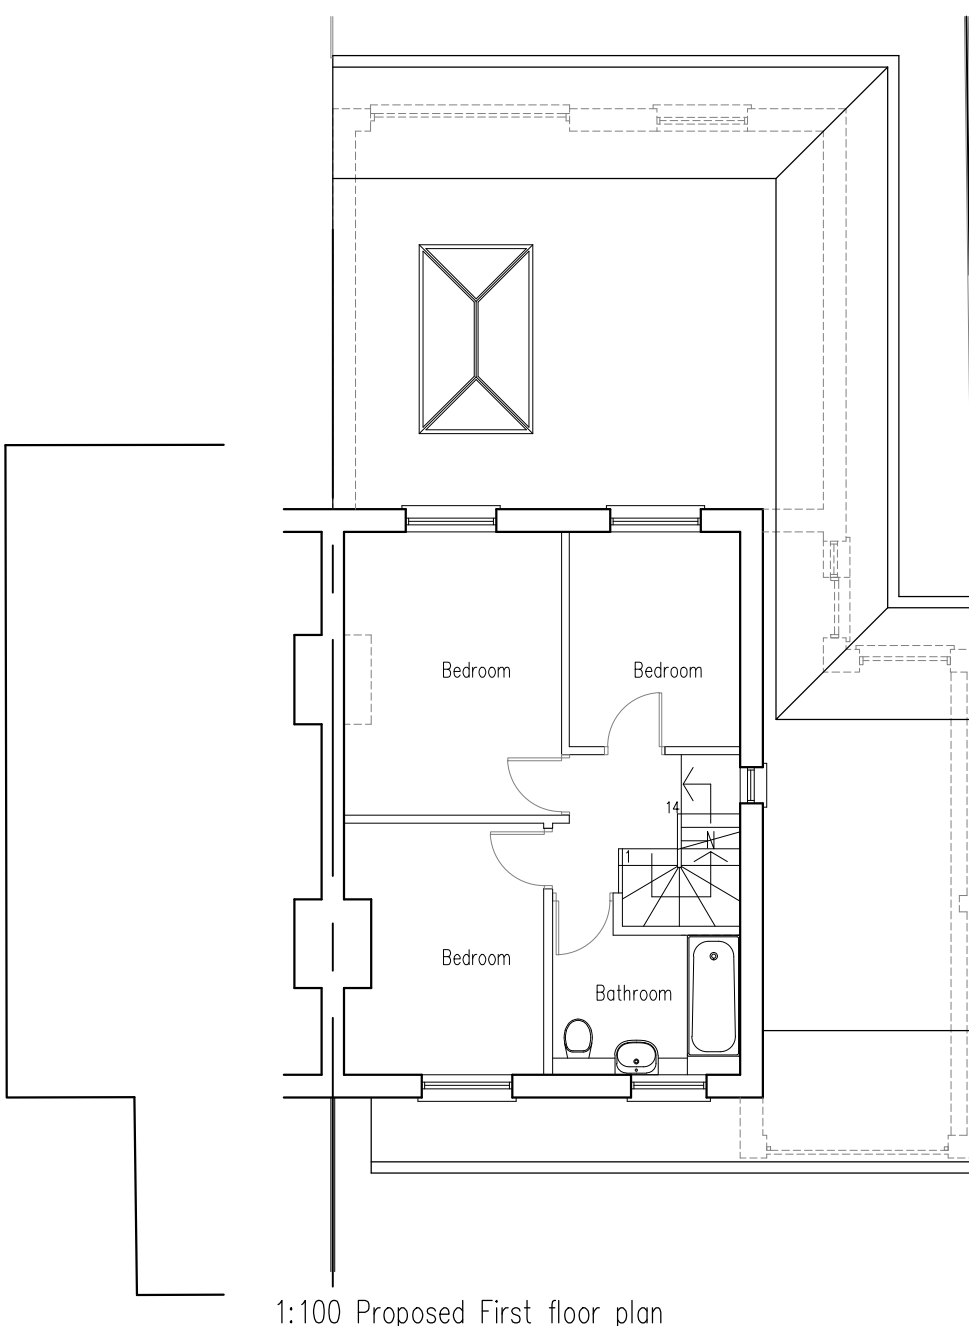


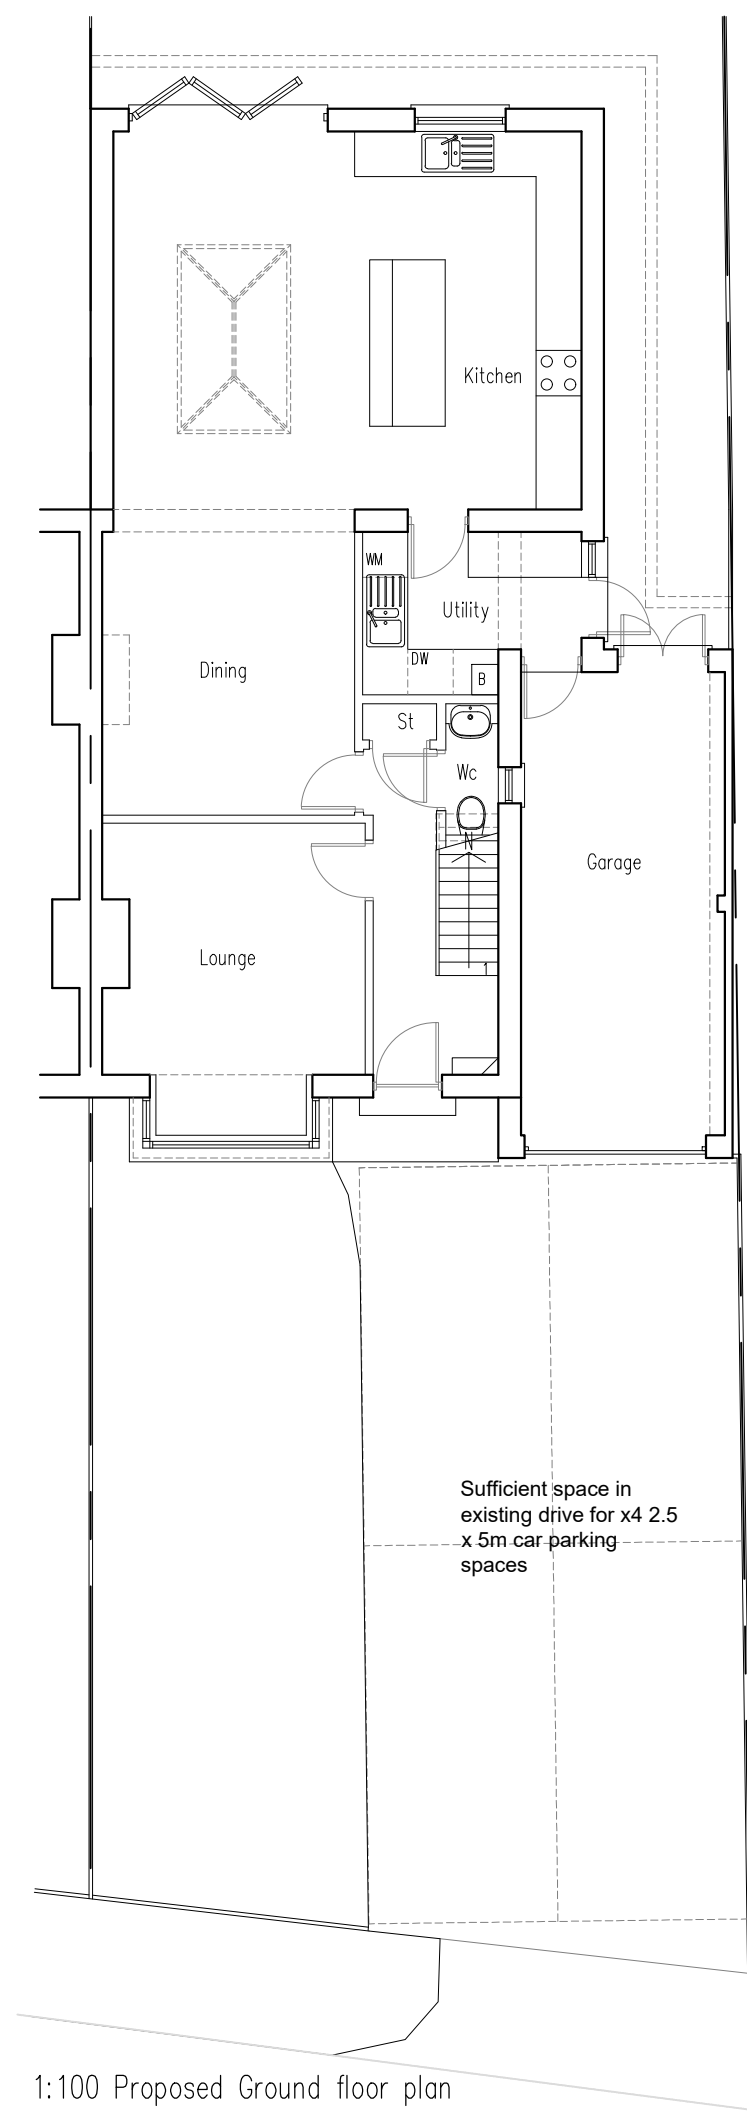

GROSS INTERNAL AREAS			
EXISTING		PROPOSED	
Ground Floor	- 39m2	Ground Floor	- 90m2
First Floor	- 38m2	First Floor	- 38m2
		Second Floor	- 23m2
Total	- 77m2	Total	-151m2

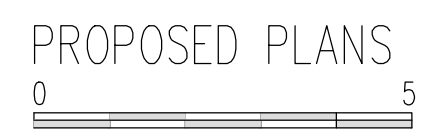

P2 Amended to client comments		19/01/26			
Rev.	Revision	Date	Drawn	Checked	

3DR
ARCHITECTS

15 Emmbrook road
Wokingham
Reading,
Berks
RG41 1HE

Tel 01189 788 531
e-mail
jon.hughes@3drarchitects.co.uk

PLANNING APPLICATION

Client **MR NIGEL HOOPER**

Project **EXTENSION**

Location **36 LUCKLEY ROAD**

Title **PROPOSED PLANS**

Scale	1:100 at A3	Date	01/26	Drawn	JH	Checked	JH
Client no.		Job no.	DPA 273	Drawing no.	14	Revision	P2