
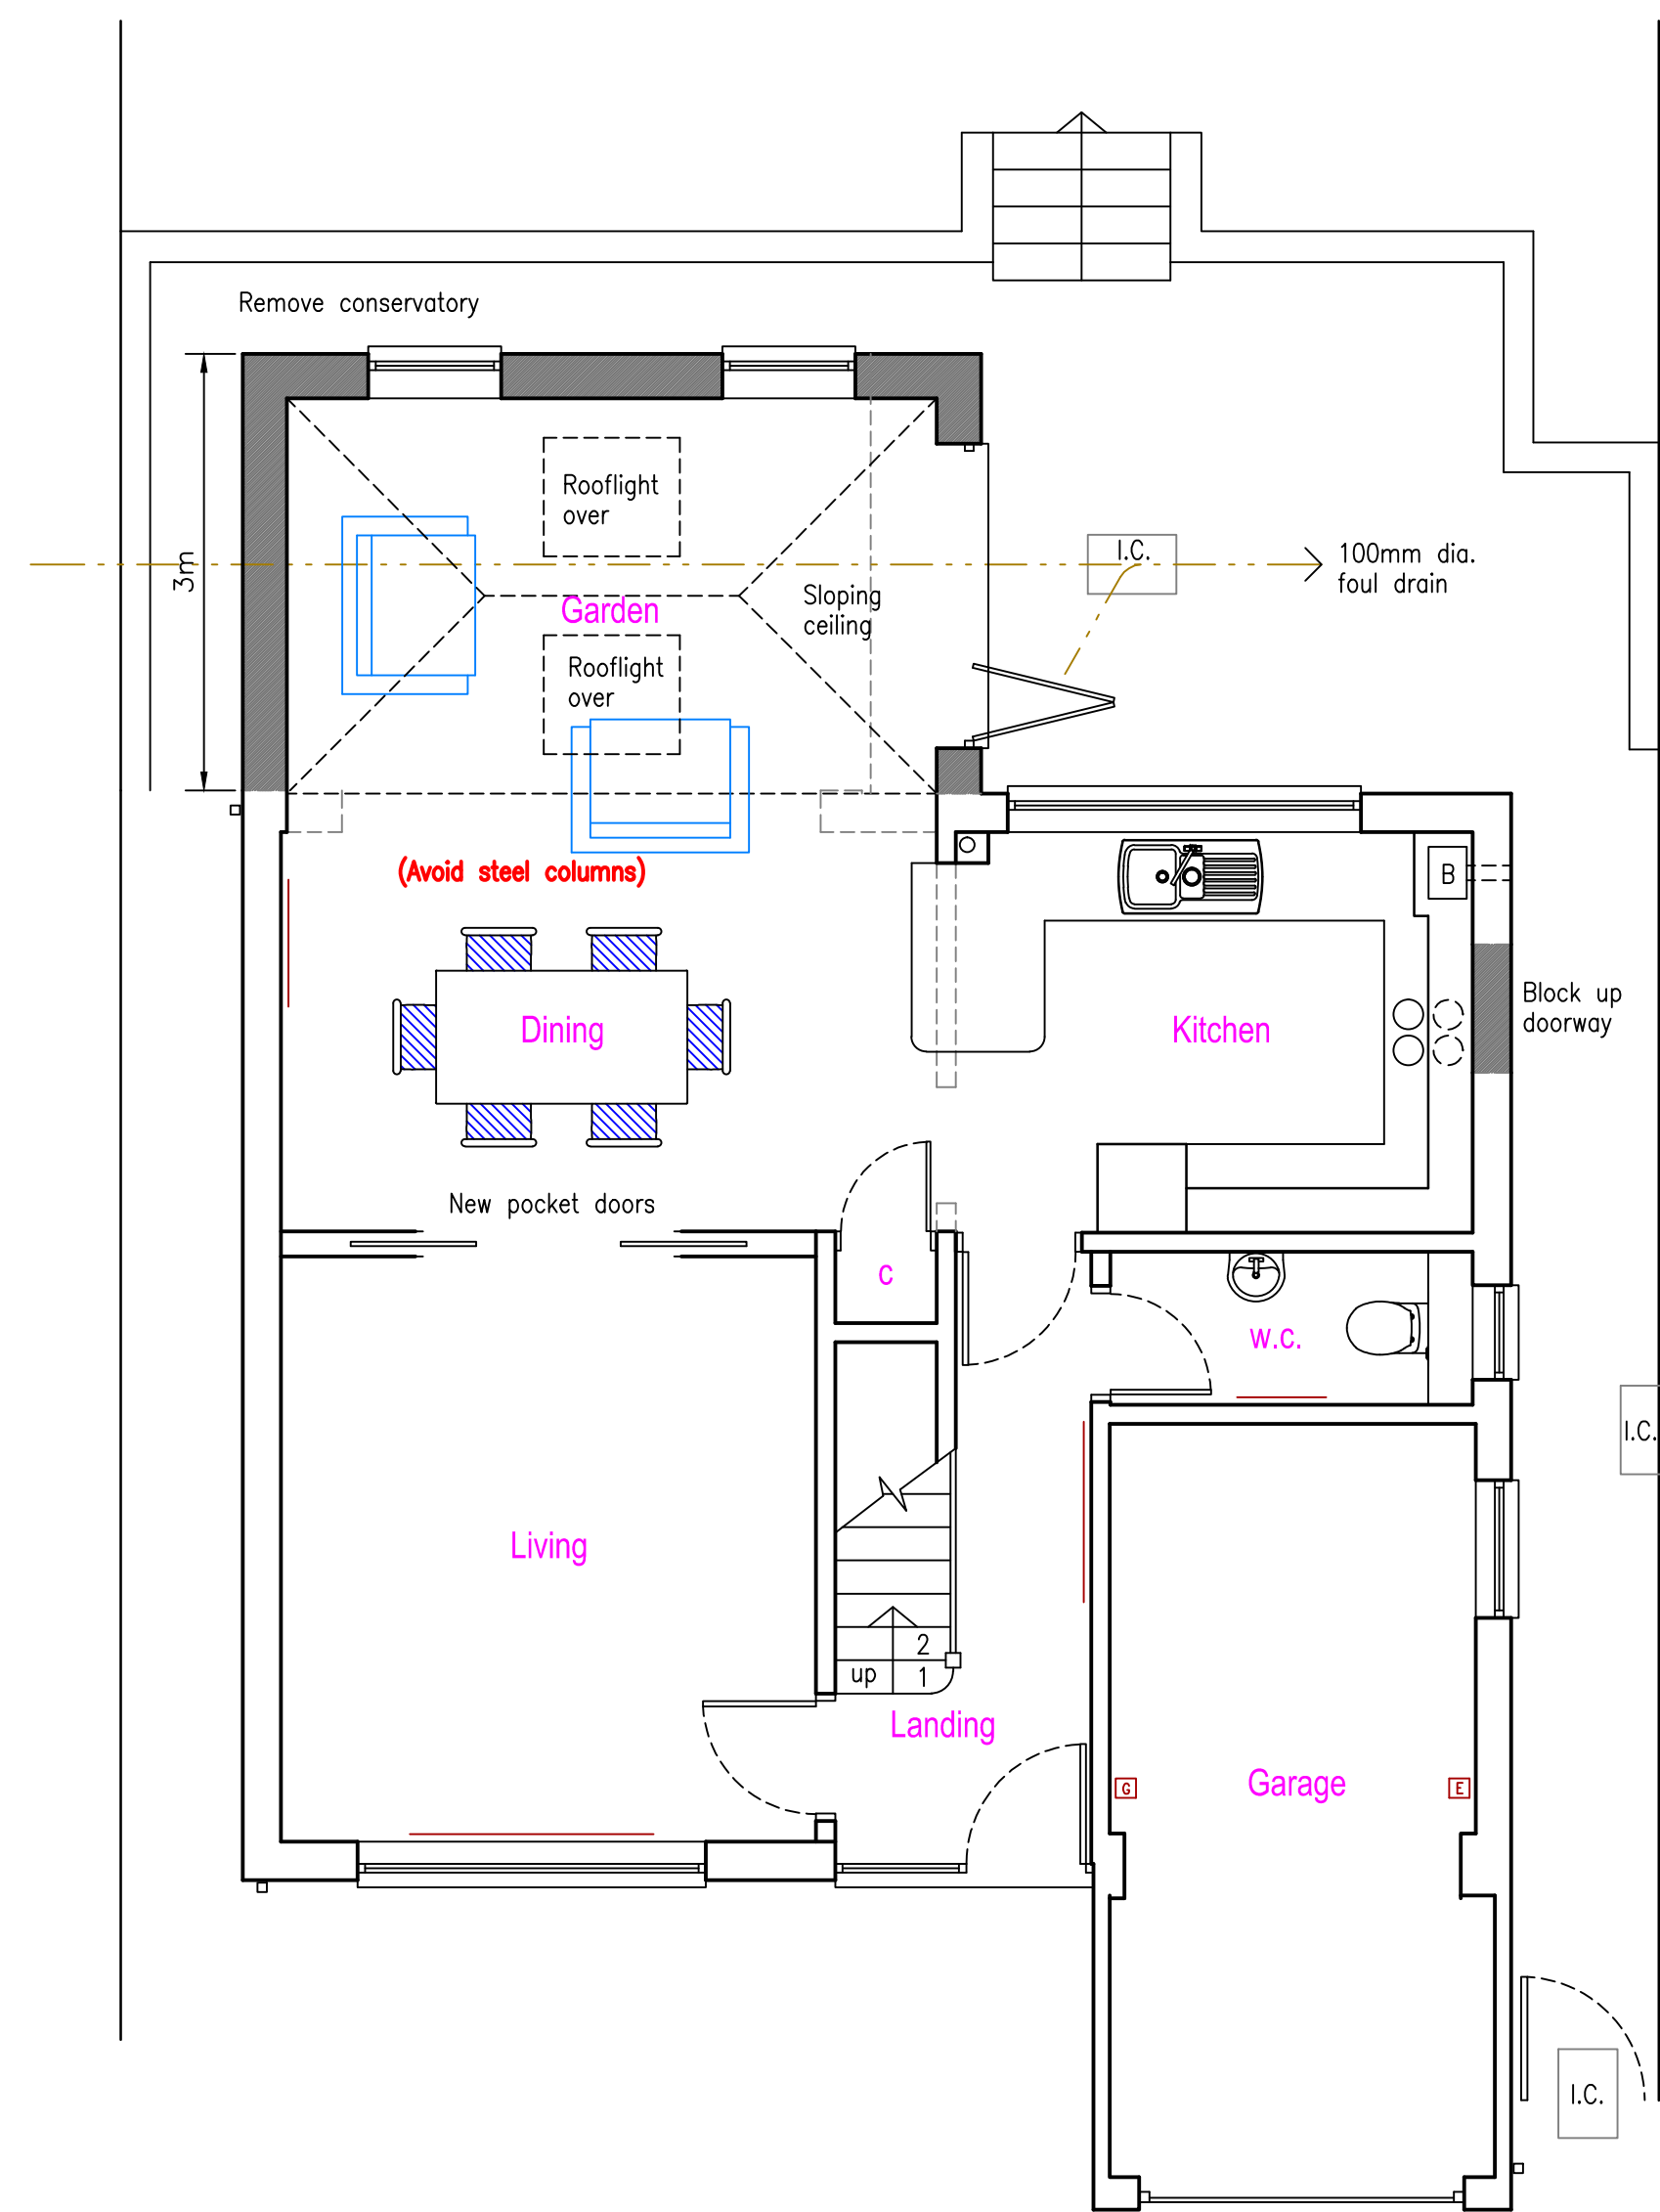
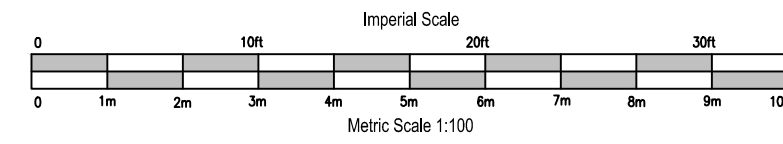
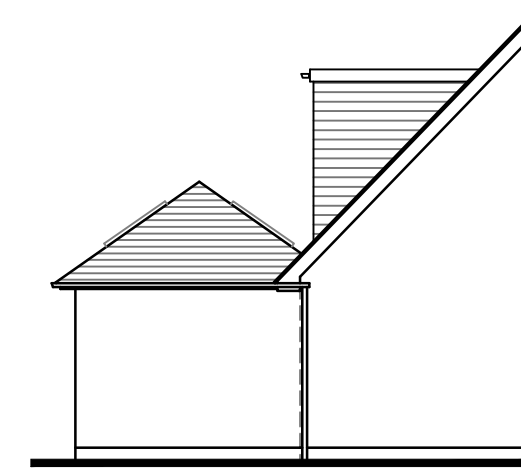
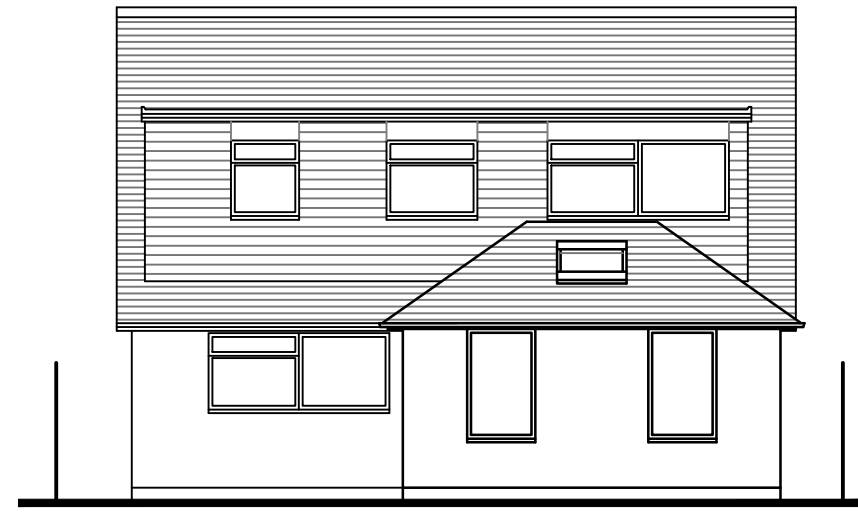
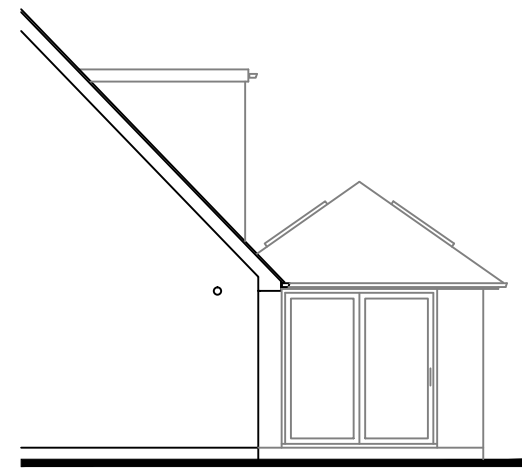
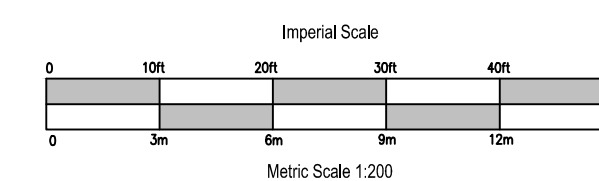


PROPOSED

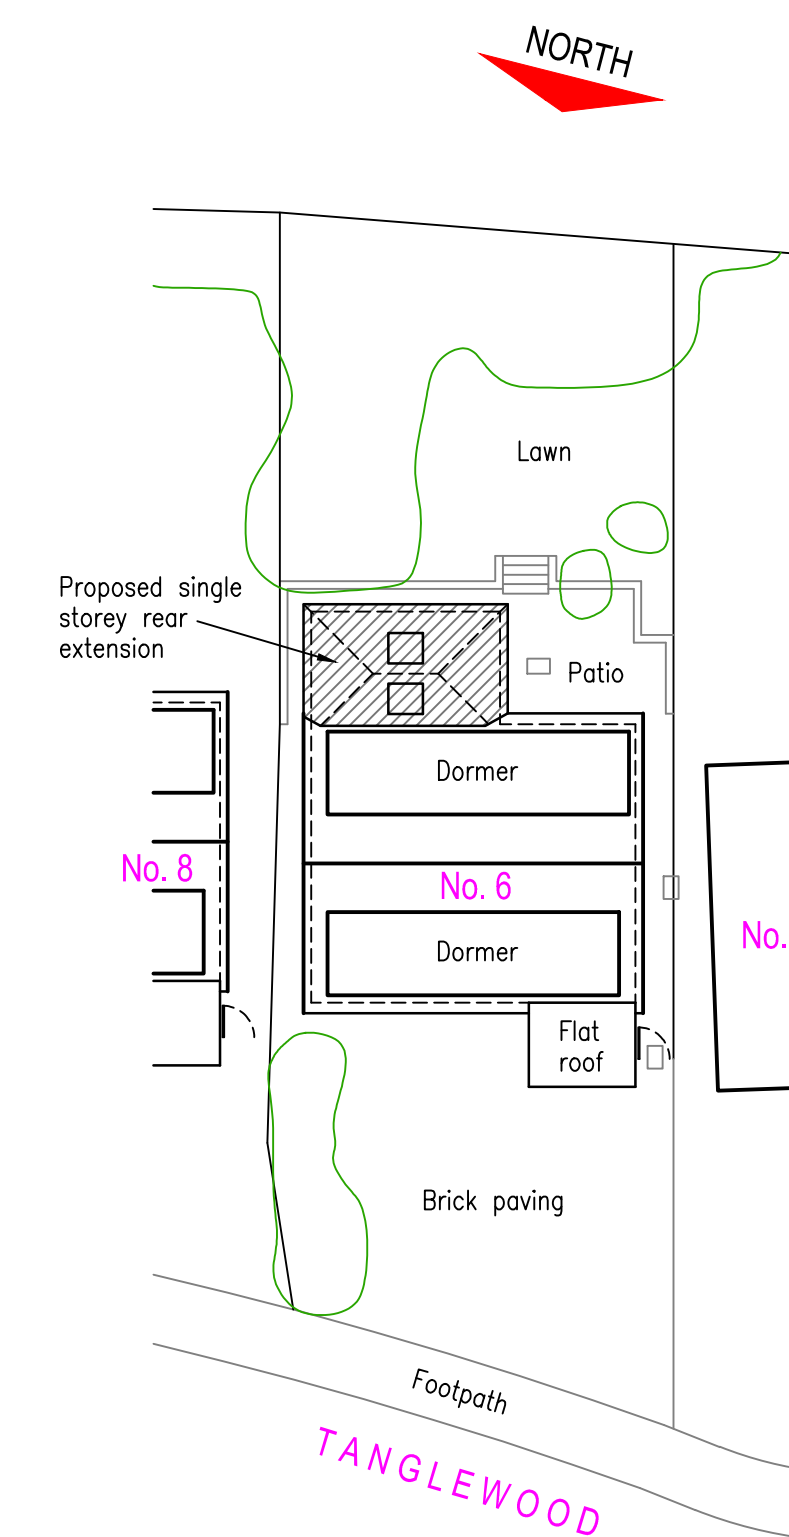

General notes:


Materials:

New materials generally to match existing
Green/brown concrete interlocking & green plain roof tiles
Pale red brickwork
White uPVC double glazed windows/doors
White uPVC profiled guttering

FOR PLANNING PURPOSES ONLY
(currently excludes construction detail)

[illegible]

© copyright

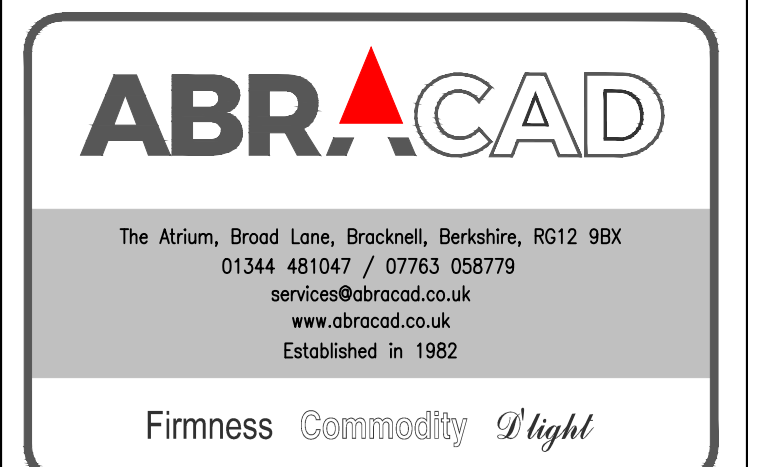

Client
Mr & Mrs Taylor

Job Title
Proposed extension & alterations at: 6 Tanglewood, Finchampstead, Berks., RG40 3PR

Drawing Title
Proposed Plans & Elevations

Scale 1:50, 1:100 & 1:200 (plot at oversize A1)

Date Oct. 2025	Drawn by A. Lloyd Architect
----------------	-----------------------------

Dr. No	TAY/02	Rev
--------	--------	-----