





FRONT ELEVATION

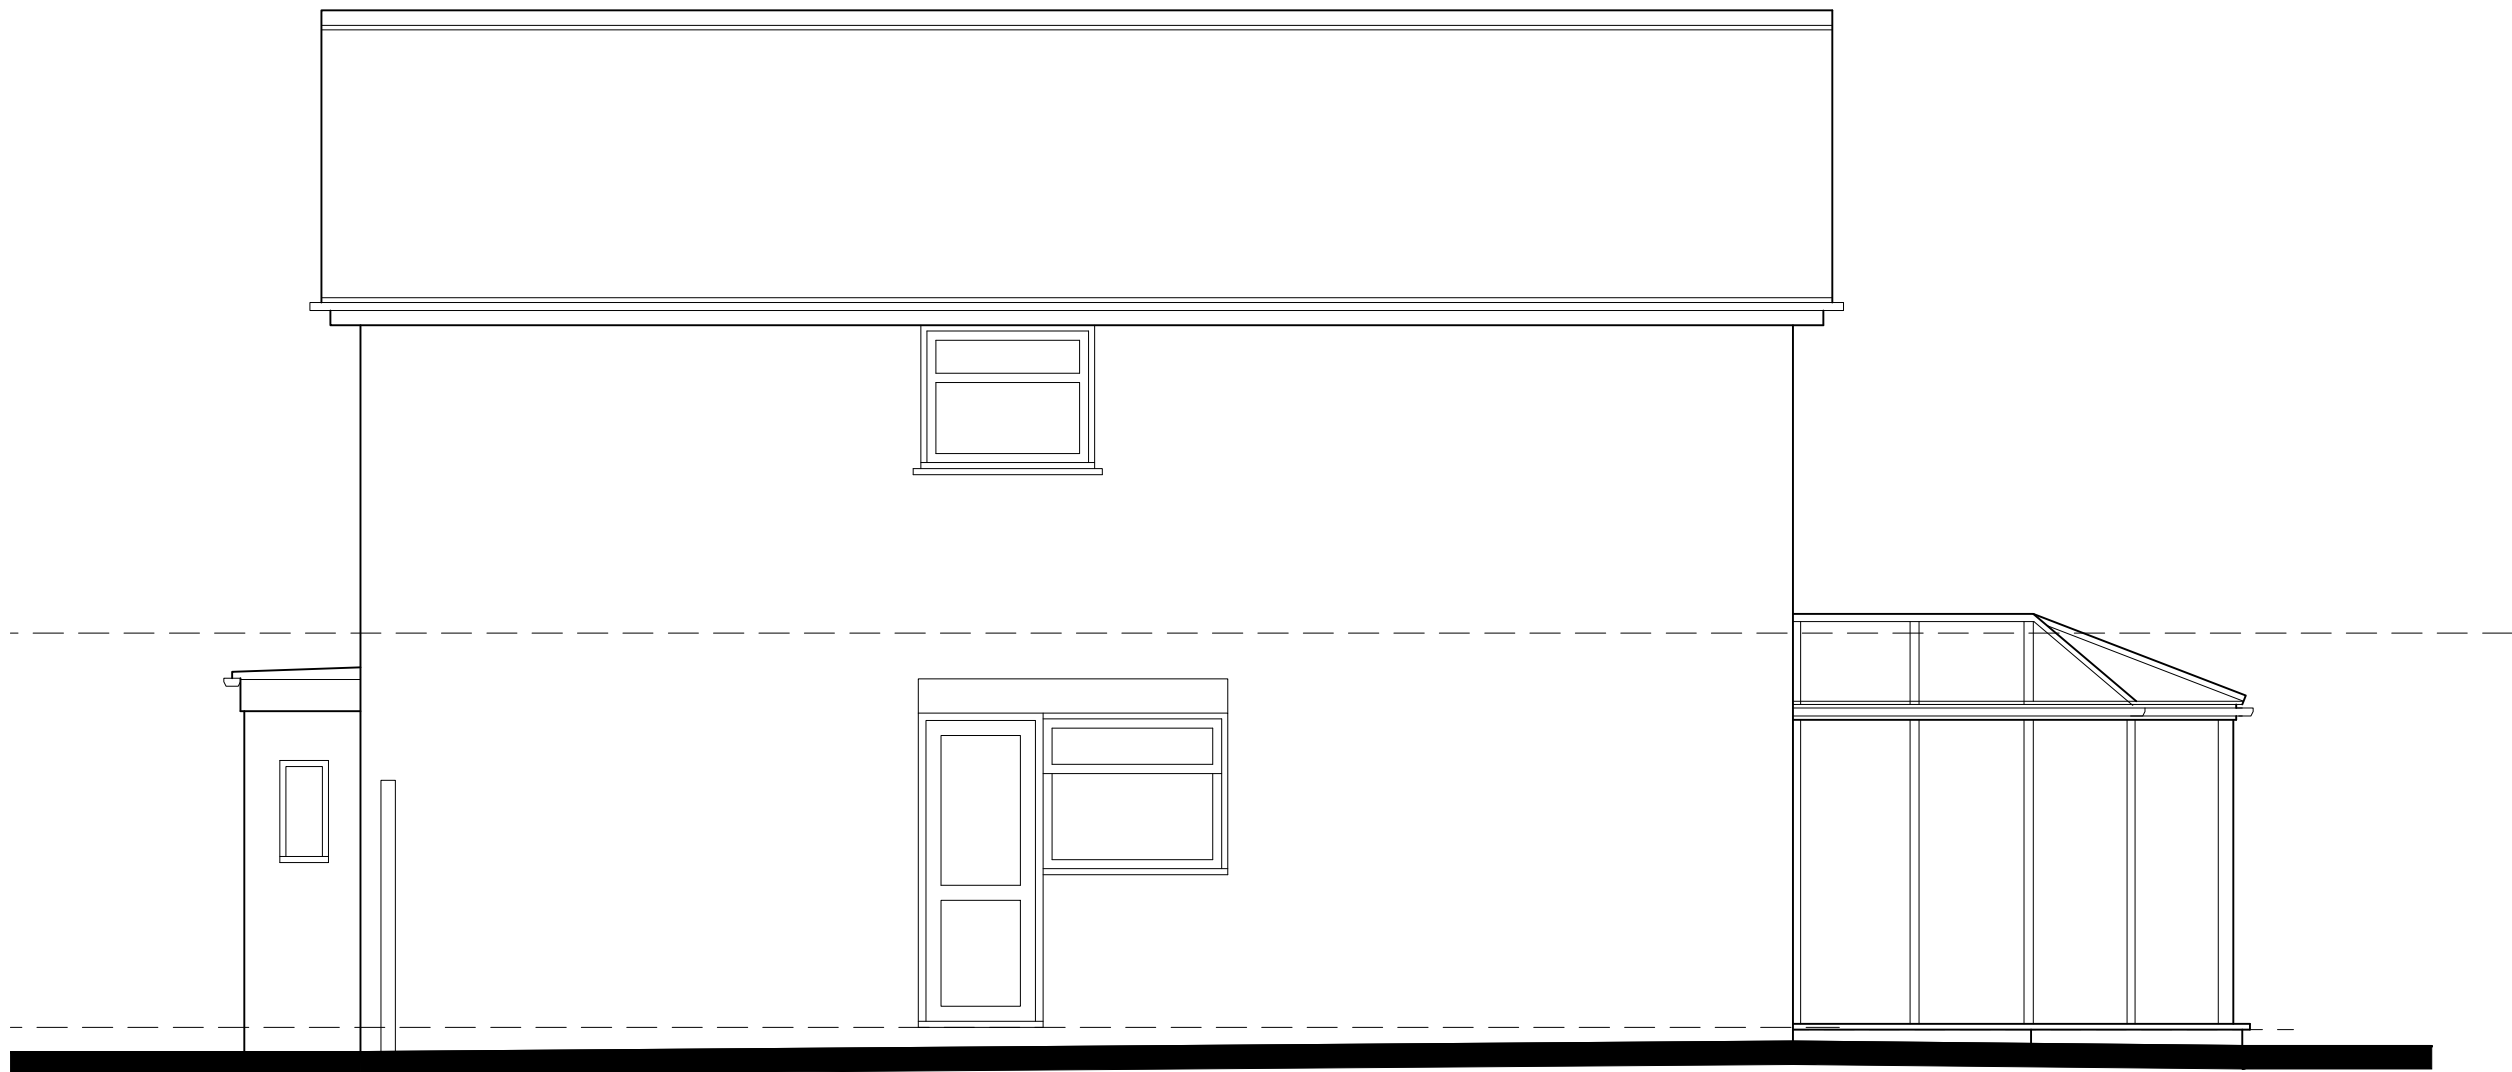

SIDE ELEVATION



REAR ELEVATION

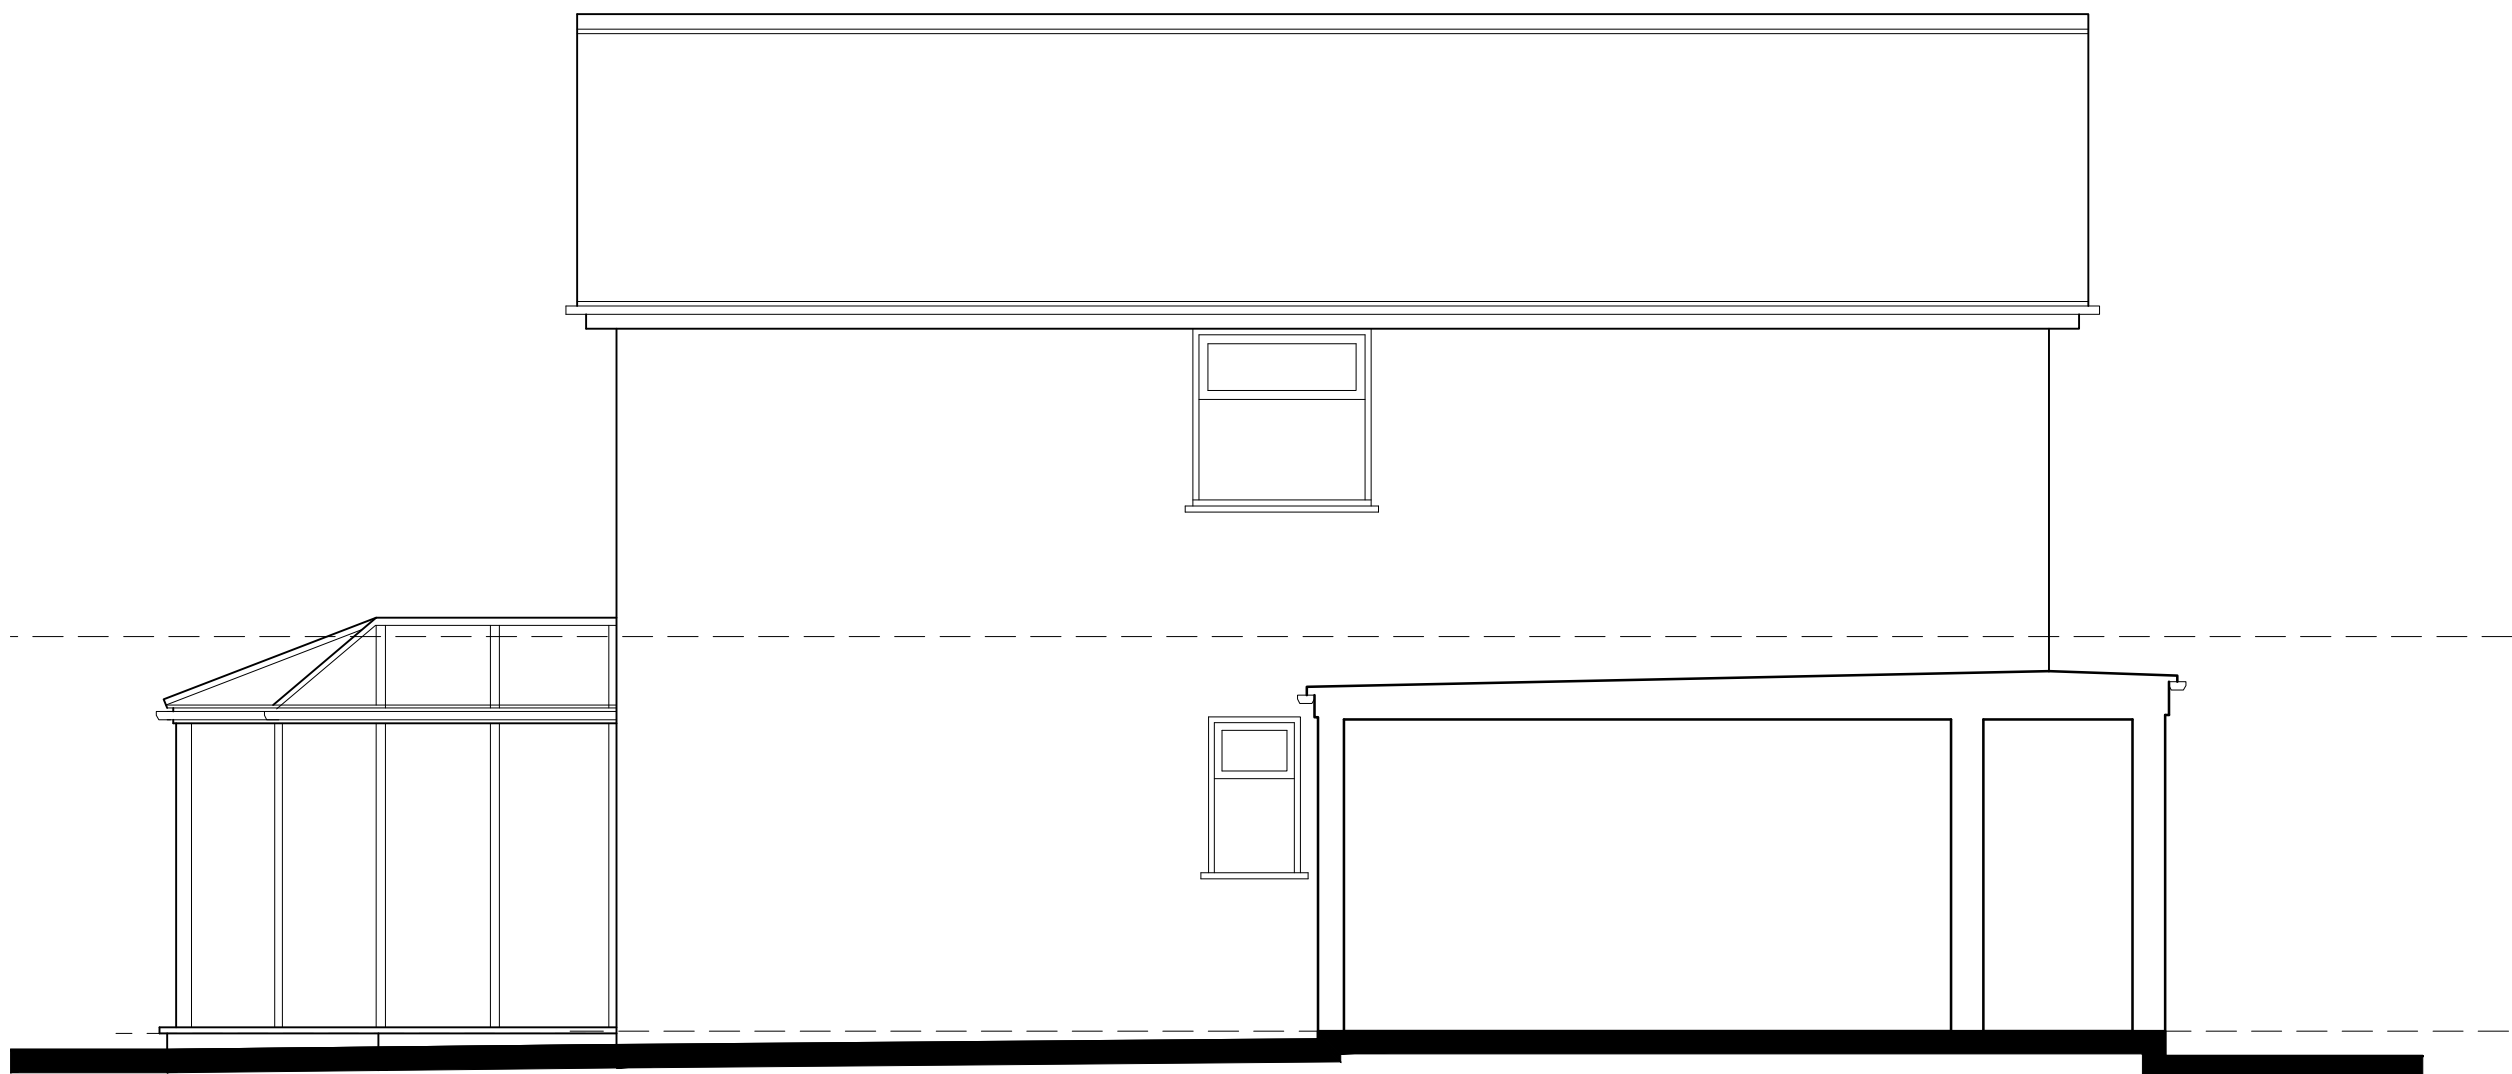

SECTIONAL SIDE ELEVATION

| REV | COMMENTS | DATE |
|-----|----------|------|
|     |          |      |

**TCB**

**TC Biggin Architecture**  
ARCHITECTURE & PLANNING  
www.tcbarchitecture.co.uk • info@tcbarchitecture.co.uk • 07889 218936

**CLIENT** Mr & Mrs Cullen  
**PROJECT** 9 Elizabeth Close, Spencers Wood,  
Reading, RG7 1DQ  
**DRAWING** EXISTING ELEVATIONS