07 APR 2000* 1179

Block Plan

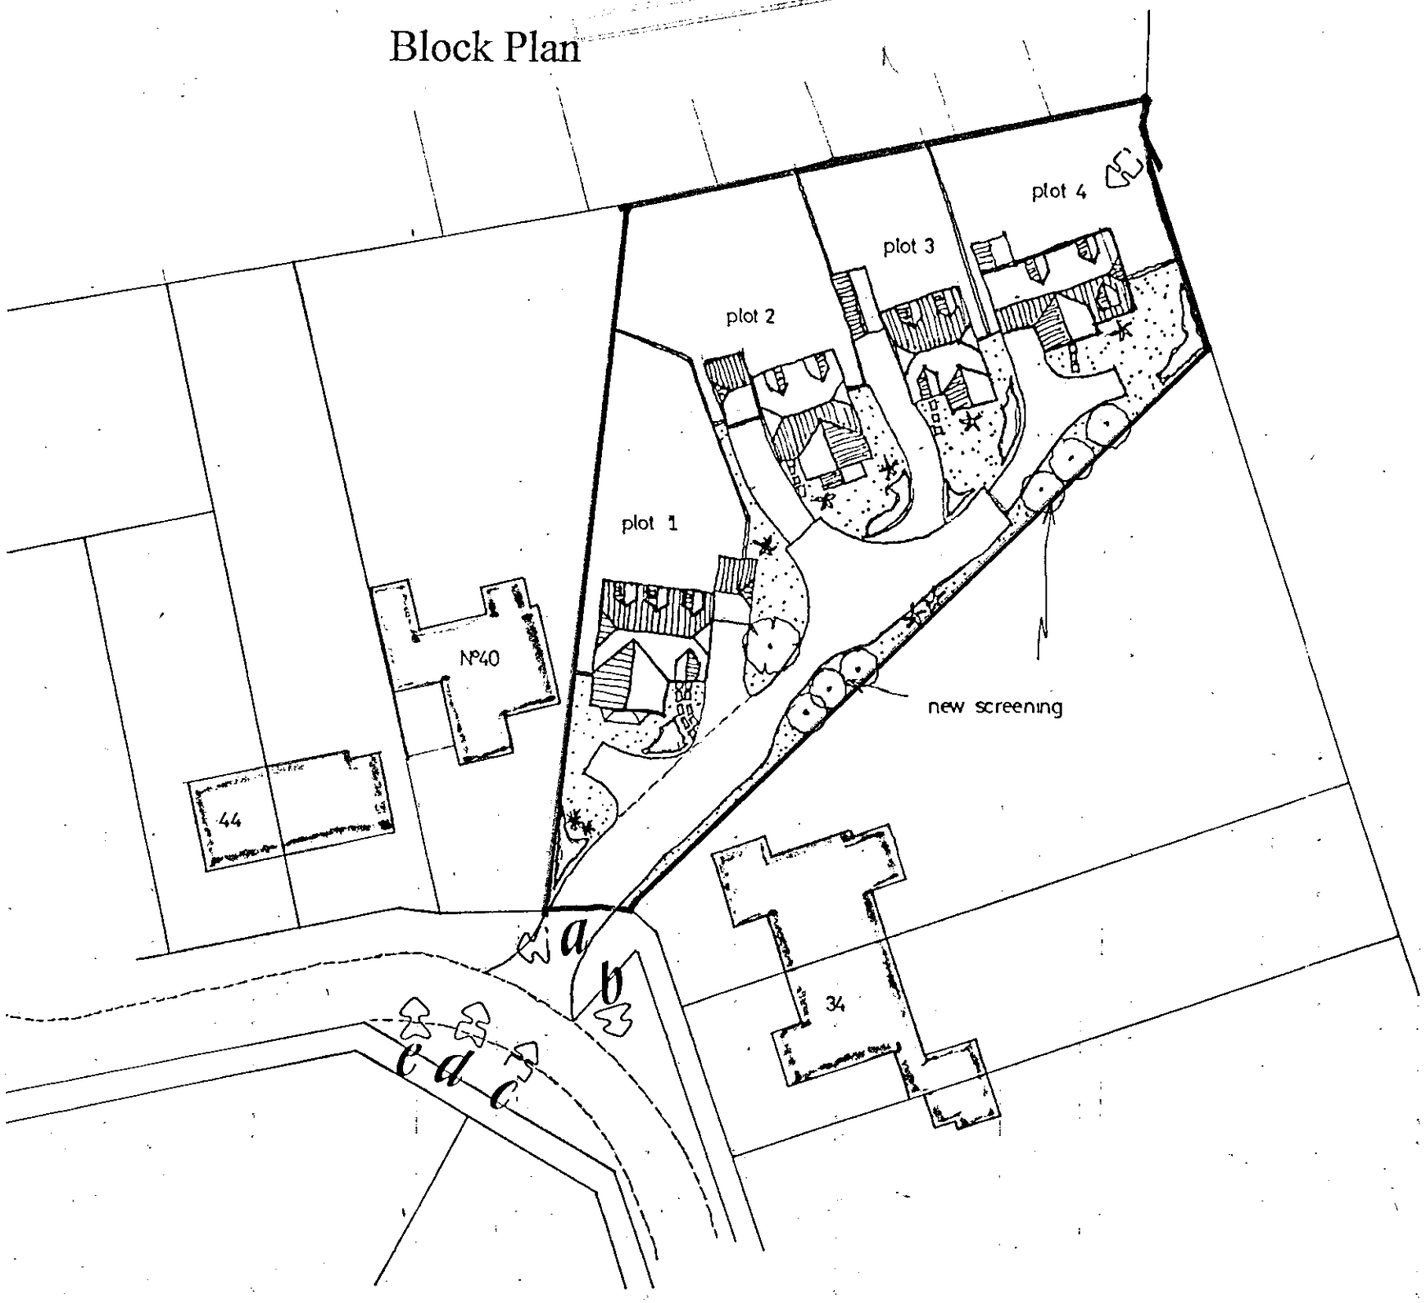

Site Area: 0.42 acres = 0.17ha approx.

2No 4 Bed Detached Houses
2No 3 Bed Detached Houses

4No. Total

Client:
Miles Construction

Description:
Demolish Bungalow & Remaining Cattery
At 38 Frensham Road ,Crowthorne
&
Construct 4 No Cottage style Houses.

Title:
Planning Details

Dwg No.WD/007/03/00 **Scale:** 1:500 1:2500

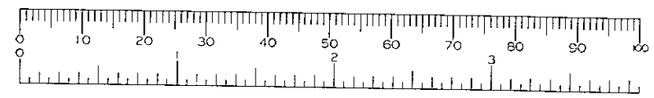

Location Plan

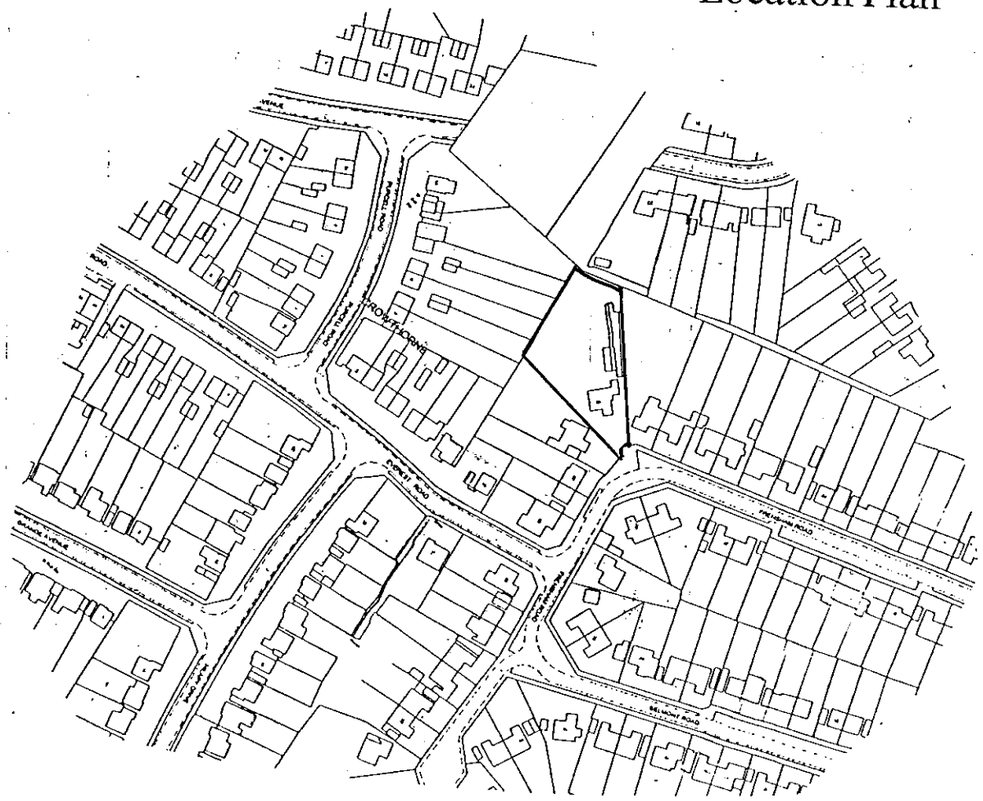
Frensham Road
Dukes Ride
Dukes Ride
Dukes Ride
Forest Road
Forest Road
Forest Road

07.APR.2000* 1179

Block Plan

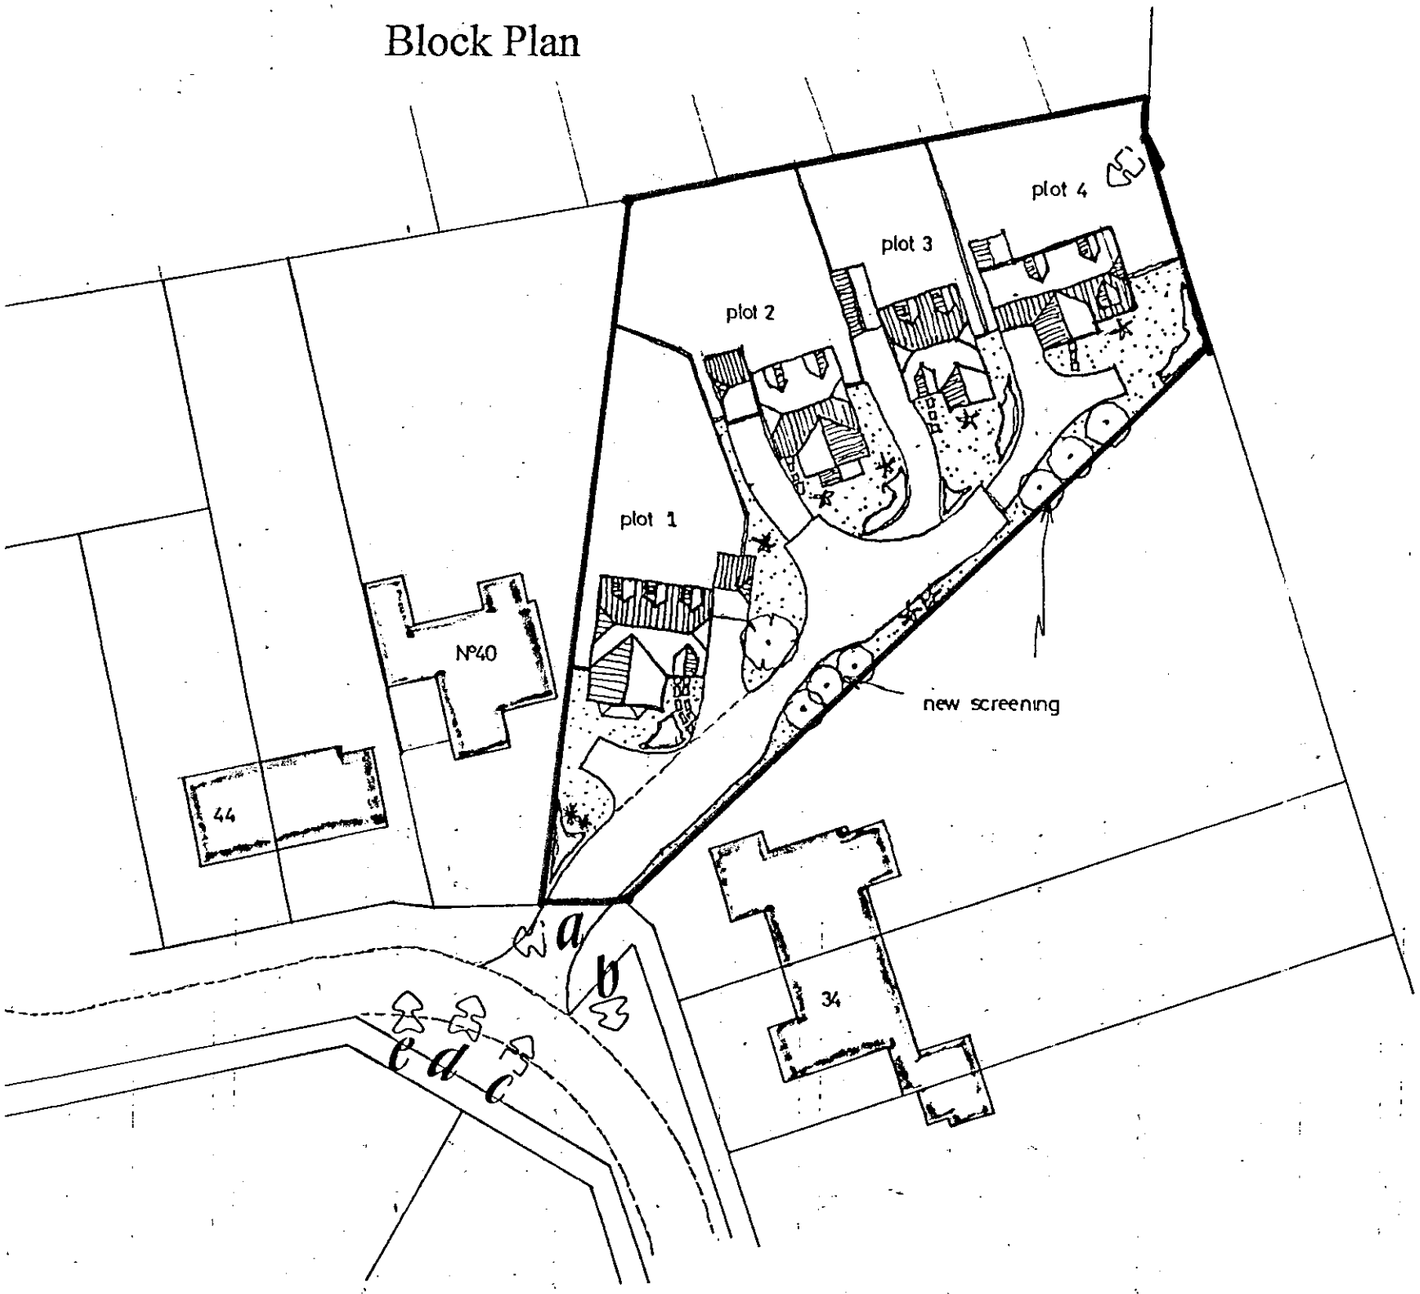

Site Area: 0.42 acres = 0.17ha approx.

2No 4 Bed Detached Houses
2No 3 Bed Detached Houses

4No. Total

Client:
Miles Construction

Description:
Demolish Bungalow & Remaining Cattery
At 38 Frensham Road ,Crowthorne
&
Construct 4 No Cottage style Houses.

Title:
Planning Details

Dwg No.WD/007/03/00 **Scale:** 1:500 1:2500

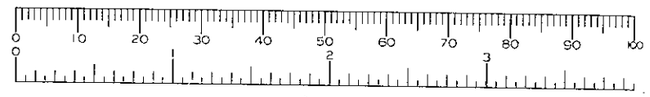

Location Plan

