

Front Elevation

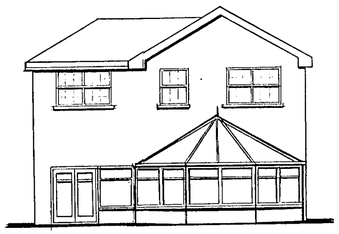

Rear Elevation

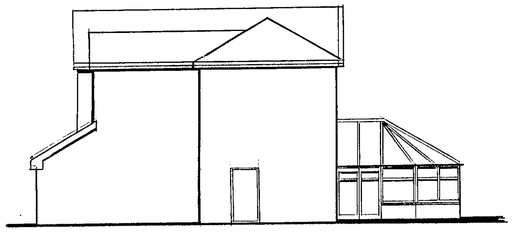

Side Elevation

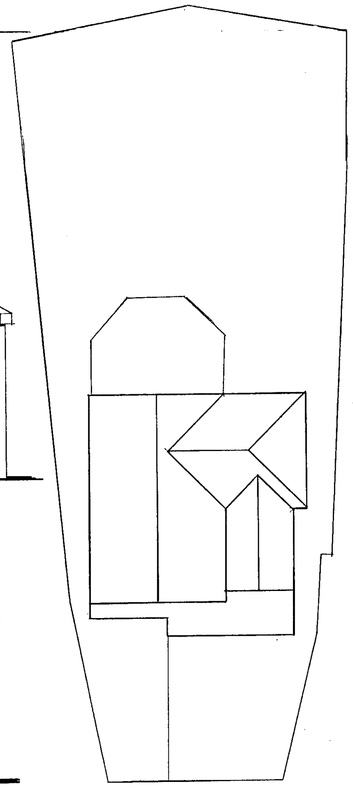

Site Plan

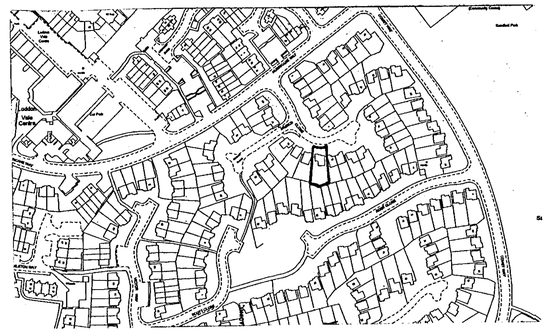

Location Plan

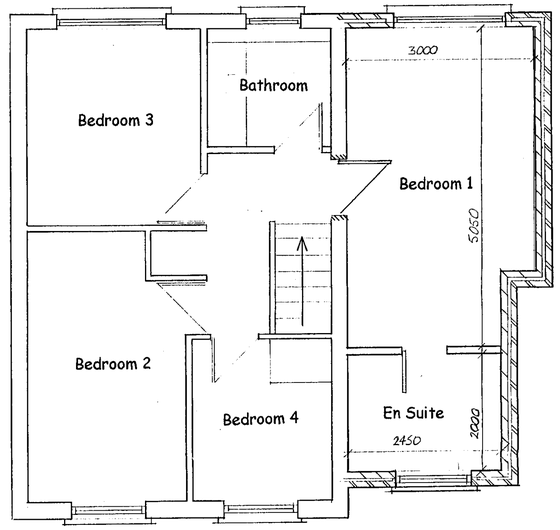

First Floor Plan

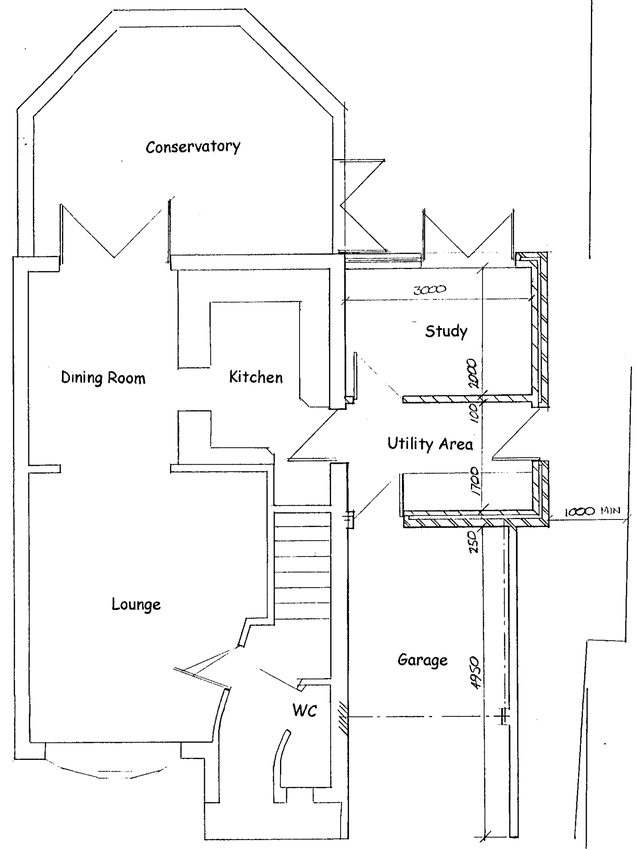

Ground Floor Plan

Mr & Mrs Bradshaw
22 Nimrod Close
Woodley
RG5 4UW

Proposed Elevations & Floor Plans

Drawn by: MB
Date: July 99
Scale: 1:50 1:100 1:1250 1:2500

13.MAR2000* 0915

APPROVED

20/02



FRONT ELEVATION

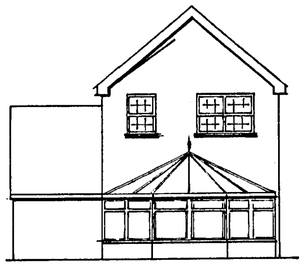

REAR ELEVATION

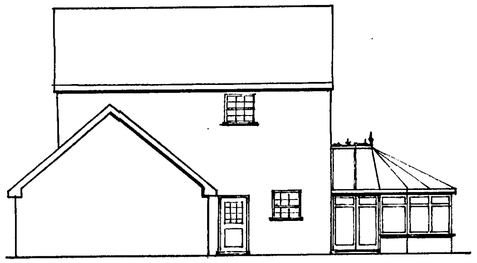

SIDE ELEVATION

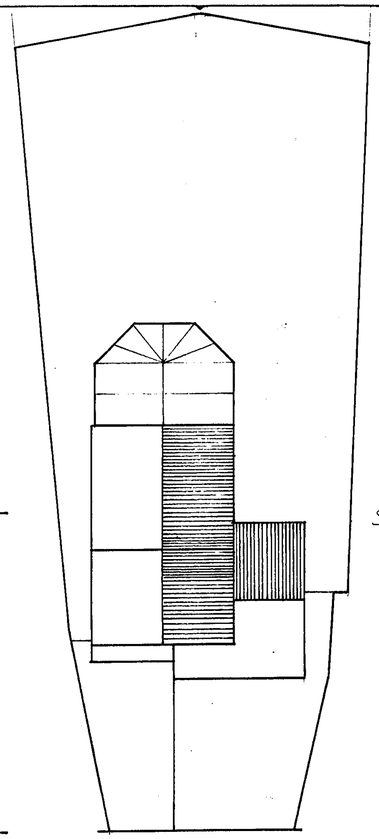

SITE PLAN

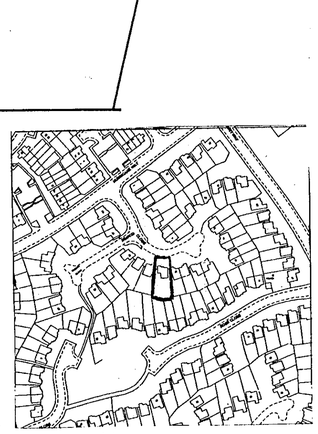

LOCATION MAP



SITE PLAN

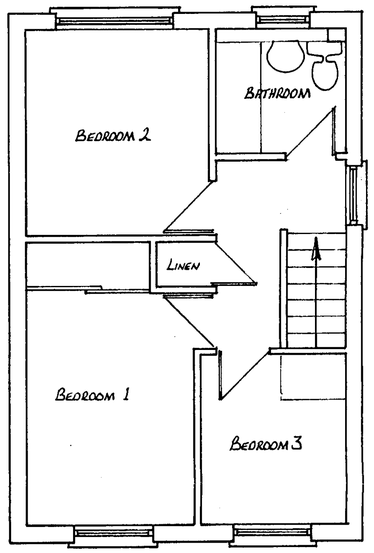

FIRST FLOOR PLAN

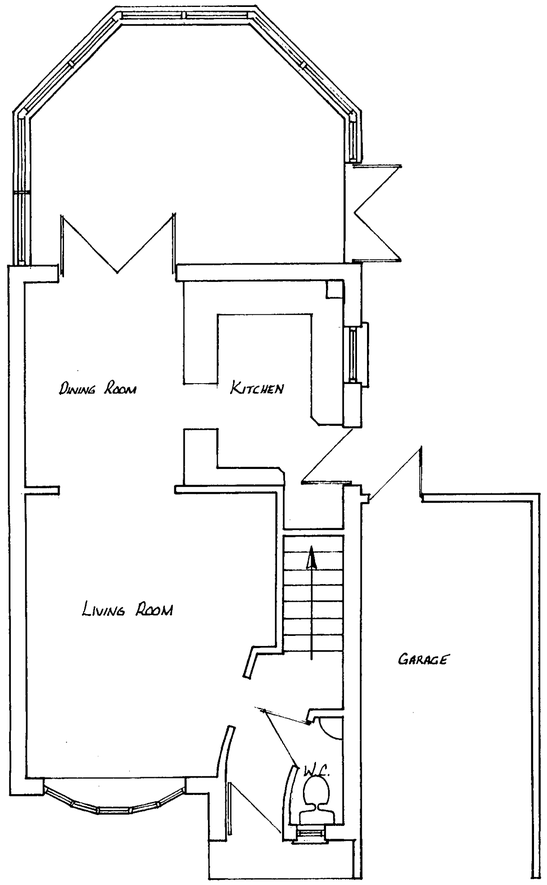

GROUND FLOOR PLAN

Mr & Mrs Bradshaw
22 Nimrod Close
Woodley
RG5 4UW

Existing Elevations & Floor Plans

Drawn by: MB
Date: May 99
Scale: 1:50 1:100 1:1250 1:2500

13.MAR2000* 0915

APPROVED