PLANNING SERVICES	HPY
POL	
DC	
APP	
CS	
COPIES TO:	AOK:
	FILE:

03 APR 2000

APPROVED

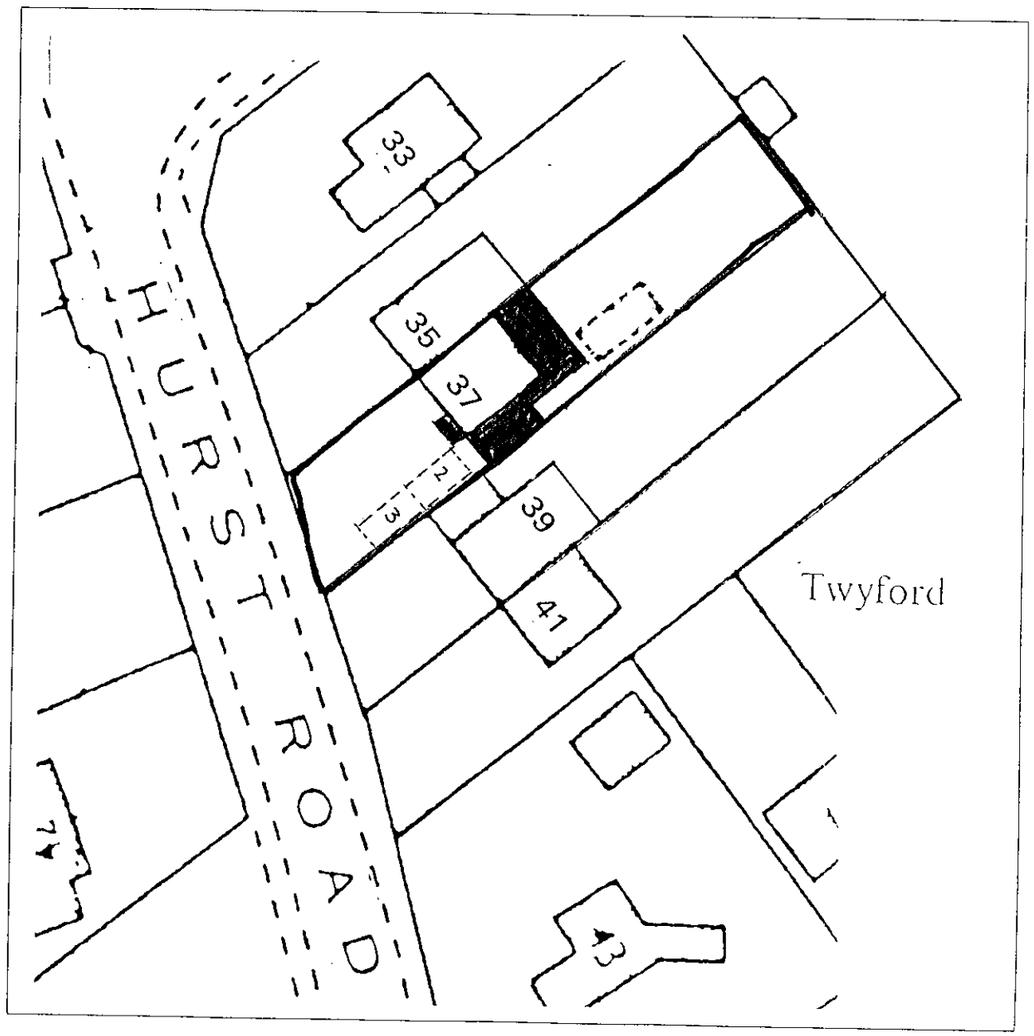

Block Plan
scale 1:500

NORTH

3 N° Parking Spaces (min)
Based upon 2.4x4.8m Bays.

0 10 20 30 40 50 60 70 80 90 100
0 1 2 3

Notes

Rev.	Description	Date

David Tingle

Building Design & Surveying Services
20 Cranmer Close, Tilehurst, Reading,
Berkshire RG31 6FL
tel:0118.9419311 M.0411 902344

Client
Mr & Mrs J.Parkinson
37 Hurst Road
Twyford

Project
Proposed
Single Storey Side & Rear Extensions

Title
Block Plans
Parking Provision

Drawn	Date
-	march 2000
Scale	Drg
1:500	DT

Drawing No.	Rev.
JP37.SK1	-

9/11/00

Notes

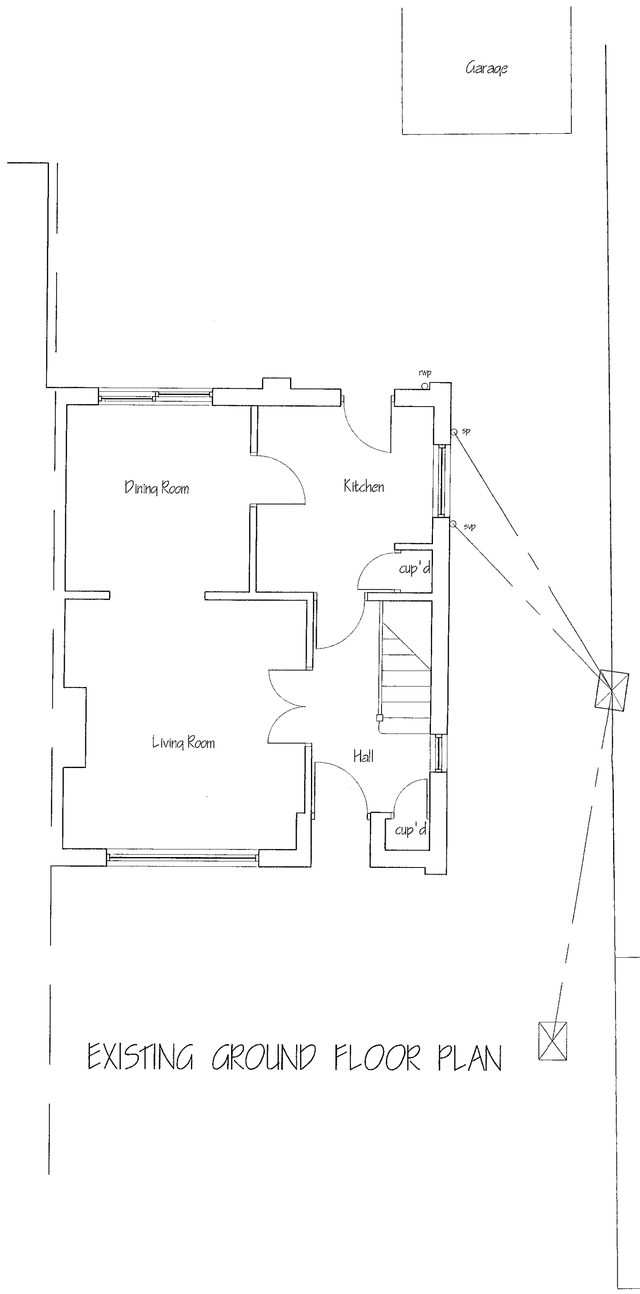

EXISTING GROUND FLOOR PLAN



EXISTING FRONT ELEVATION



EXISTING SIDE ELEVATION

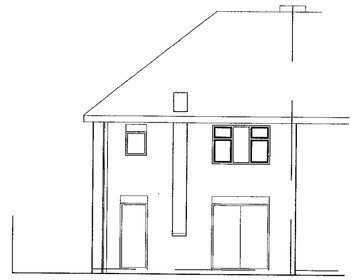

EXISTING REAR ELEVATION

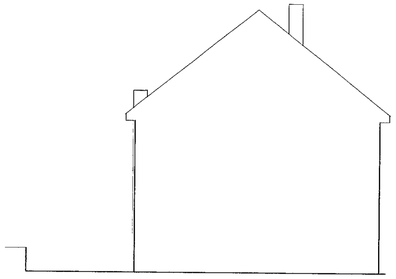

EXISTING SIDE ELEVATION

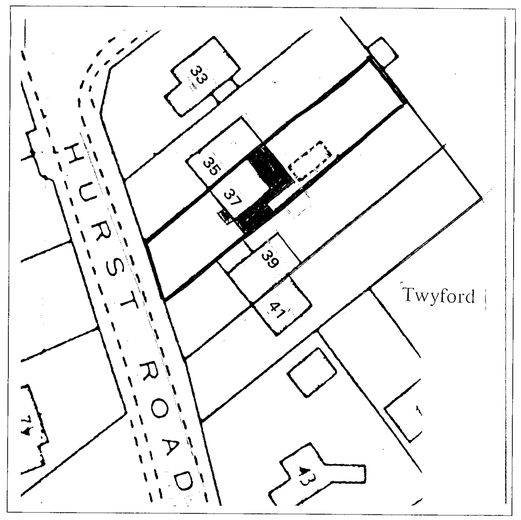

BLOCK PLAN Scale 1:500

North

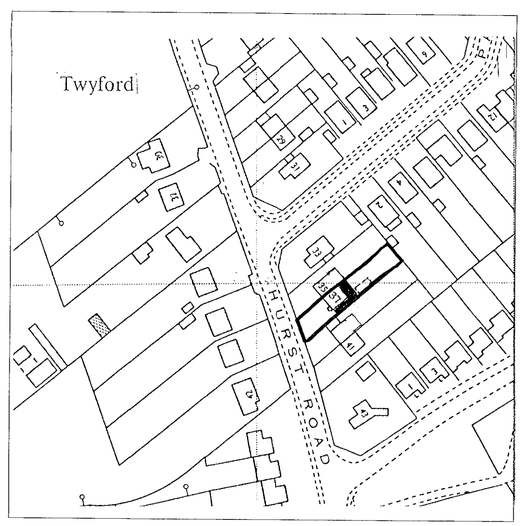

LOCATION PLAN Scale 1:1250

14 MAR 2000 09:30

Rev. | Description | Date

CAD File Reference

Date Plotted: Time:

David Tingle
Associate to The Institute of Building

Building Design & Surveying Services
20 Cranmer Close, Tilehurst, Reading, Berkshire, RG31 6RL Tel/Fax (0118) 9419311

Client J.PARKINSON
37 HURST ROAD
TWYFORD,

Project PROPOSED
SINGLE STOREY SIDE AND REAR EXTENSION

Drawing
EXISTING
PLAN & ELEVATIONS

Scale
1:50 & 1:100

Date
FEB 2000

Drn
D.Tingle

Drawing No.
JP37.01

Rev.

EXISTING

9/2/00

Notes

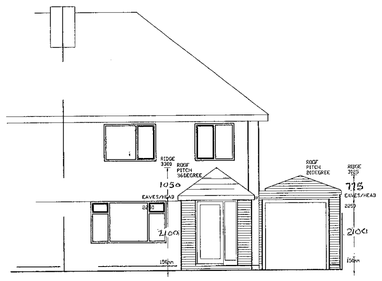

PROPOSED FRONT ELEVATION



PROPOSED SIDE ELEVATION

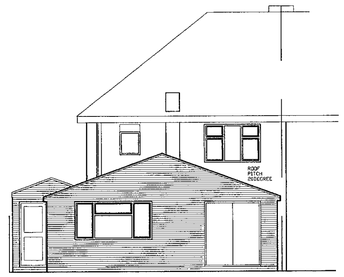

PROPOSED REAR ELEVATION

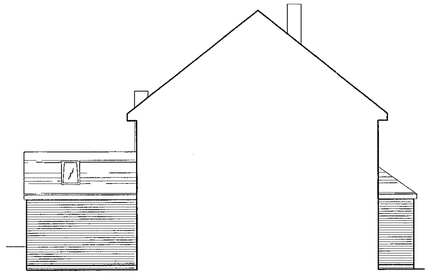

PROPOSED SIDE ELEVATION

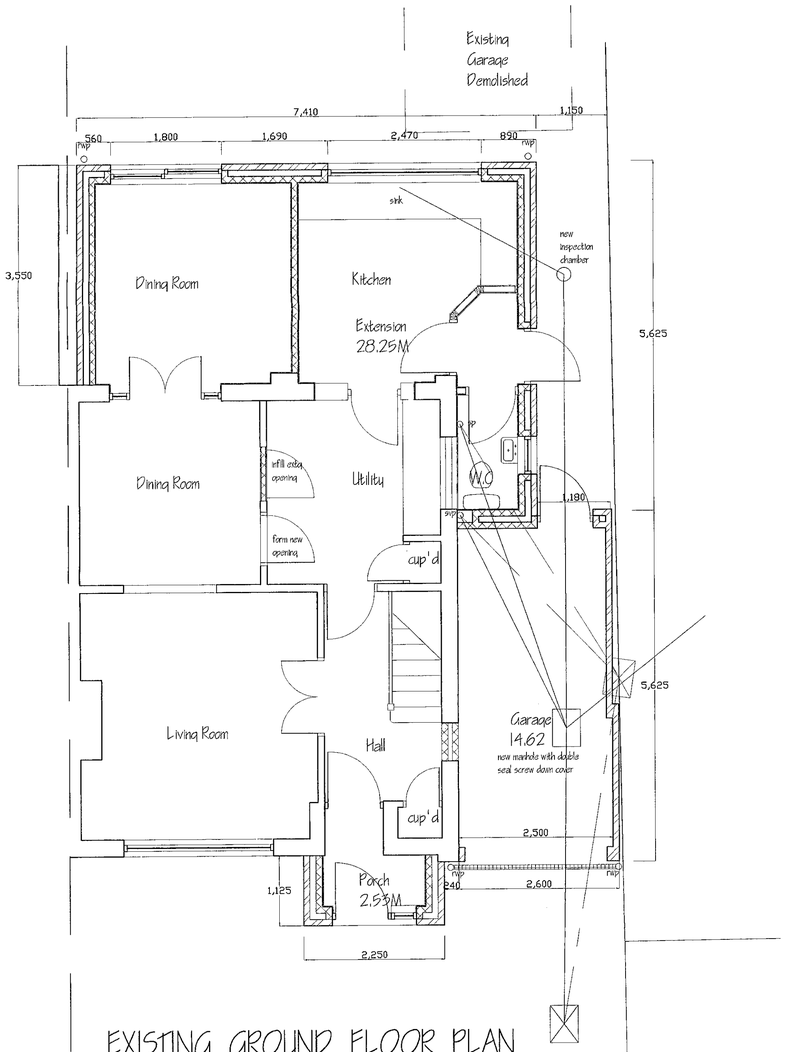

EXISTING GROUND FLOOR PLAN
total floor area=45.4sqM

NOTES
ROOF: Brown concrete roof tiles to match existing
WALLS: BROWN Fair faced brickwork colour & type to match existing
RWPs: Black UPVC Gutter & Downpipes to match existing

14 MAR 2000 C/36

Rev.	Description	Date
CAD File Reference		
Date Plotted:	Time:	

David Tingle
Associate to The Institute of Building

Building Design & Surveying Services
20 Cranmer Close, Tilehurst, Reading, Berkshire, RG31 6PL Tel/Fax (0118) 9419211

Client J.PARKINSON
37 HURST ROAD
TWYFORD,

Project PROPOSED
SINGLE STOREY SIDE AND REAR EXTENSION

Drawing
PROPOSED
PLAN & ELEVATIONS

Scale
1:50 & 1:100

Date
MARCH 2000

Drn
D.Tingle

Drawing No.
JP37.02

Rev.

29/00