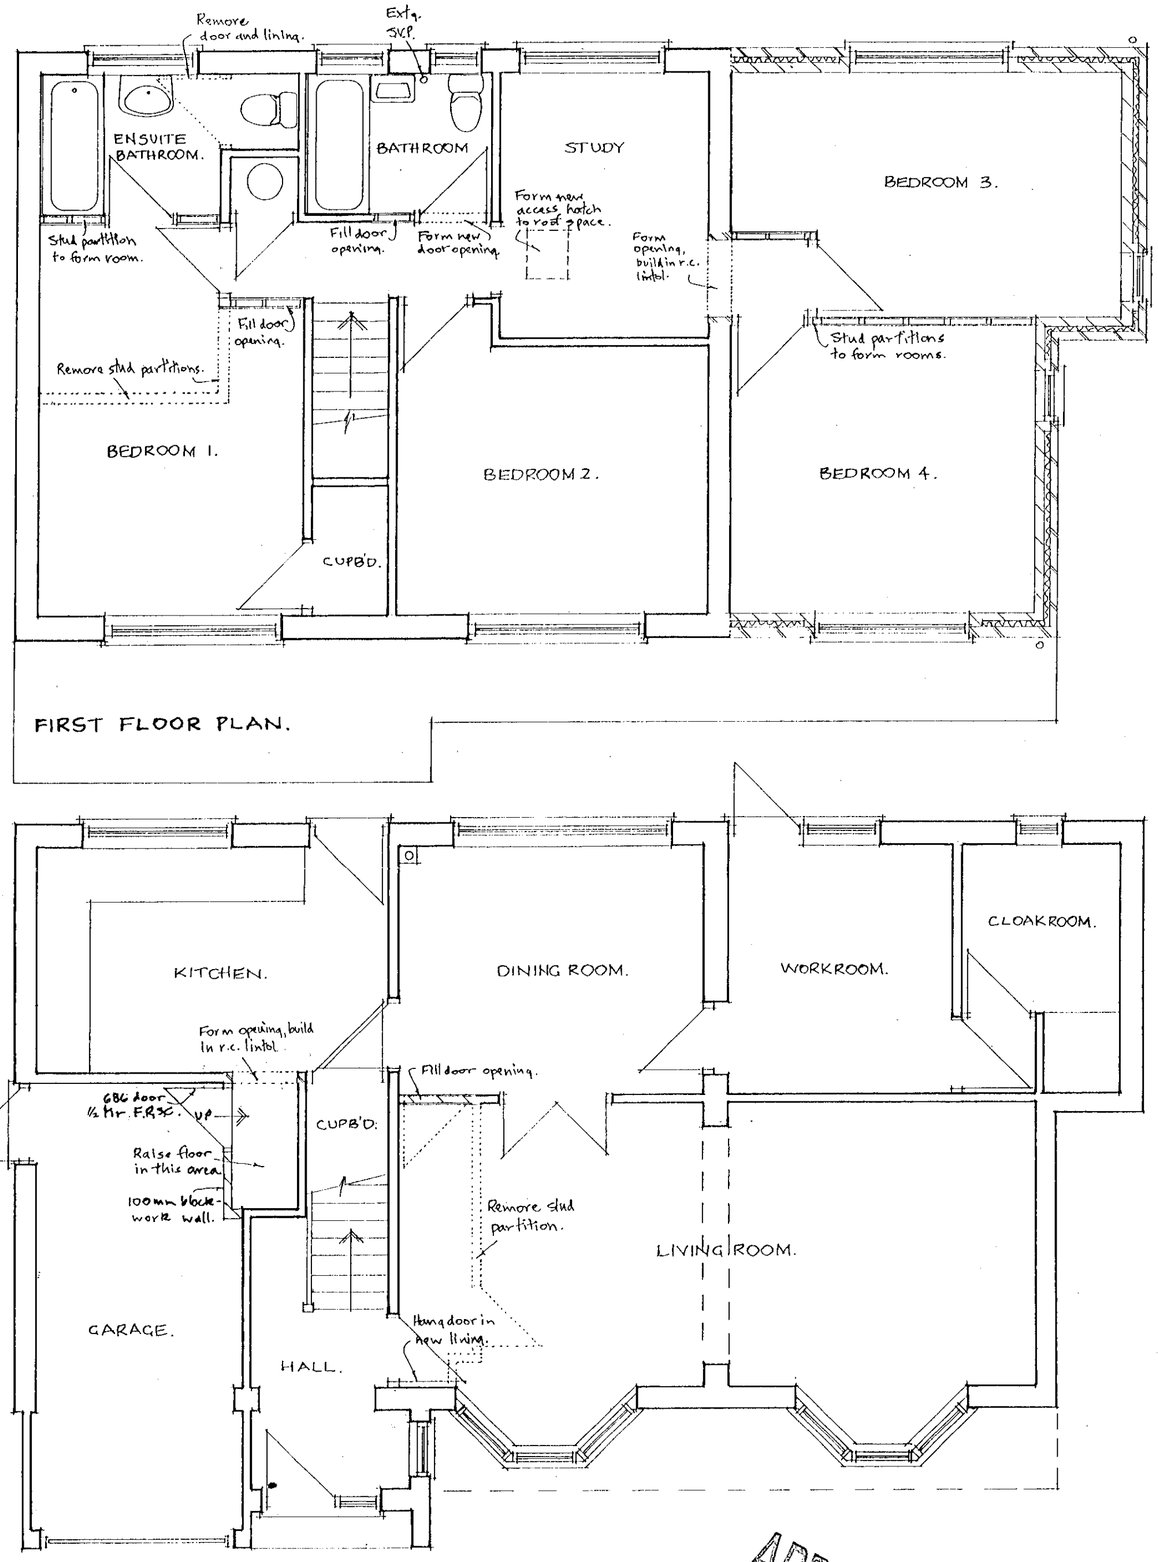



FRONT ELEVATION.

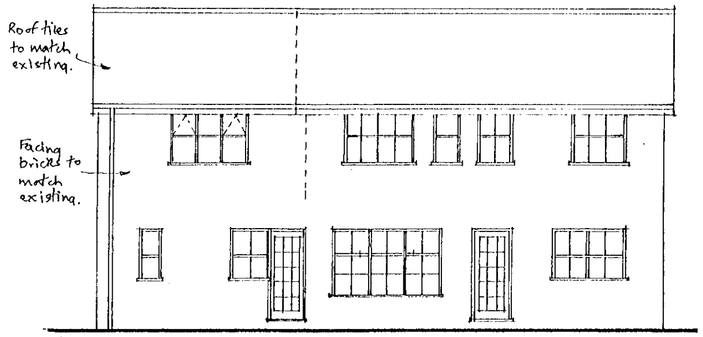

REAR ELEVATION.

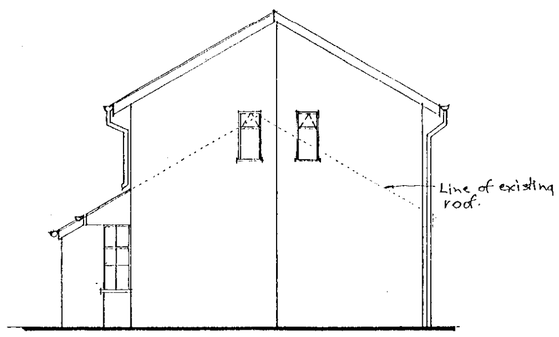

FLANK ELEVATION.

APPROVED

NOTES.

17, OVERBURY AVENUE,
WOKINGHAM,
BERKS.

PROPOSED EXTENSION
AND ALTERATIONS
for
MR & MRS LOADES.

DRG.NO.	2000/107/1
SCALE	1:50, 1:100
DRAWN	D.J.P.
DATE	10.3.00.

REVISIONS.

15 MAR 2000

D.J.PORTER F.R.I.C.S.
Chartered Building Surveyor,
CASTLE HILL HOUSE,
12, CASTLE HILL,
WINDSOR, BERKS.
Tel. No. 01753 833360

0946

31/1/01