This drawing is copyright and may not be reproduced without the written consent of the Architect.

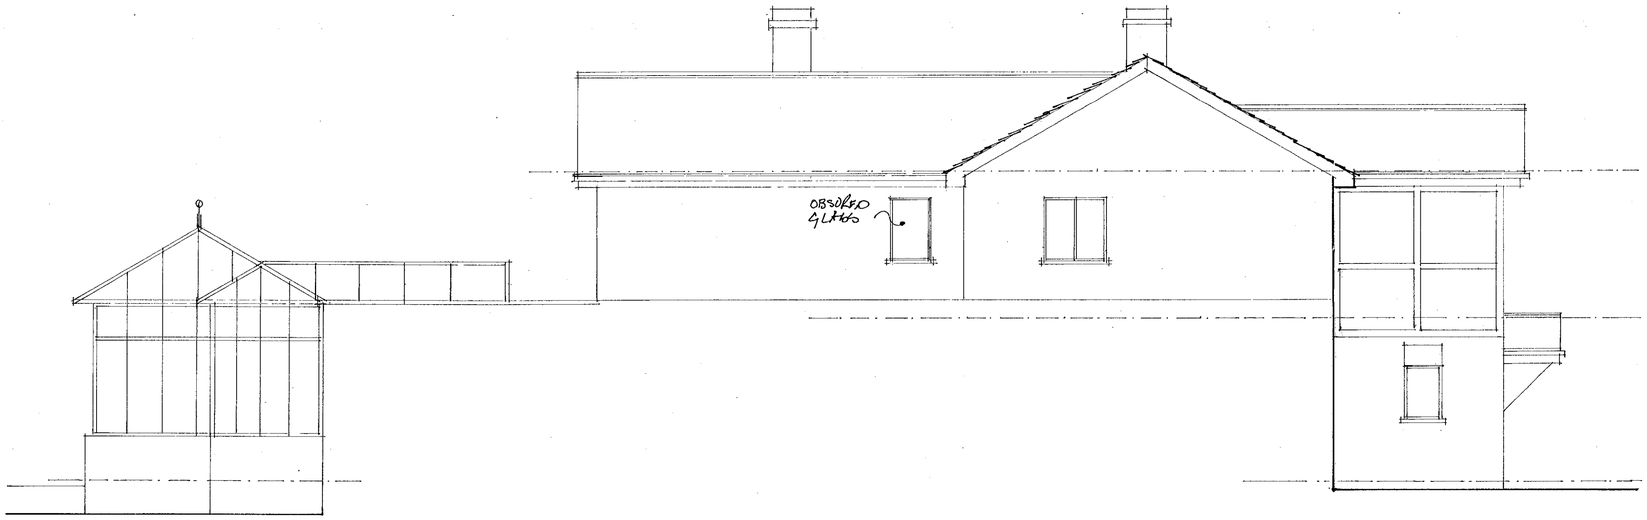

SIDE

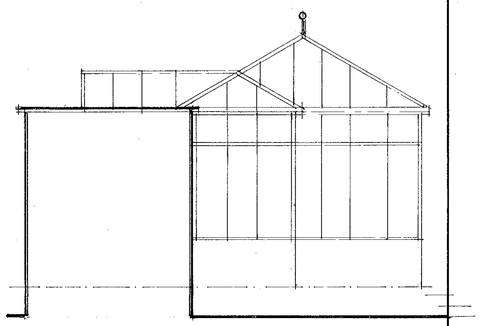

SIDE

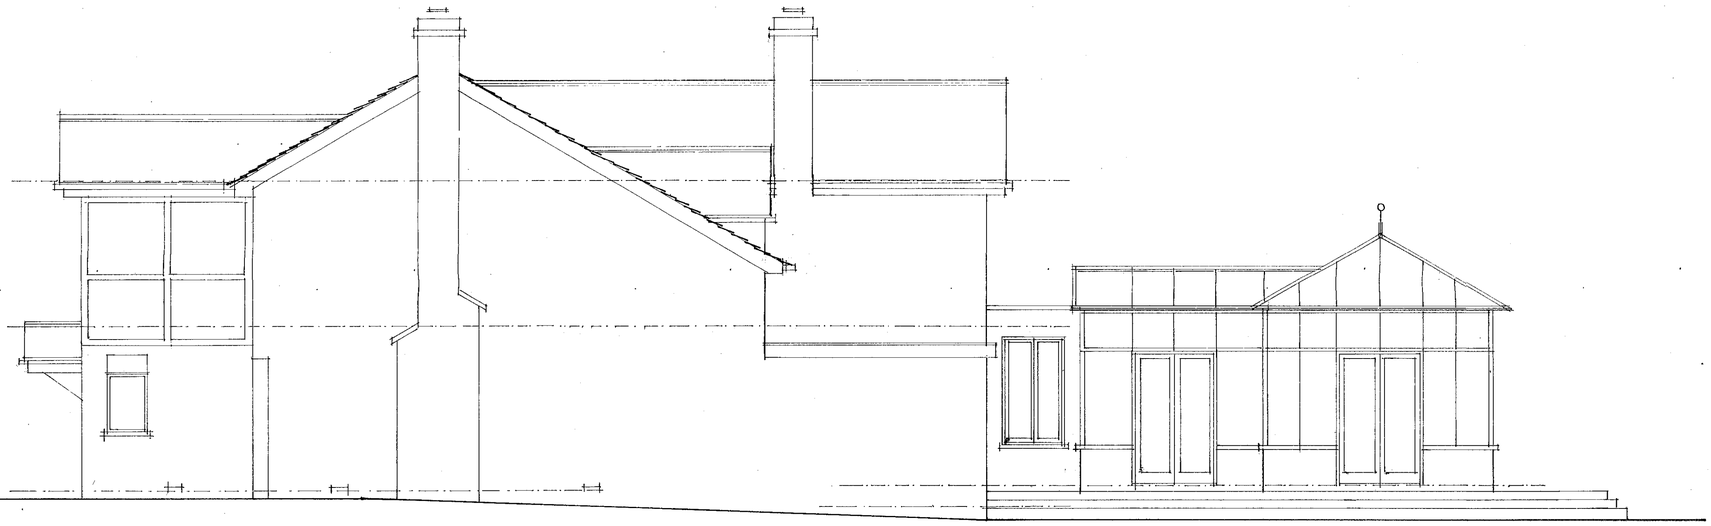

SIDE



REAR

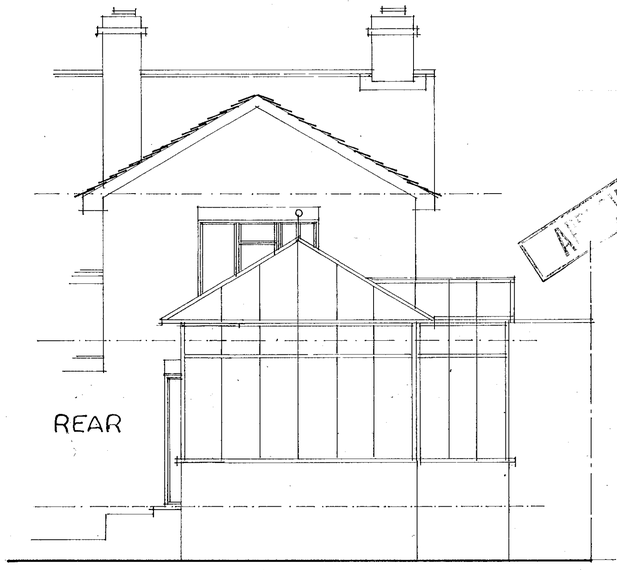

REAR

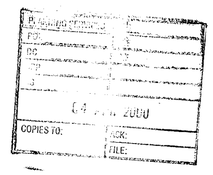



A. 31·3·2000.

W. M. GRAHAM ASSOCIATES
CHARTERED ARCHITECTS
1 Rectory Road,
Wokingham,
Berkshire, RG40 1DJ.
Tel: 0118 9770464
Fax: 0118 9770482

Job
WILLOWCROFT
OLD FOREST ROAD
WOKINGHAM

Title
PROPOSED ELEVATIONS

Scale	Date	Drawn By
1:50	MAR 2000	
Job No.	Drawing No.	Revision
2273	05	A

Artworker DS(UK) 00129

This drawing is copyright and may not be reproduced without the written consent of the Architect.

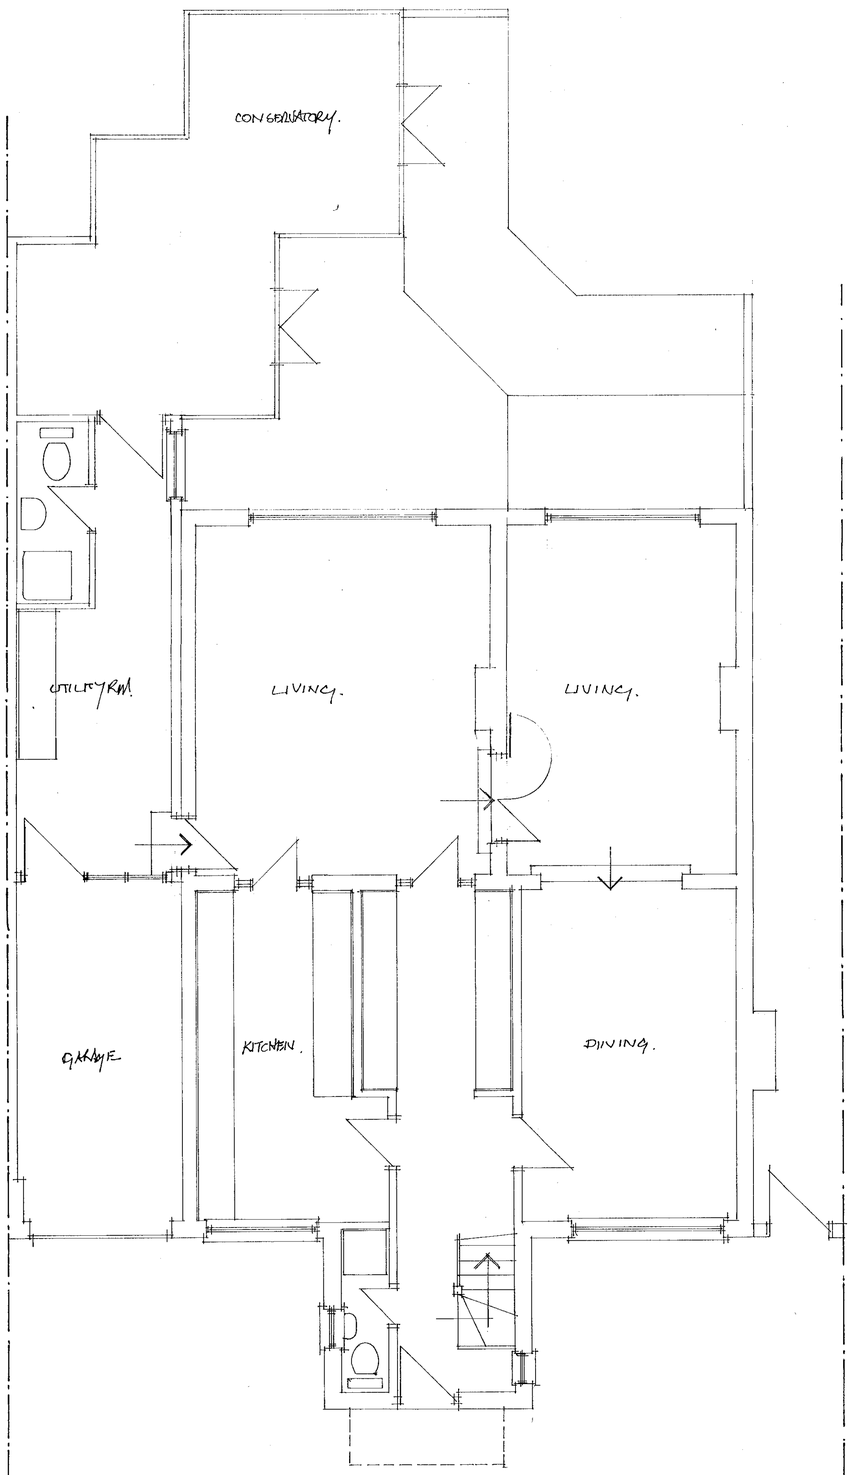

GROUND

north

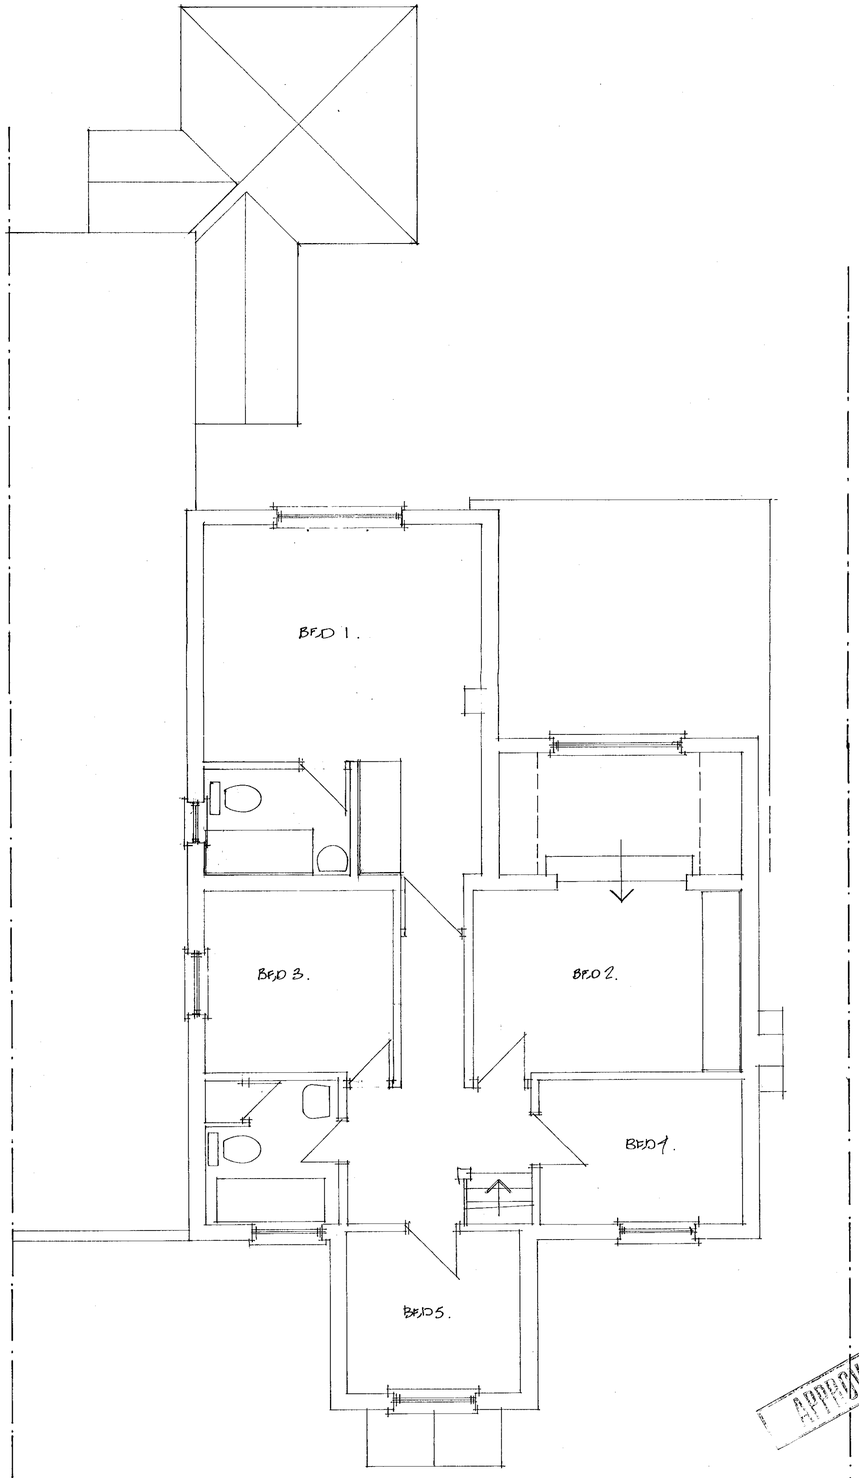

FIRST

APPROVED

TEMPLATE: 0947

0 10 20 30 40 50 60 70 80 90 100

W. M. GRAHAM ASSOCIATES
CHARTERED ARCHITECTS
1 Rectory Road,
Wokingham,
Berkshire, RG40 1DJ,
Tel: 0118 9770464
Fax: 0118 9770482

Job
WILLOWCROFT
OLD FOREST ROAD
WOKINGHAM

Title
PROPOSED PLANS

Scale 1:50	Date MAR 2000.	Drawn By
Job No. 2273	Drawing No. 04	Revision

3/9/00

Artwork DS(UK) 00129

This drawing is copyright and may not be reproduced without the written consent of the Architect.

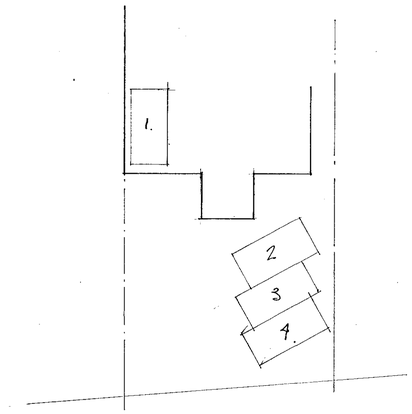

CAR PARKING. 1:200. SEE 05 4 SPACES.

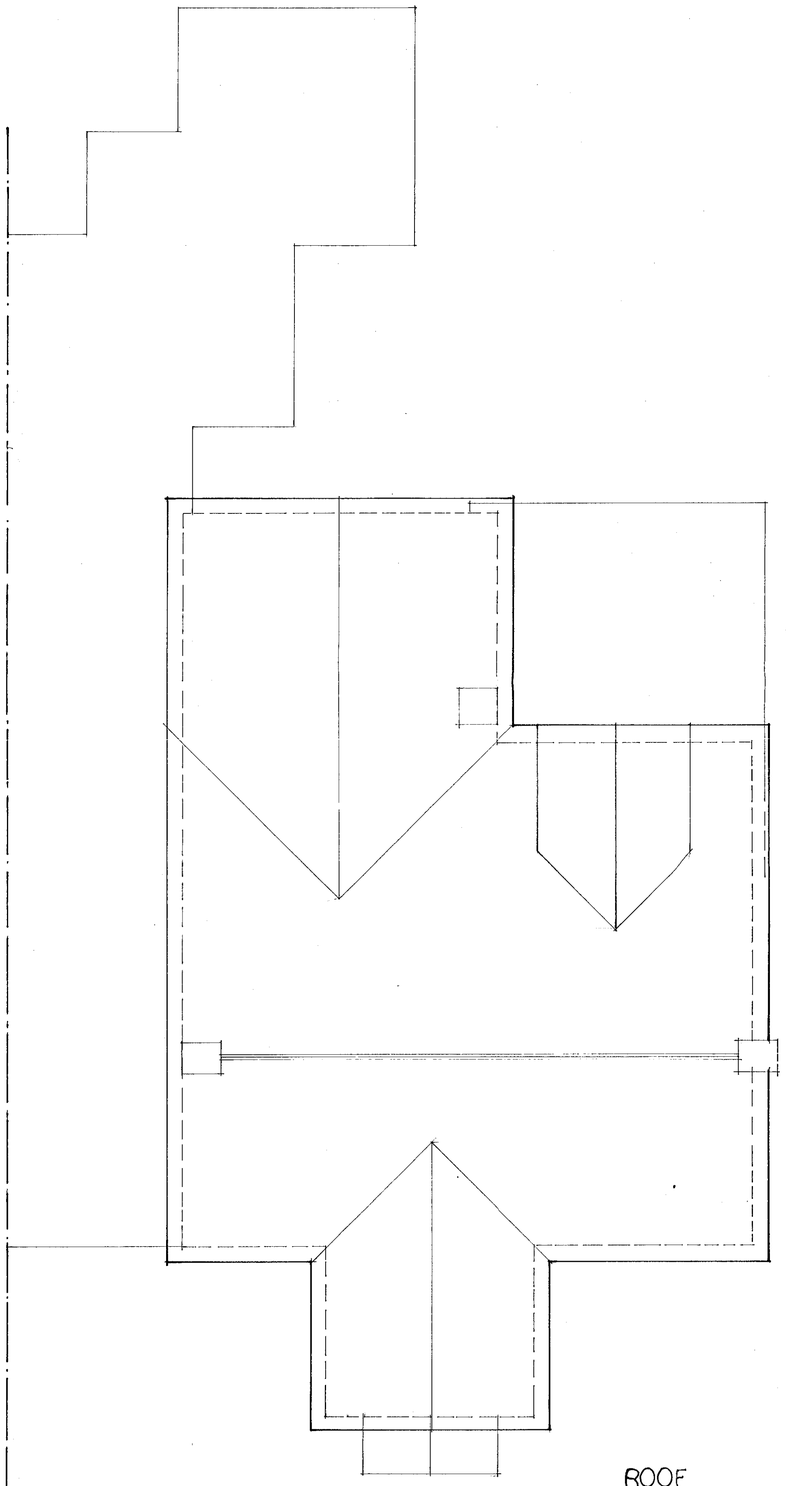

ROOF
proposed

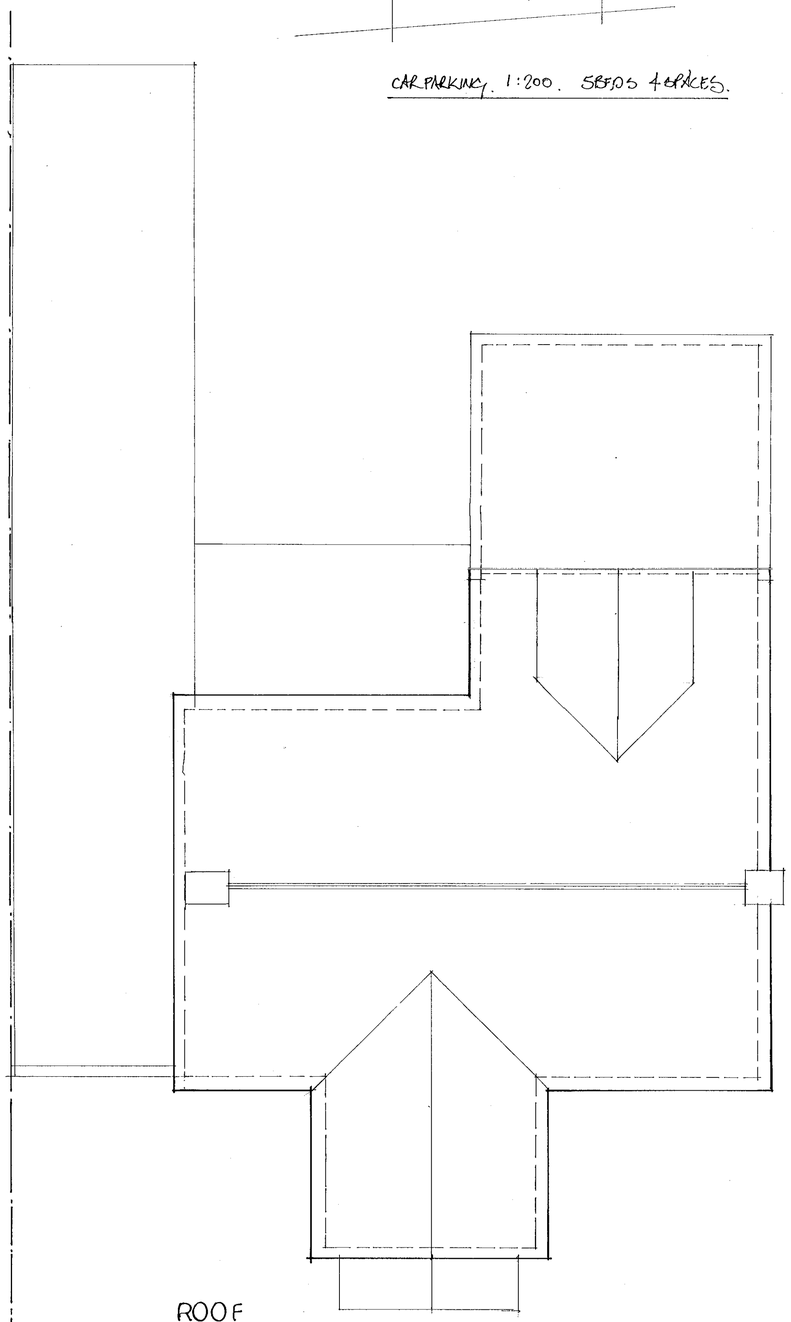

ROOF
existing

15 AUG 2000 0247

W. M. GRAHAM ASSOCIATES
CHARTERED ARCHITECTS
1 Rectory Road,
Wokingham,
Berkshire, RG40 1DJ,
Tel: 0118 9770464
Fax: 0118 9770482

Job
WILLOWCROFT
OLD FOREST ROAD
WOKINGHAM

Title
ROOF EXISTING AND PROPOSED

Scale 1:50	Date FEB 2000.	Drawn By
Job No. 2273	Drawing No. 03	Revision

Artworker DS(UK) 00129

3/9/00

This drawing is copyright and may not be reproduced without the written consent of the Architect.

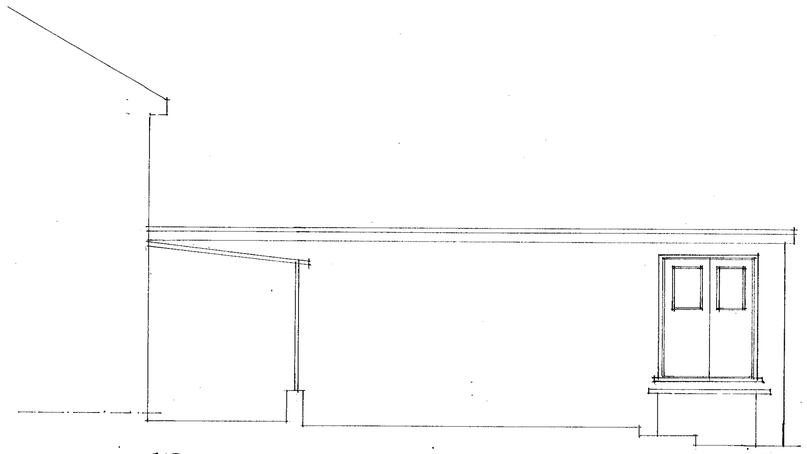

SIDE

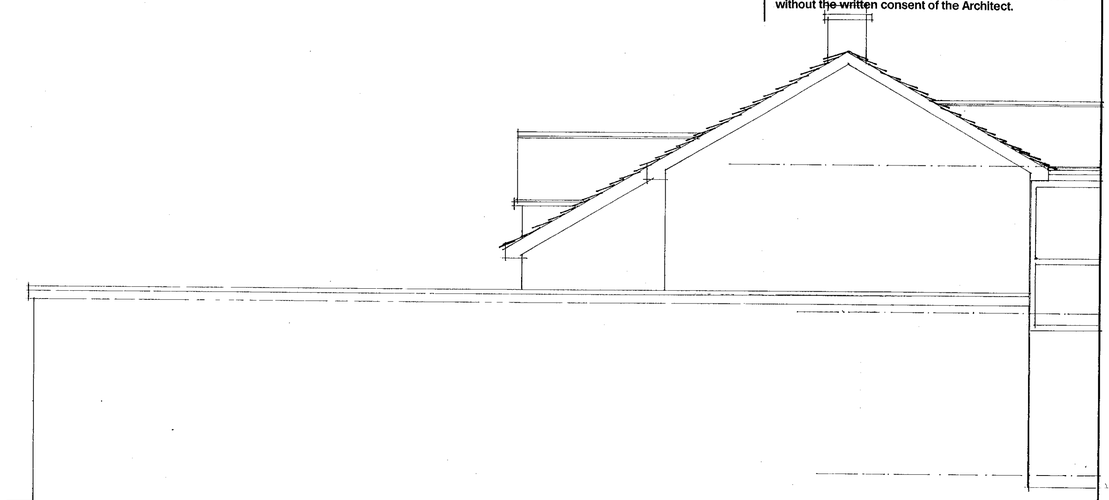

SIDE



REAR

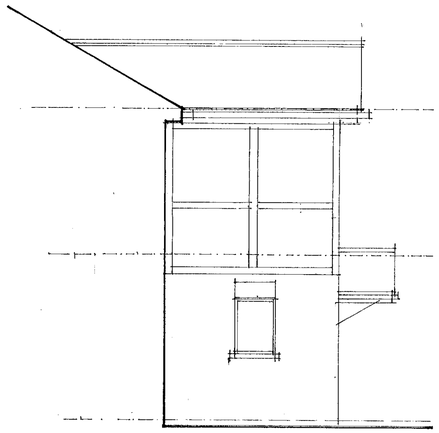

SIDE

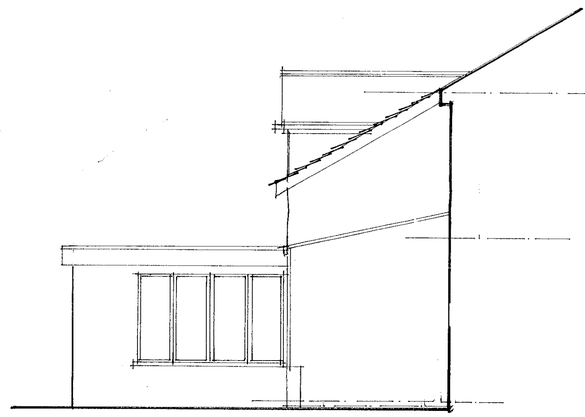

SIDE

15 MAR 2006 09:47



FRONT

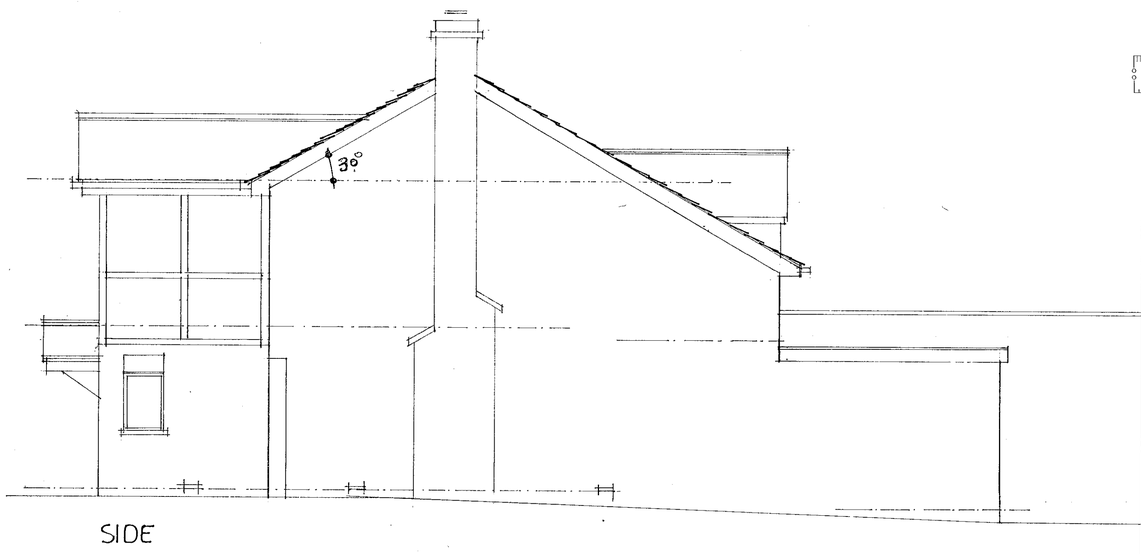

SIDE

W. M. GRAHAM ASSOCIATES
CHARTERED ARCHITECTS
1 Rectory Road,
Wokingham,
Berkshire, RG40 1DJ.
Tel: 0118 9770464
Fax: 0118 9770482

Job
WILLOWCROFT
OLD FOREST ROAD
WOKINGHAM

Title
EXISTING ELEVATIONS

Scale	Date	Drawn By
1:50	FEB 2006	
Job No.	**Drawing No.**	**Revision**
2273	02	

Artworker DS(UK) 00129

This drawing is copyright and may not be reproduced without the written consent of the Architect.

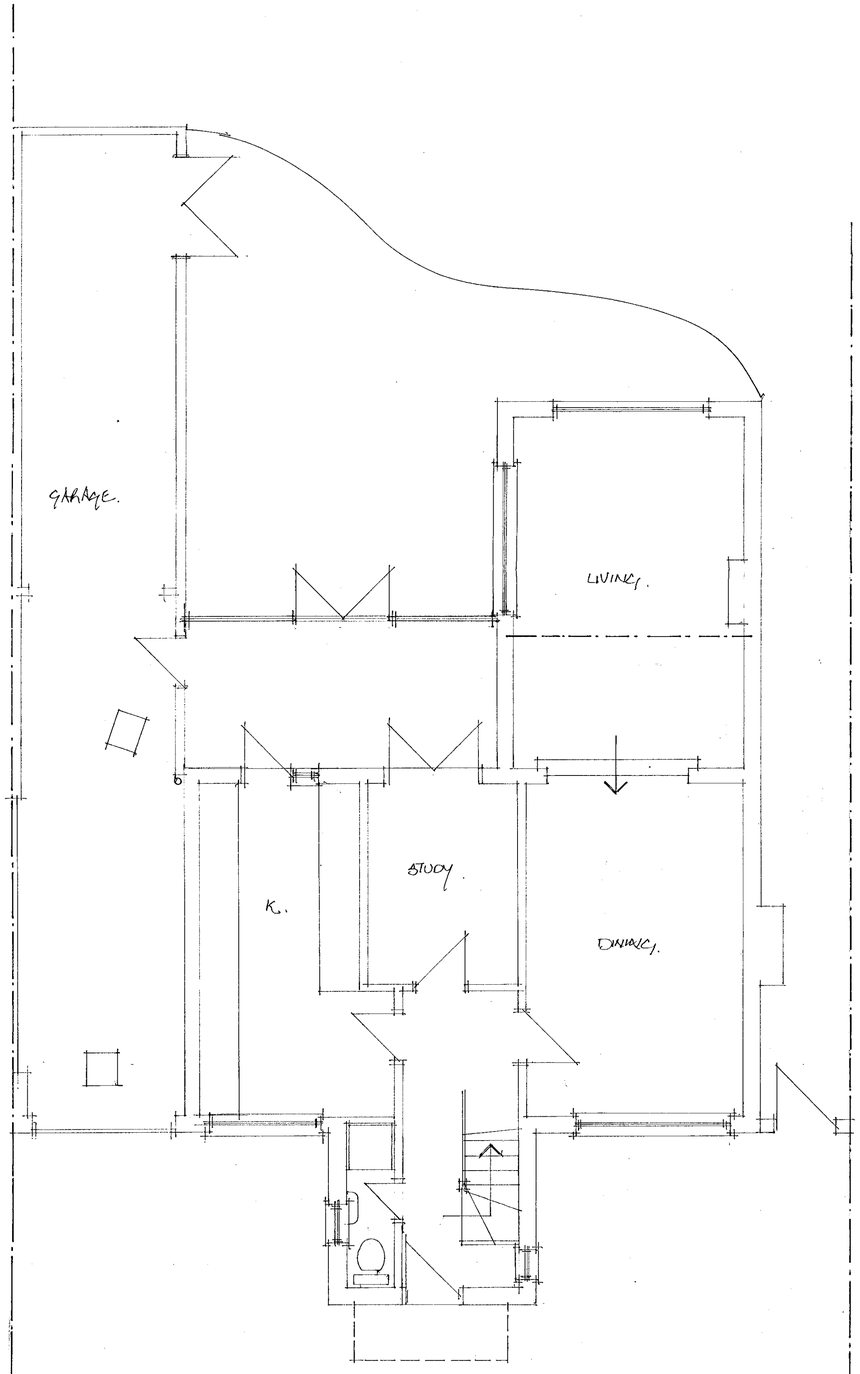

GROUND

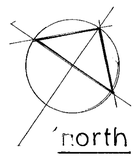

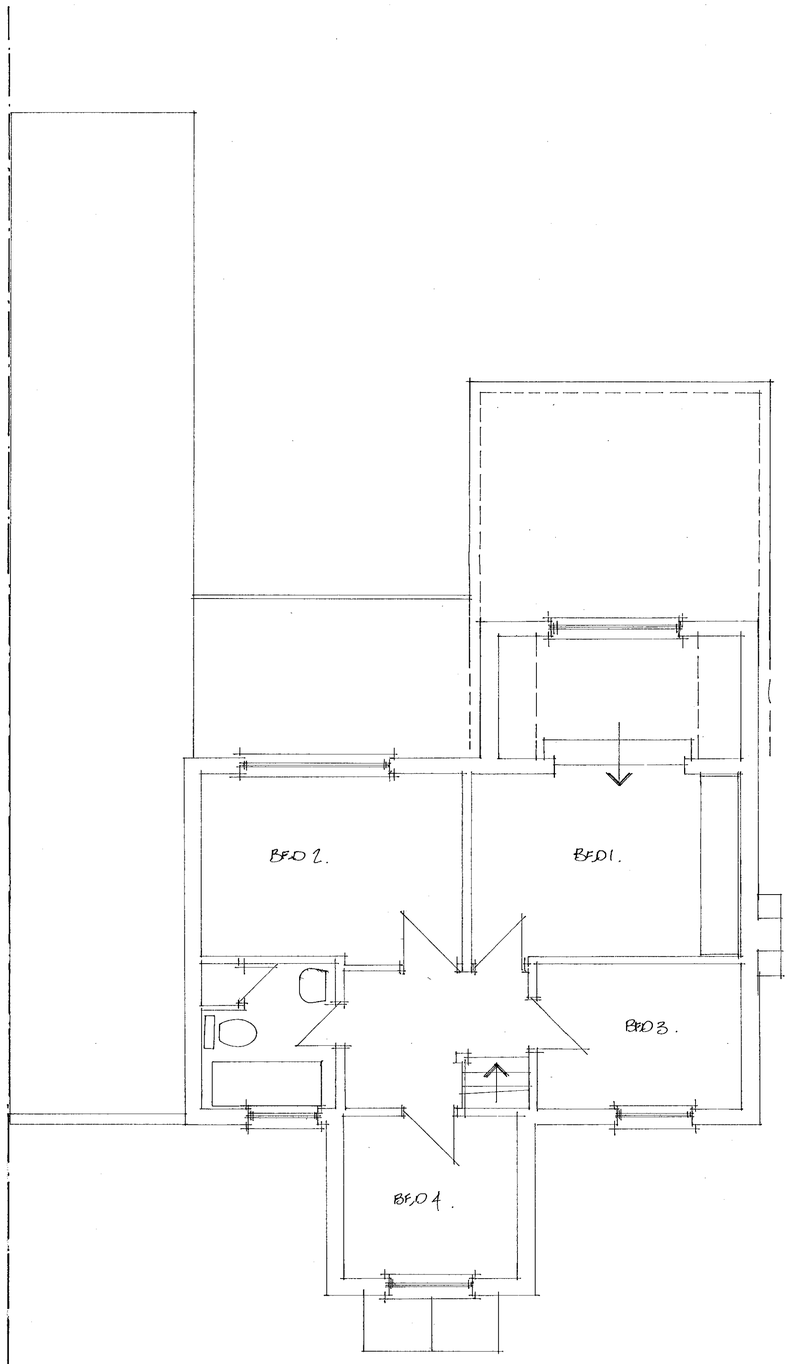

FIRST

15 MARCH 2000 0947

15 MARCH 2000 0947

W. M. GRAHAM ASSOCIATES
CHARTERED ARCHITECTS
1 Rectory Road,
Wokingham,
Berkshire, RG40 1DJ,
Tel: 0118 9770464
Fax: 0118 9770482

Job
WILLOWCROFT
OLD FOREST ROAD
WOKINGHAM

Title
EXISTING PLANS

Scale 1:50	Date FEB 2000.	Drawn By
Job No. 2273	Drawing No. 01	Revision

Artworker DS(UK).00129