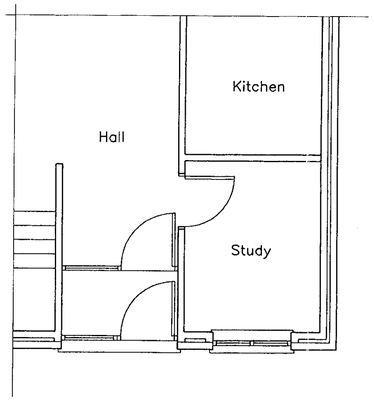

GROUND FLOOR PLAN

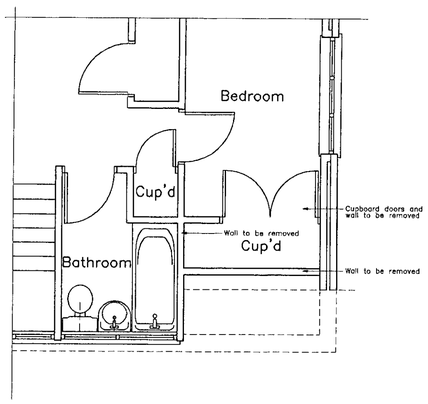

FIRST FLOOR PLAN

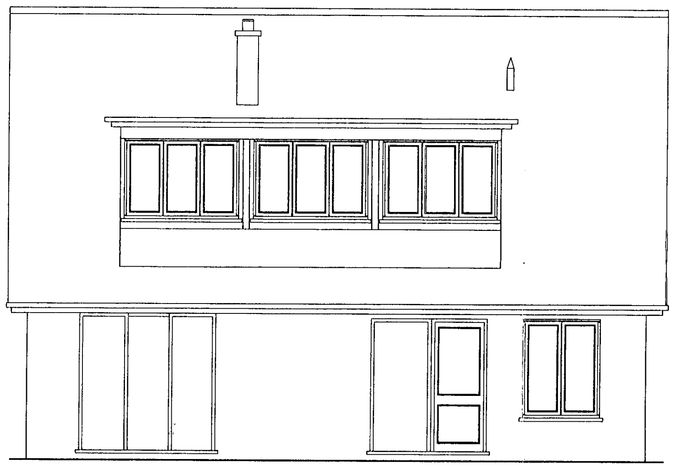

FRONT ELEVATION

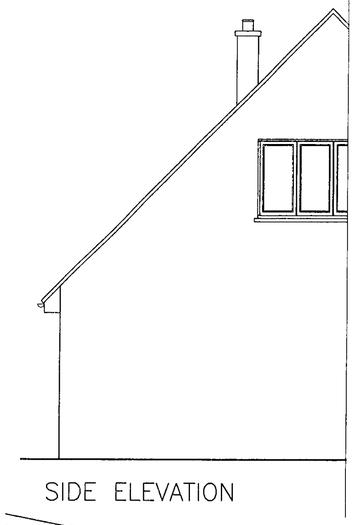

SIDE ELEVATION



SITE PLAN
(SCALE 1:1250)



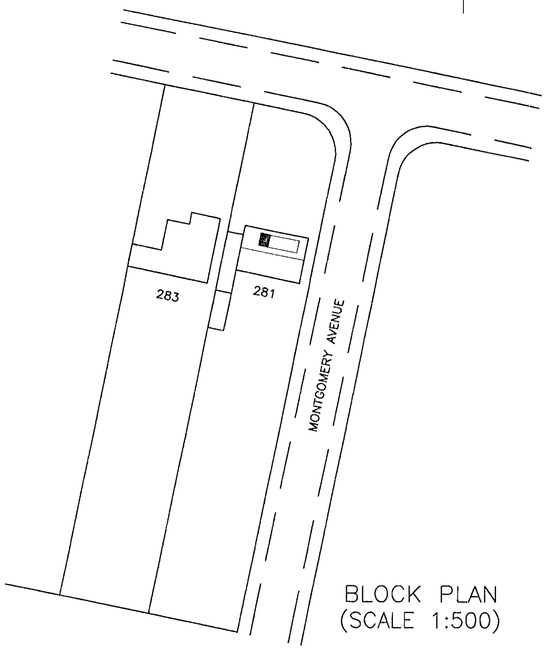

BLOCK PLAN
(SCALE 1:500)

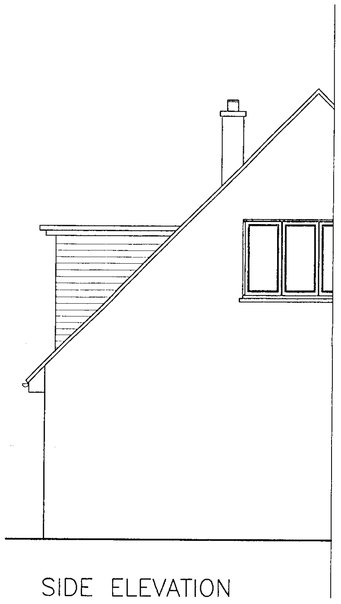

SIDE ELEVATION

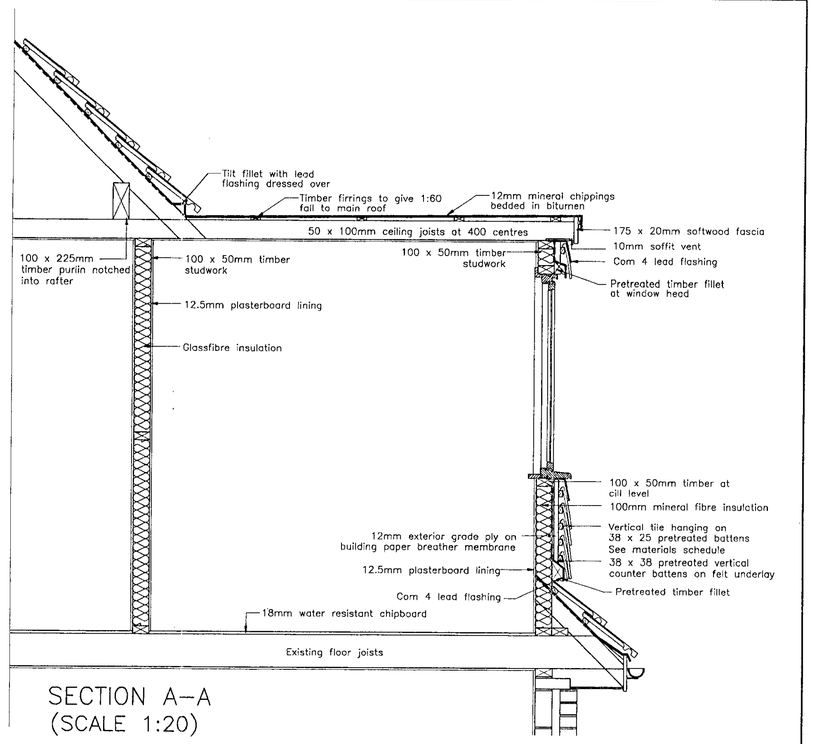

SECTION A–A
(SCALE 1:20)

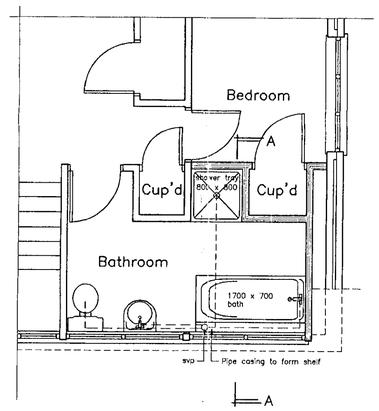

FIRST FLOOR PLAN

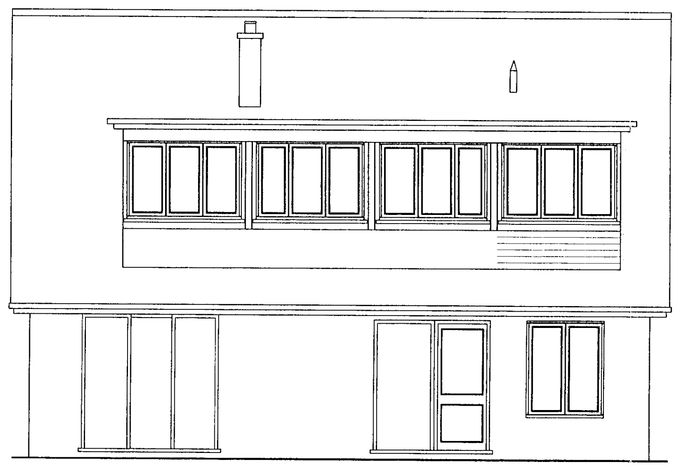

FRONT ELEVATION

APPROVED

BDS
Chartered Surveyors & Property Consultants
Architectural & Building Design Services
Building & Structural Engineers

- Structural & Condition Surveys
- Preparation of Architectural Drawings
- Extensions, Conversions & New Build
- Planning & Building Regulation Applications
- Disputes & Diagnosis of Building Defects
- Building Insurance Claims
- Schedules of Dilapidations
- Project Management
- Professional advice on all Types of Building

Windward House, Hollow Lane, Shinfield, Reading, Berkshire RG2 9AB.
Tel: 0118 988 4477
Fax: 0118 988 5266

Project
Extension to dormer window at:
281 HYDE END ROAD,
SPENCERS WOOD,
READING.

Drawing title
PLANS, ELEVATIONS AND SECTION A–A

Client
W. DAVIES Esq

Date	Scale
01.03.00	1:50

Drawn by	Drawing number	Rev
ADH	4967:00:1	

General notes
1. Dimensions to be checked on site before any work is put in hand or pre-fabricated.
2. All dimensions in millimetres. (unless otherwise stated)
3. This drawing is not a full specification of works or materials to be employed in this project.
4. The drawing and design is copyright of this practice.©

Revisions

Ref	Date	Description
		APPROVED



9/6/00