07.FEB.2000* 0505

DISUSED REGIMENTAL SHOP

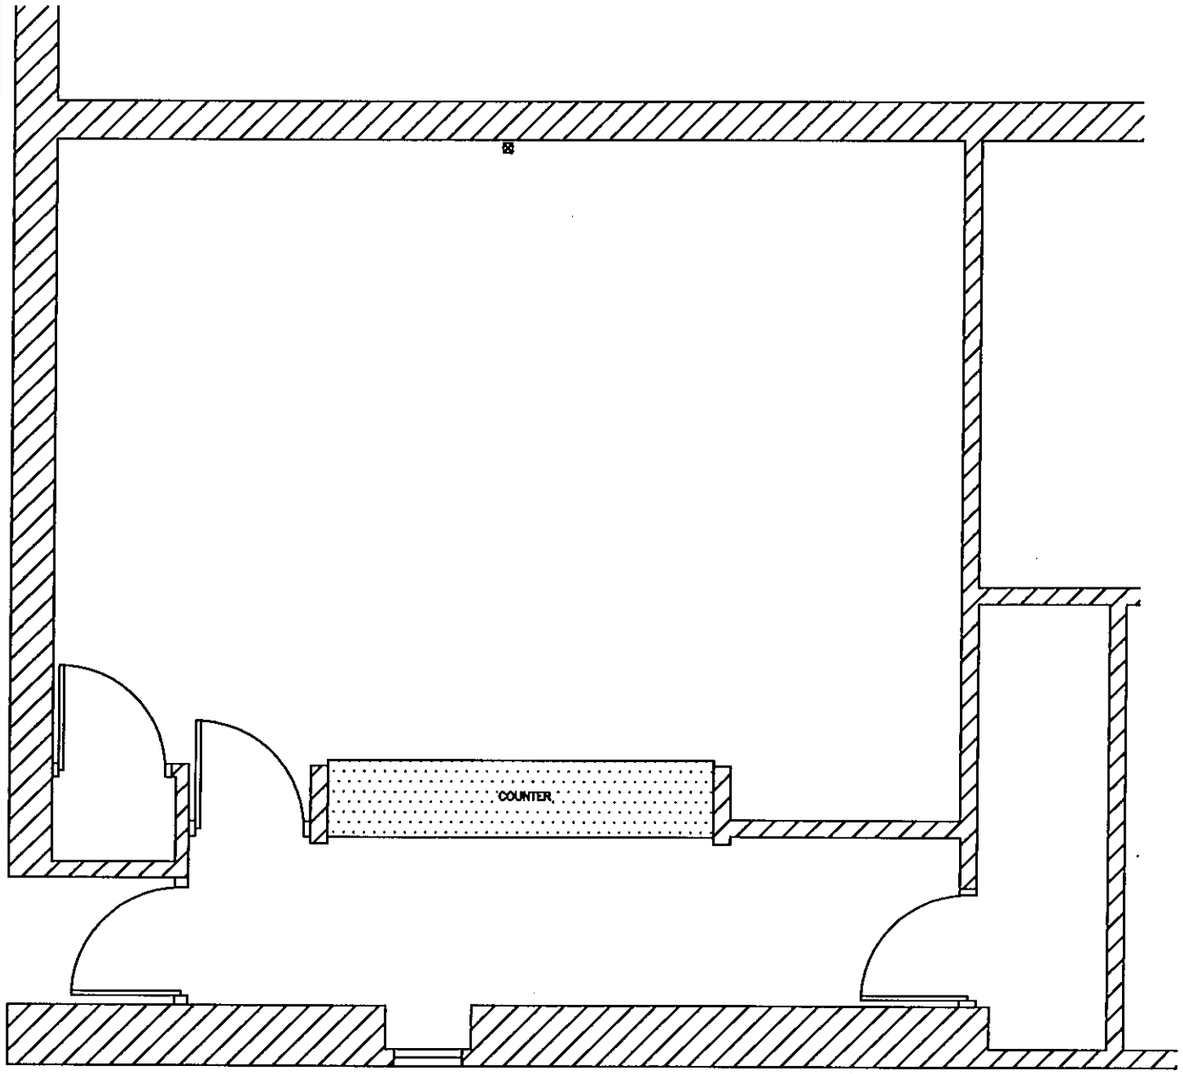

EXISTING LAUNDERETTE &
HAIRDRESSERS SHOP

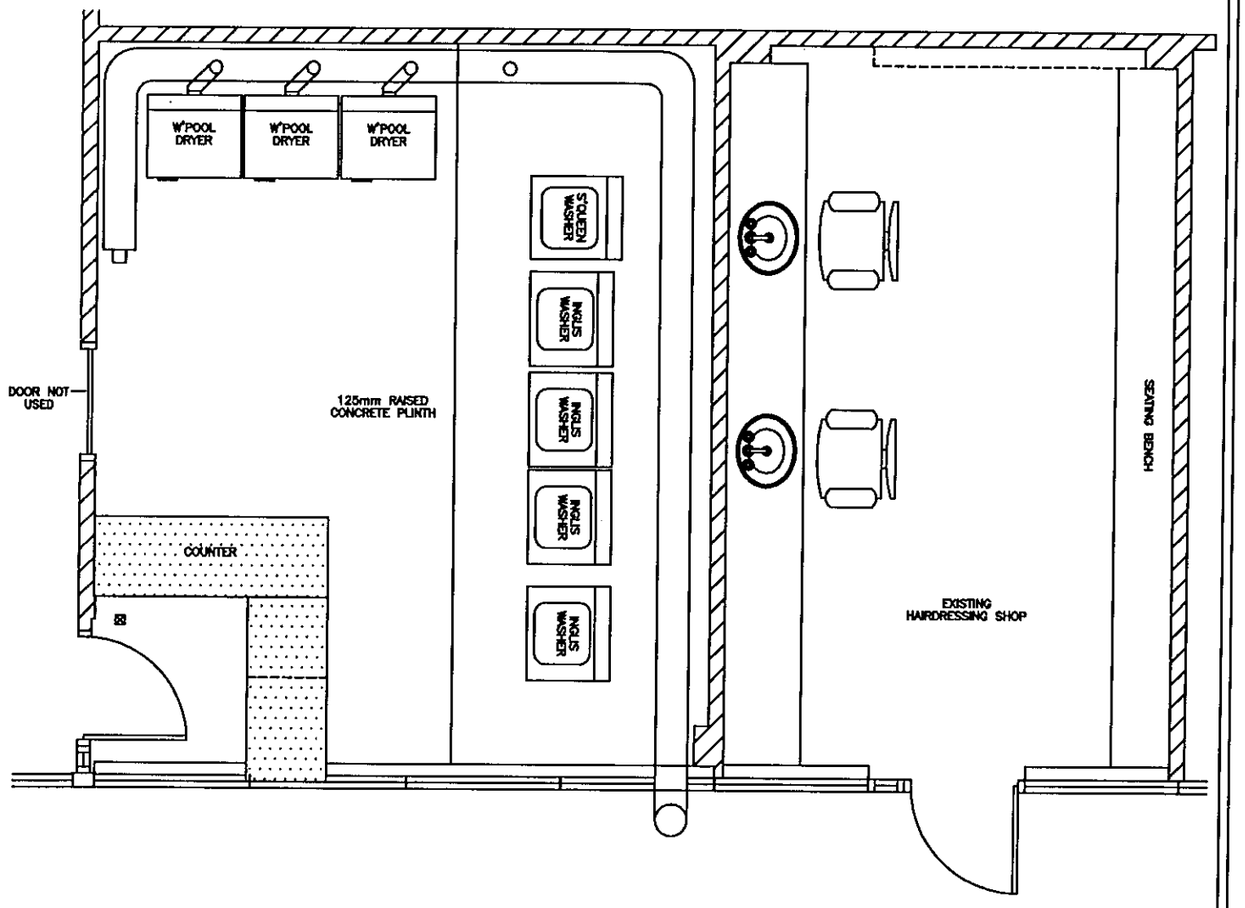

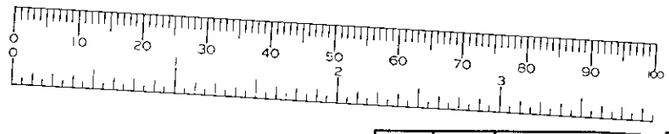

REV.	BY.	AMENDMENT DETAIL	DATE

CLIENT	: ARMY APPRENTICES COLLEGE
PROJECT	: ROWCROFT BARRACKS, ARBORFIELD GARRISON.
TITLE	: EXISTING LAUNDRY AREA LAYOUTS
SCALES	: 1 : 50
DRAWN	: J.V.B.
DATE	: 8/3/99 REVISION : --

THE JLA GROUP
MEADOWCROFT LANE
HALIFAX ROAD
RIPPONDEN
WEST YORKSHIRE
HX6 4AJ
TEL : 01422 822382
FAX : 01422 824390

07.FEB.2000* 0505

APPROVED

COMMON TUMBLE DRYER EXHAUST DUCTS TO ATMOSPHERE TO UPTURN EXTERNALLY TO CLEAR EAVES LEVEL. DUCTS TO TERMINATE VIA CHINA HAT COWLING

NEW 150mm MAIN DRAIN SEALED, & TO THE FOUL WATER SYSTEM TO BE INSTALLED BY SITE

MAKE UP AIR INLET PANEL(S) TO CREATE A MINIMUM OF 1m x 1m OF FREE AIR.
AIR LOUVRES TO BE UPTURNED IN ORDER TO DRAW FRESH AIR TOWARDS THE CEILING, MINIMISING DISCOMFORT TO THE LAUNDRY STAFF

MAYTAG WASHER

IPSO WE165 35lb WASHER

IPSO WASHERS TO BE HOUSED ON A MINIMUM OF A 6" METAL RAISING PLINTH IN ORDER TO MAINTAIN GOOD FALL TO THE MAIN DRAIN

ADG 330 DOUBLE STACK 30lb DRYER

SOILED LINEN COLLECTION SHELVING

DETERGENT STORE

COUNTER

PAPERWORK AREA

FRONT OF EXISTING COUNTER TO BE BLANKED FOR SAFETY

PORTION OF WALL REMOVED IN ORDER TO OPEN UP THE STORAGE AREA ACCESS FROM THE LAUNDRY ROOM

STAFF LOCKERS

SHELVING TO BE 4 OR 5 HIGH – TO BE DETERMINED

ELEC

NEW ELECTRICAL BOARD INSTALLED BY SITE SUITABLY SIZED FOR THE PROPOSED EQUIPMENT

PARTITION IN ORDER TO SECURE THE STORAGE AREA FROM THE COUNTER / DROP OFF AREA

REV.	BY.	AMENDMENT DETAIL	DATE
B	J.V.B.	LAYOUT SLIGHTLY ALTERED IN ORDER BE MAXIMISE WORK SPACE	17/8/99
A	J.V.B.	SLIGHT ALTERATION MADE TO THE PROPOSED MACHINERY SPECIFICATION	26/7/99

CLIENT : ARMY APPRENTICES COLLEGE
PROJECT : ROWCROFT BARRACKS, ARBORFIELD GARRISON
TITLE : PROPOSED LAUNDRY LAYOUT
SCALES : 1 : 50
DRAWN : J.V.B.
DATE : 8/3/99 REVISION : B

THE JLA GROUP

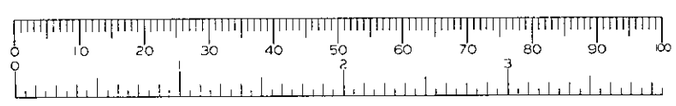

07.FEB.2000* 0505

APPROVED

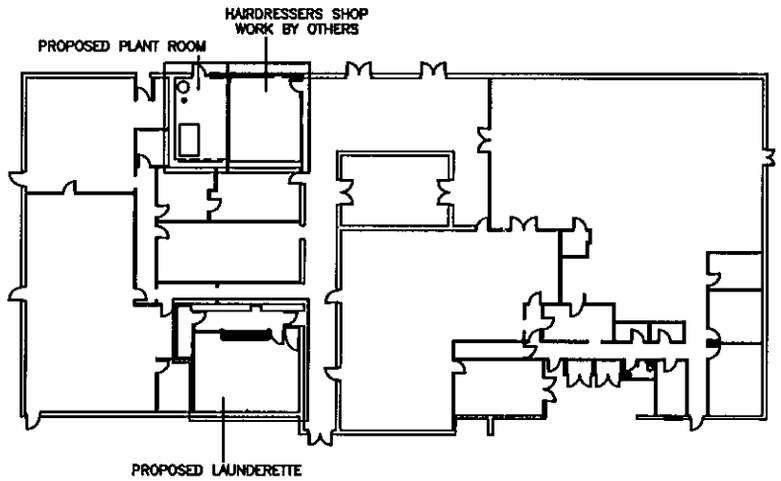

REV.	BY.	AMENDMENT DETAIL	DATE

CLIENT : ARMY APPRENTICES COLLEGE
PROJECT : ROWCROFT BARRACKS, ARBORFIELD GARRISON
TITLE : BUILDING 10 PROPOSED LAYOUT
SCALES : 1 : 500
DRAWN : J.V.B,
DATE : 7/1/2000 REVISION : --

THE JLA GROUP

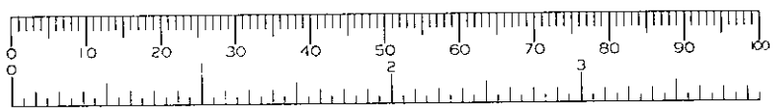

07 FEB 2000* 0505

APPROVED

ELEVATION OF NEW PLANT ROOM EXTERNAL WALL
SHOWING BOILER FLUE AND
NEW FRESH MAKE UP AIR INLET PANEL.

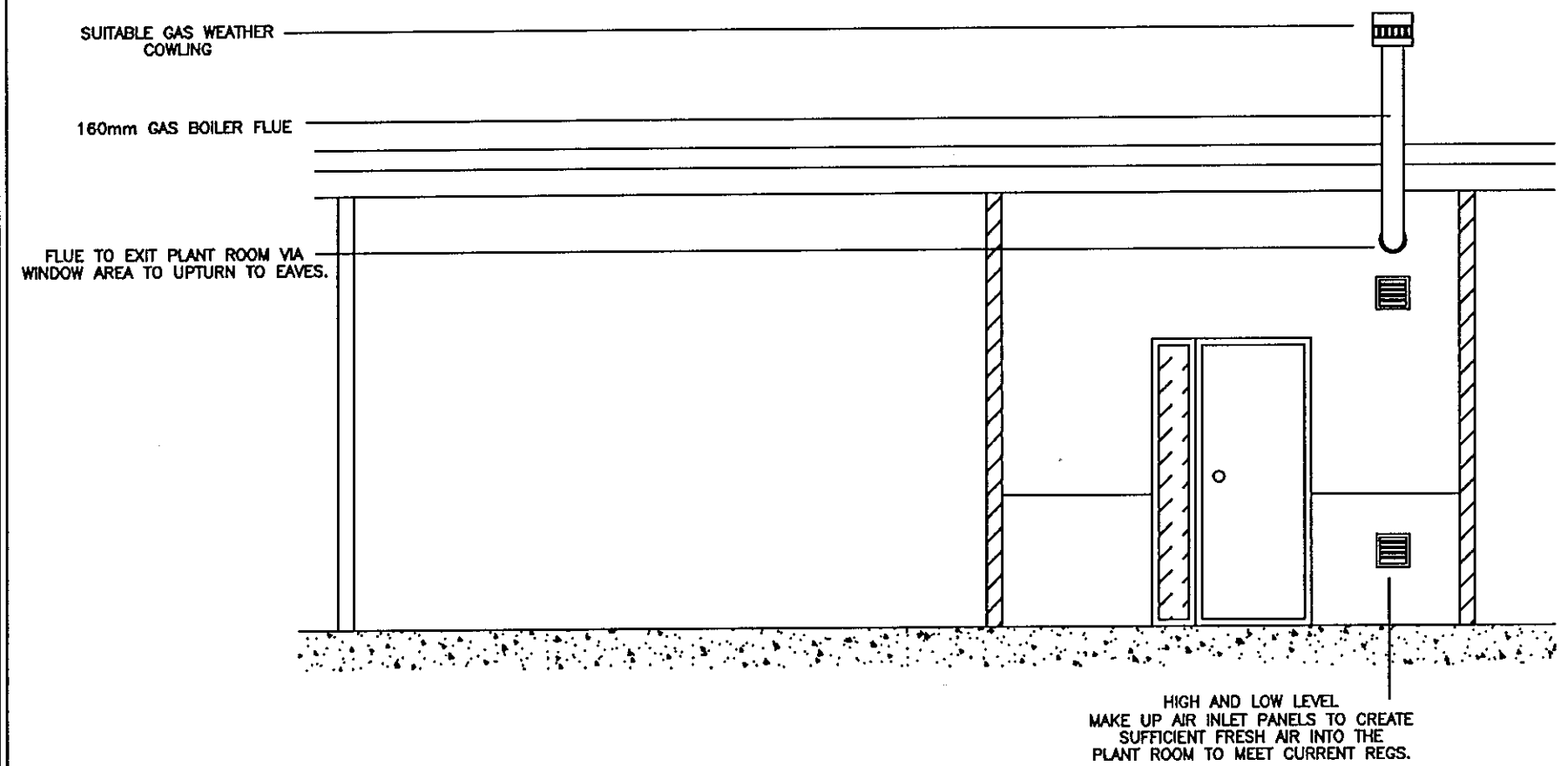

SECTION THROUGH
BOILER FLUE
A – A

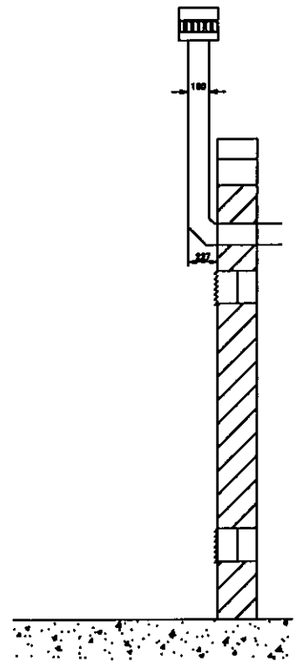

REV.	BY.	AMENDMENT DETAIL	DATE

CLIENT : ARMY APPRENTICES COLLEGE
PROJECT : ROWCROFT BARRACKS, ARBORFIELD GARRISON
TITLE : PLANT ROOM ALTERATIONS TO EXTERNAL ELEVATION
SCALES : 1 : 50
DRAWN : J.V.B.
DATE : 7/1/2000 REVISION : –

THE JLA GROUP

17.FEB.2000* 0505

ELEVATION OF NEW LAUNDERETTE EXTERNAL WALL
SHOWING TUMBLE DRYER EXHAUST DUCTS AND
NEW FRESHMAKE UP AIR INLET PANEL.

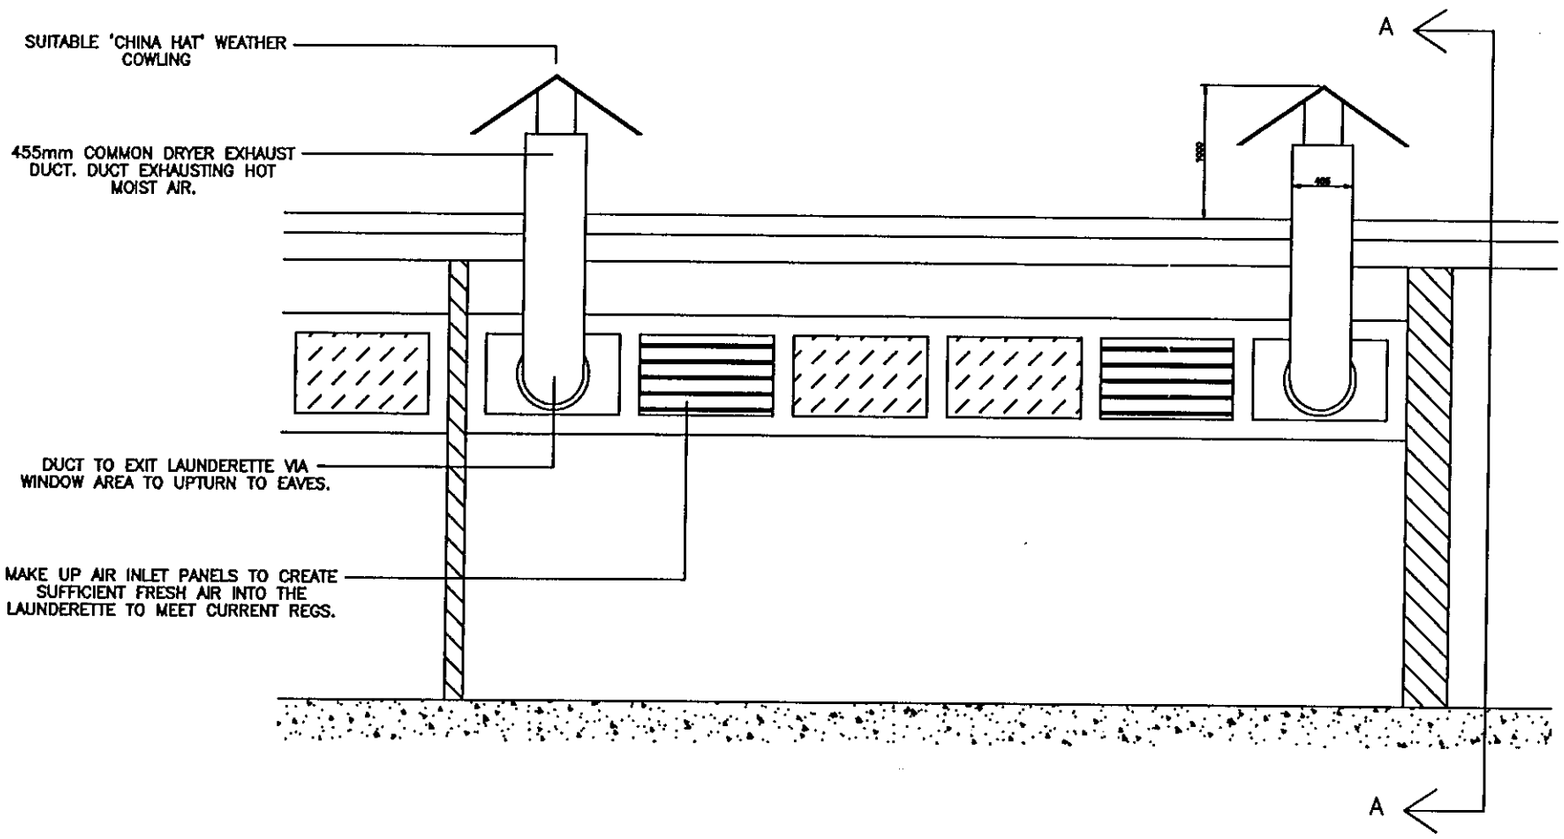

SECTION THROUGH DUCT
A – A

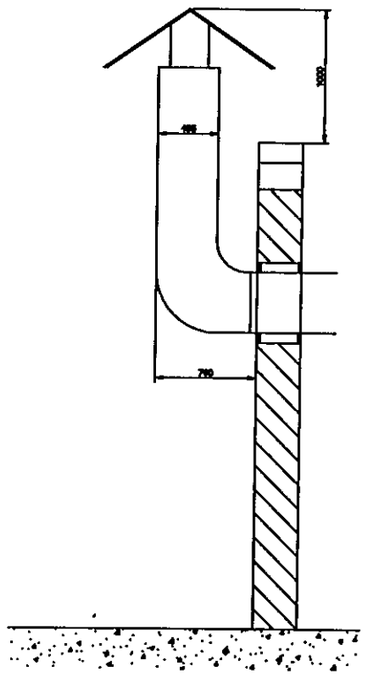

REV.	BY.	AMENDMENT DETAIL	DATE

CLIENT : ARMY APPRENTICES COLLEGE
PROJECT : ROWCROFT BARRACKS, ARBORFIELD GARRISON
TITLE : LAUNDERETTE ALTERATIONS TO EXTERNAL ELEVATION
SCALES : 1 : 50
DRAWN : J.V.B.
DATE : 7/1/2000 REVISION : –

THE JLA GROUP