CONSTRUCTION NOTES.

FLOOR. 50mm SAND/CEMENT SCREED UPON 150mm CONCRETE SLAB UPON 1000g DP MEMBRANE LAPPED TO DPC.

EXISTING SOIL PIPES. BRIDGE SUBSURFACE BRICKWORK WHERE WALLS INTERSECT WITH DRAINAGE COURSES TO ENSURE THAT SOILPIPES ARE LATERALLY & VERTICALLY FREE OF RESTRAINT.

CONSERVATORY ROOF MATERIALS. ROOF GLAZING OF TRANSLUCIENT MULTI CAVITY POLYCARBONATE SHEET SUPPORTED WITHIN UPVC (WHITE) GLAZING BARS.

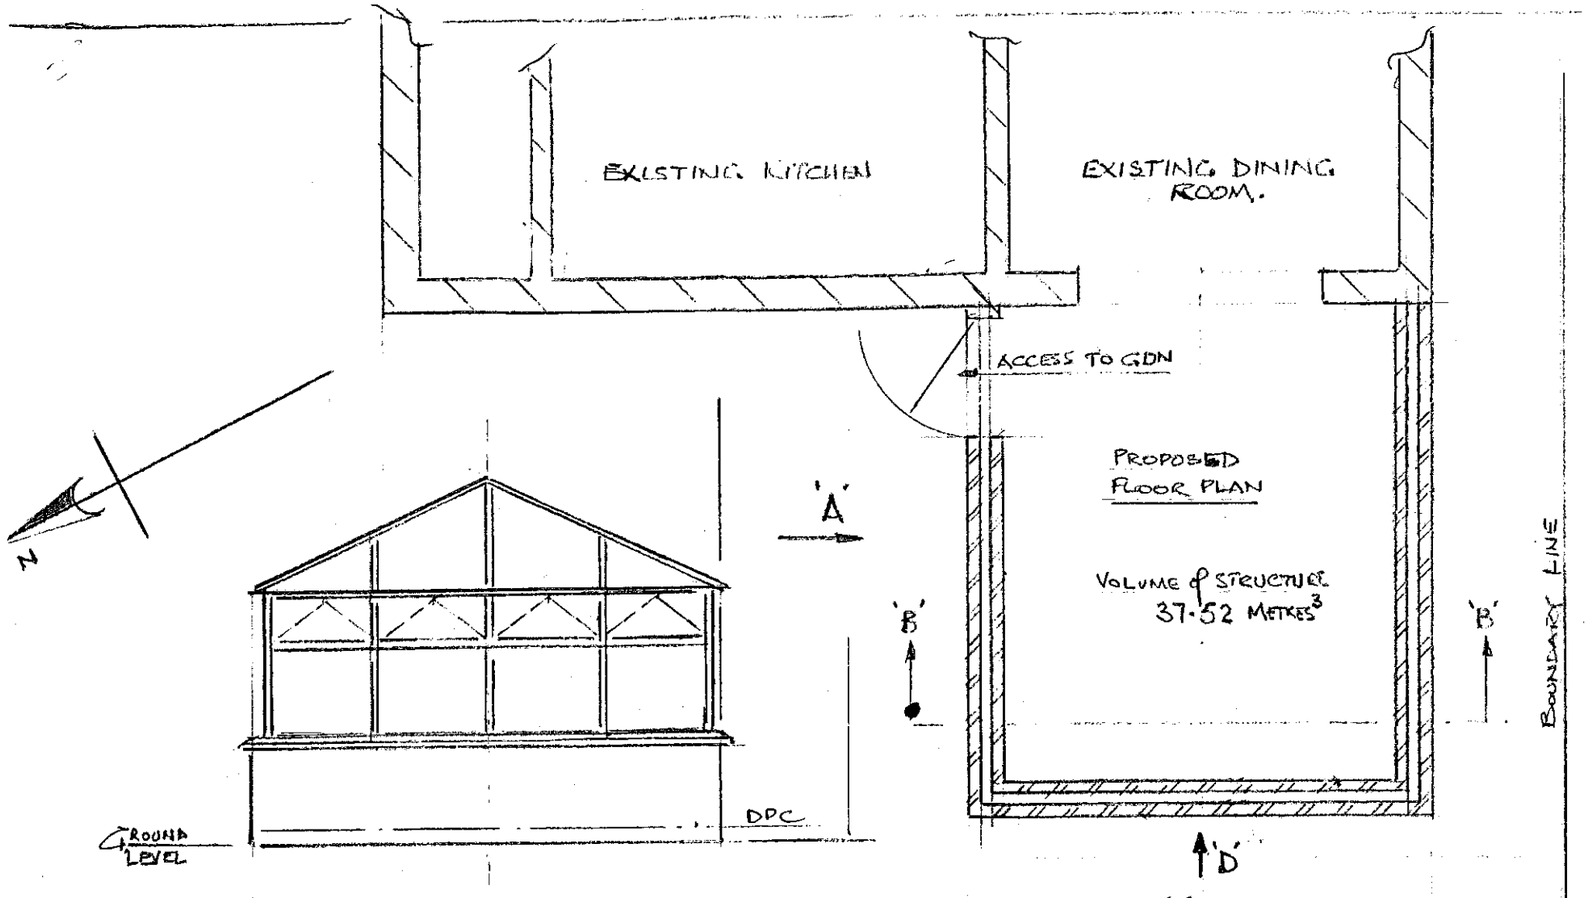

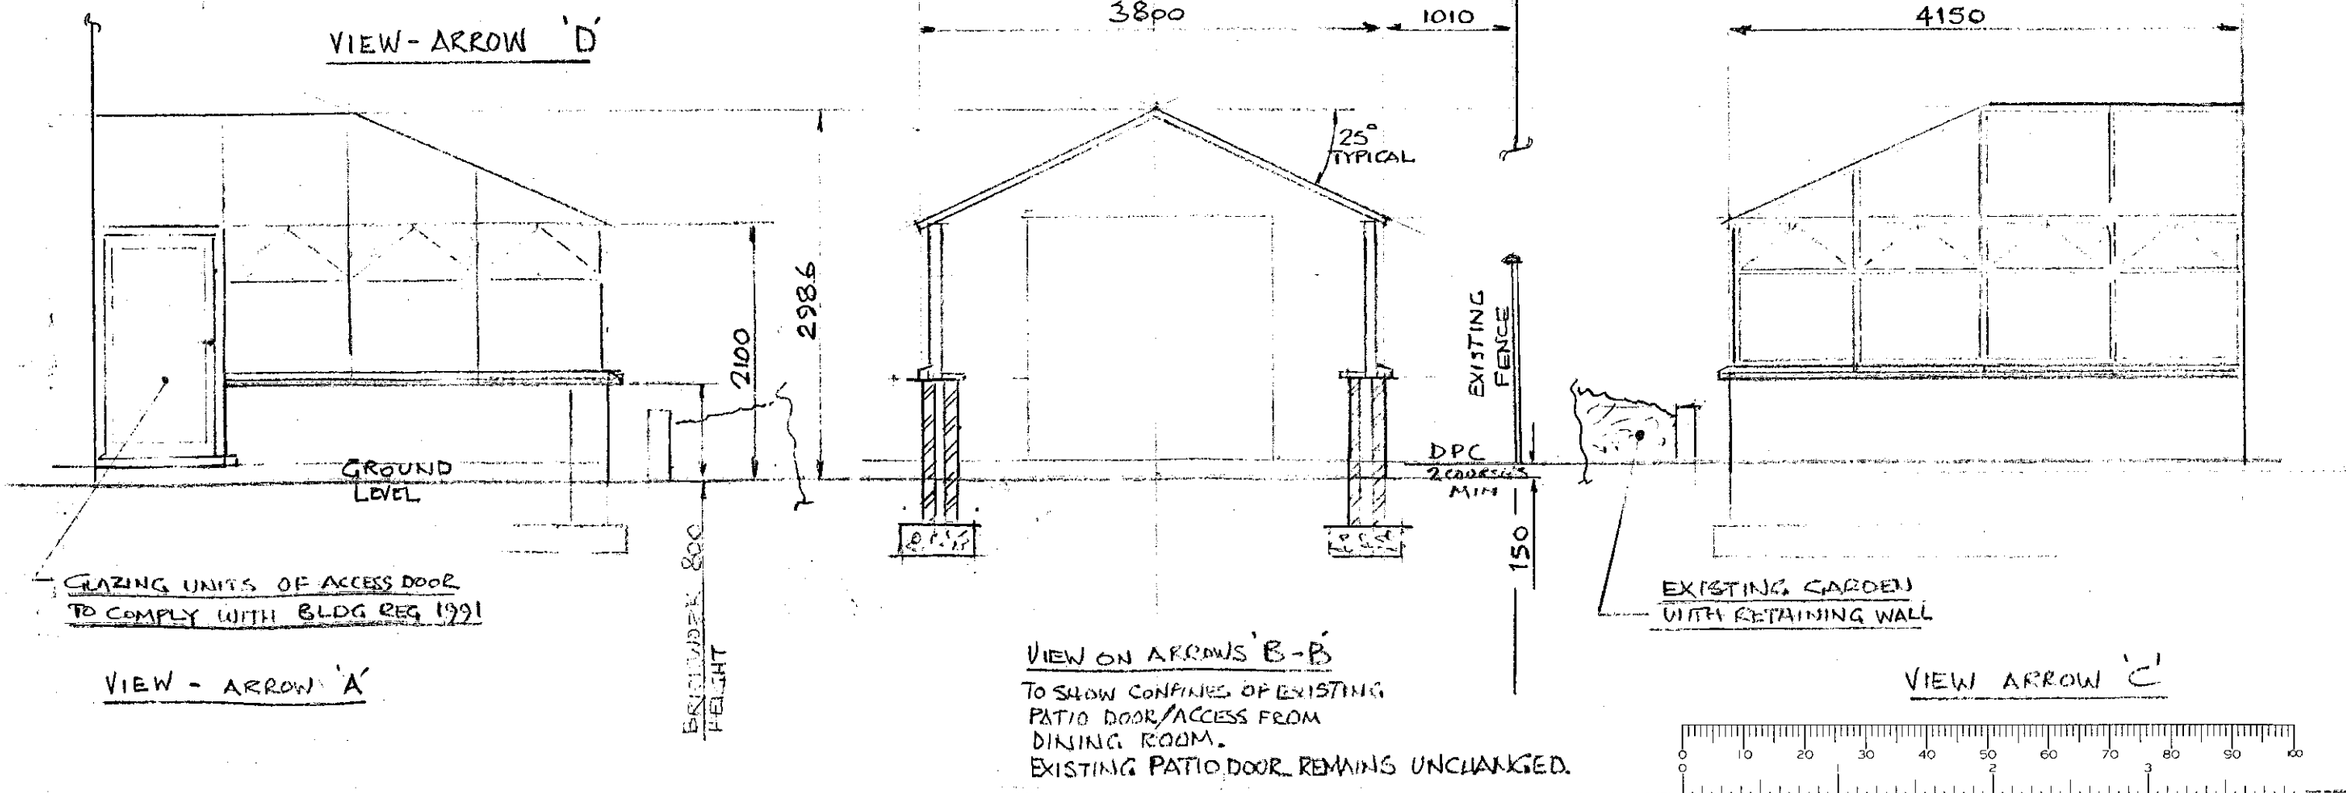

MR & MRS T J P WILKINS
29 POUNDFIELD WAY
TWYFORD
BERKSHIRE
RG10 0XR

PROPOSED CONSERVATORY

PLAN WITH VIEWS TO ELEVATIONS 'A' 'C' 'D' & SECTION 'B-B'

SCALE 1:50

DRAWN MARCH 2000

2