17 MAR 2000* 0983

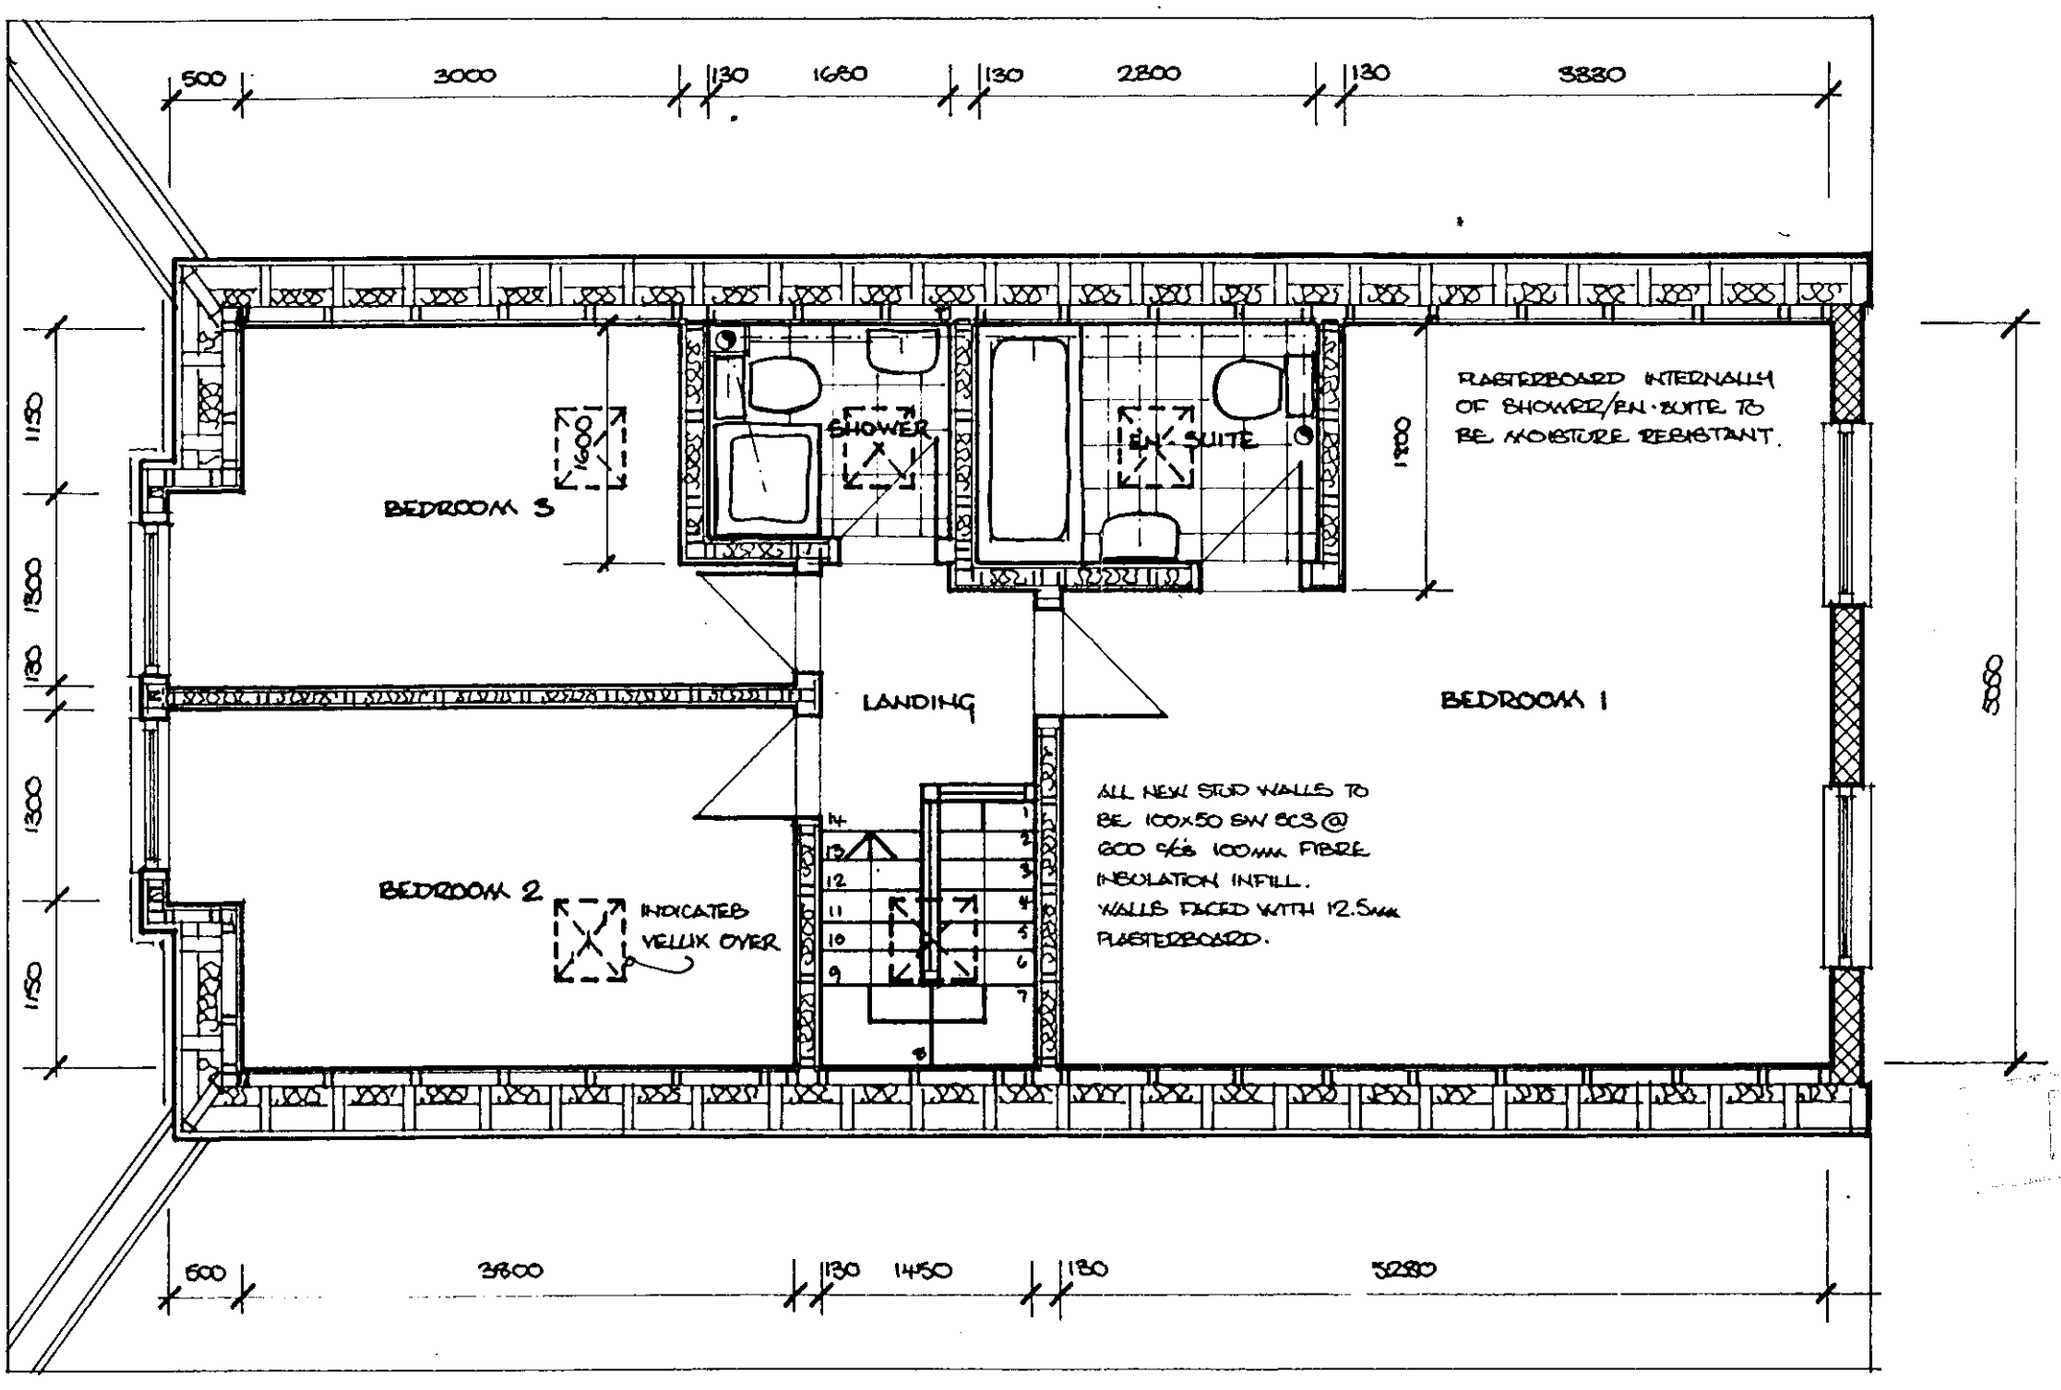

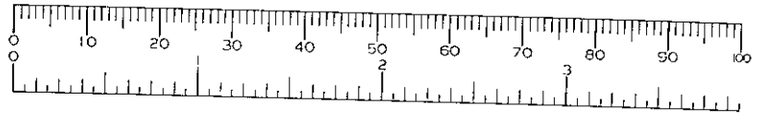

MR & MRS R. KINCH
53 KILN RIDE WOKINGHAM

PROPOSED ROOF PLAN

SCALE 1:50

DATE FEBRUARY 2000

SHEET 2 OF

30/5/02

17 MAR 2000* 0983

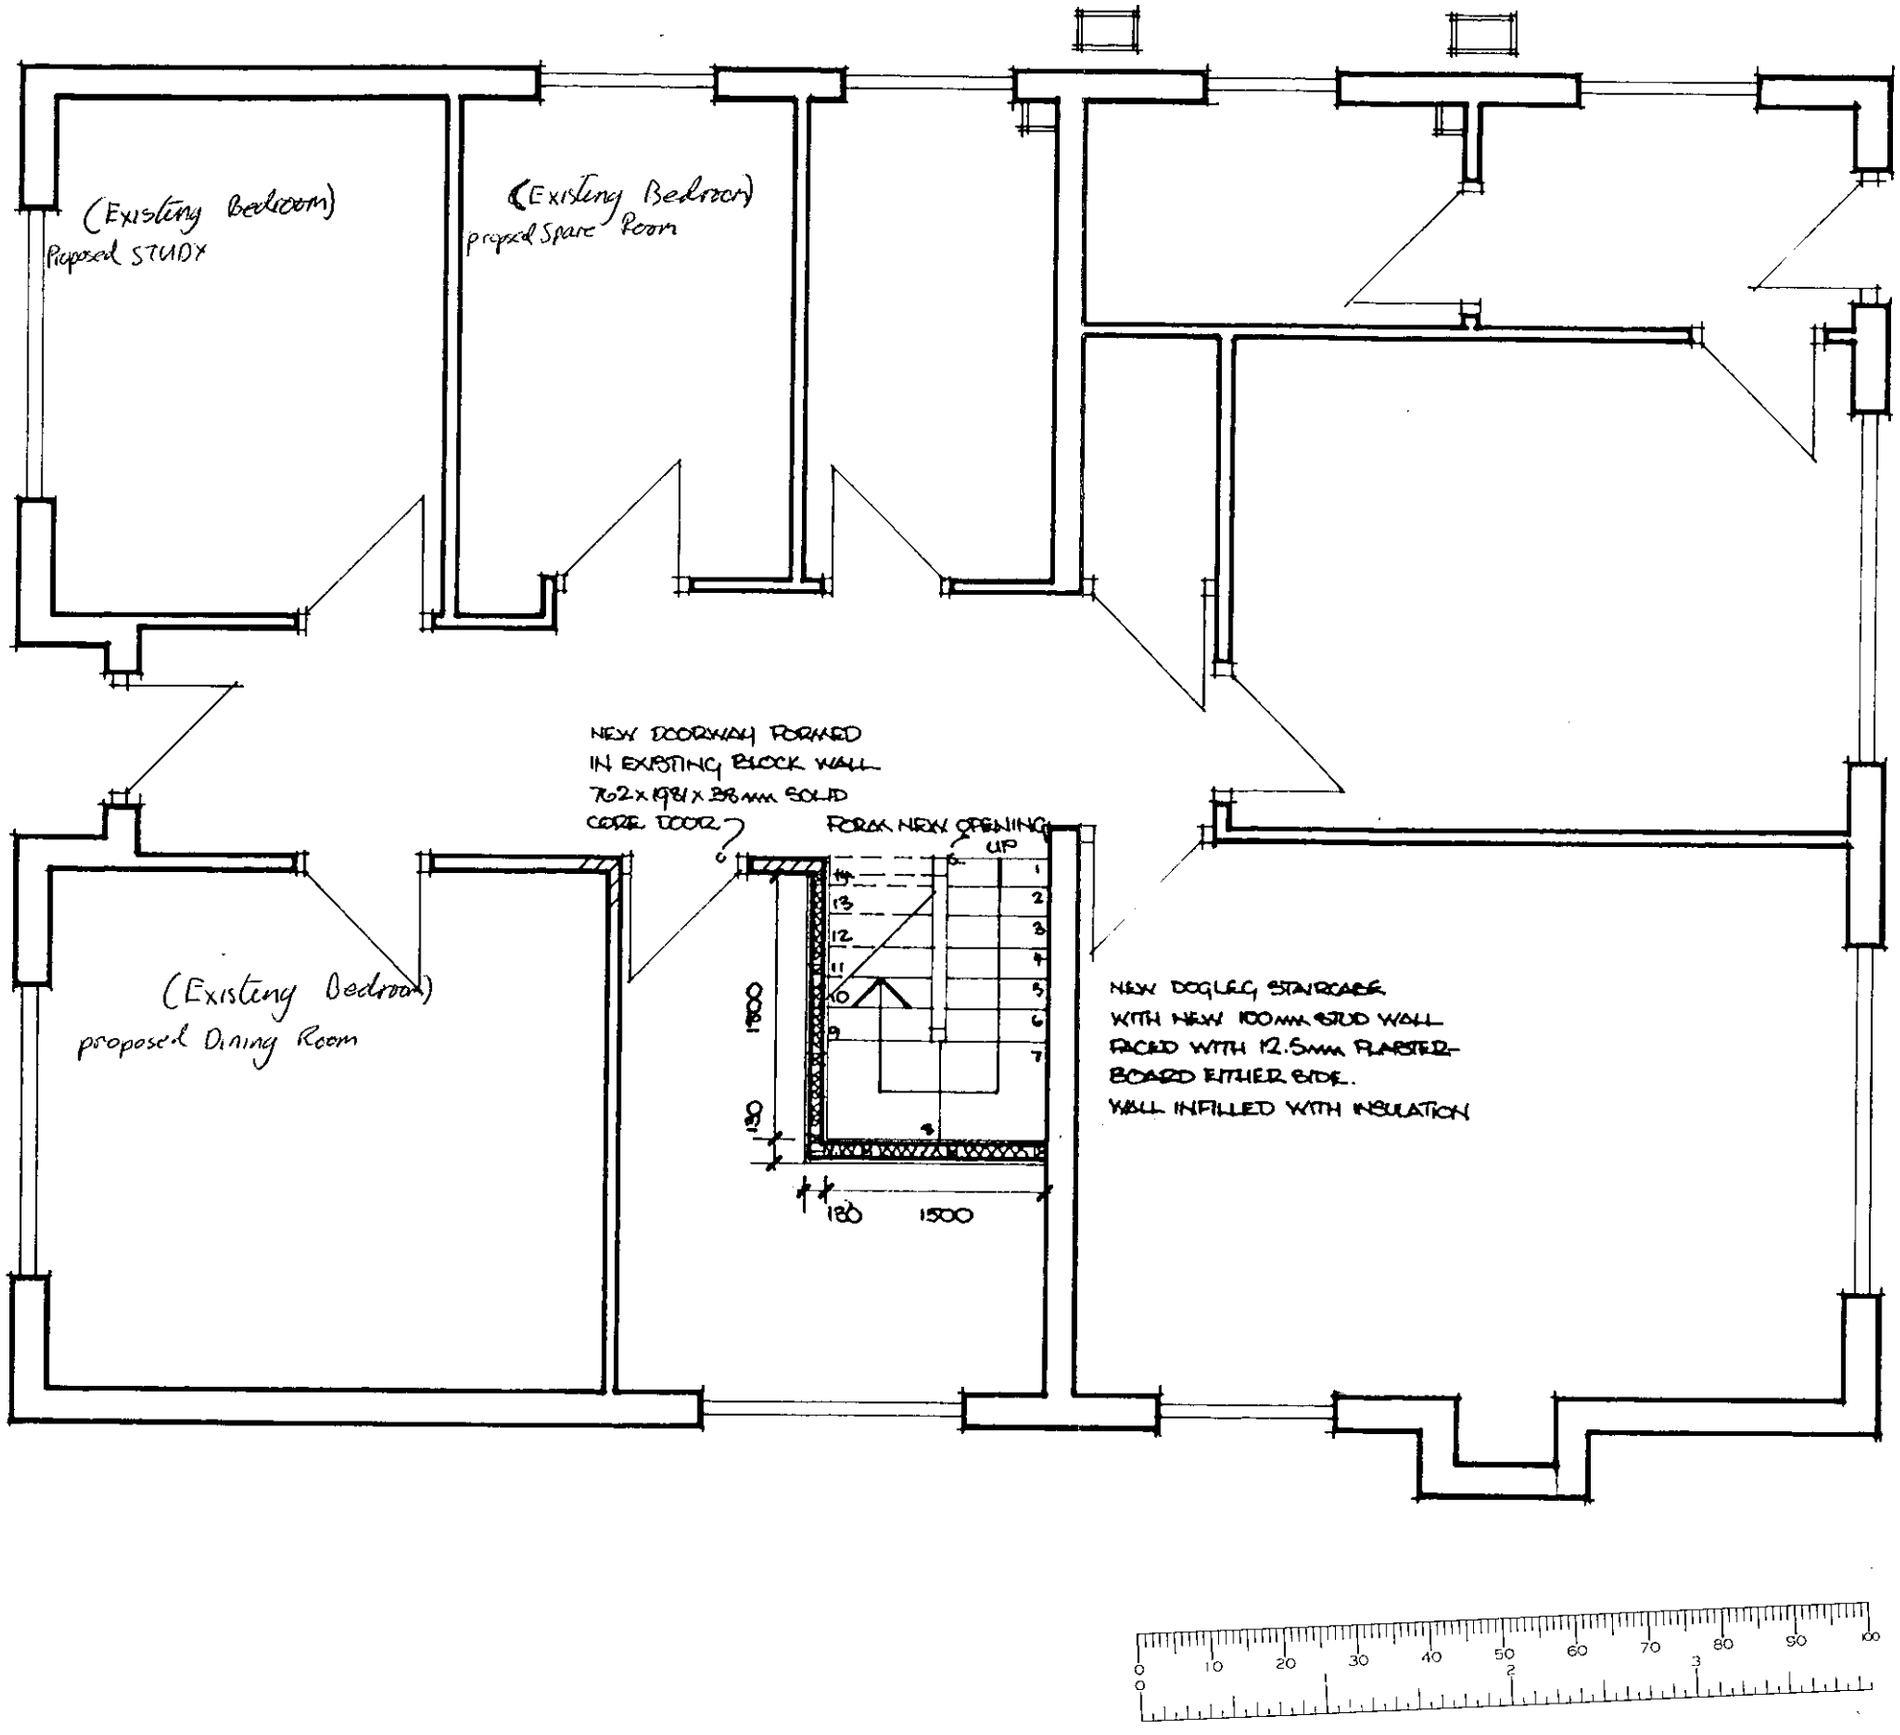

MR & MRS R. KINCH
53 KILN RIDE WOKINGHAM

PROPOSED GROUND FLOOR PLAN

SCALE 1:50

DATE FEBRUARY 2000

SHEET 1 OF

30/5/02

17 MAR2000* 0983

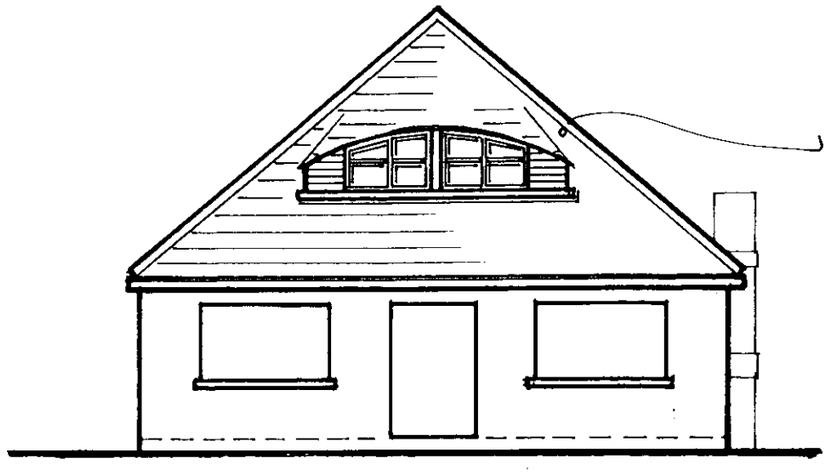

FRONT ELEVATION

PROPOSED "EYE BROW" DORMER WINDOW ROOF TILES TO MATCH EXISTING

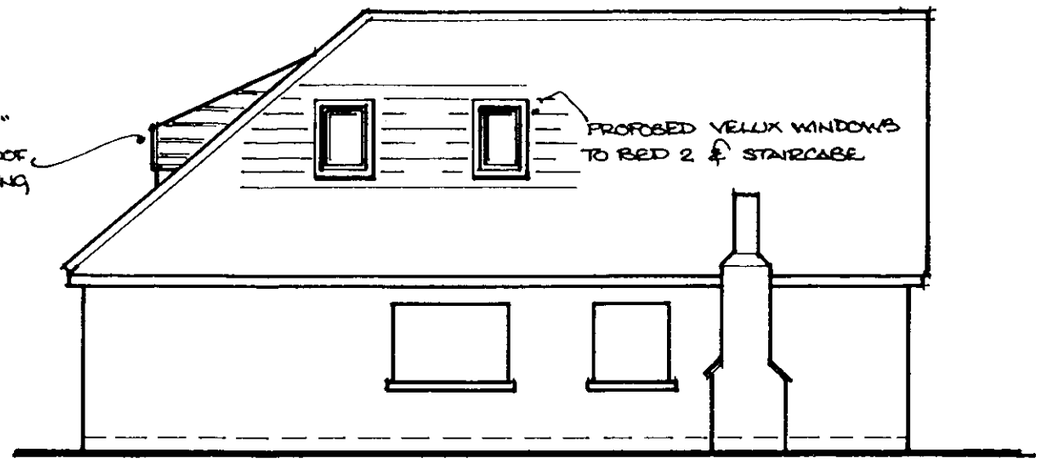

PROPOSED VELUX WINDOWS TO BED 2 & STAIRCASE

SIDE ELEVATION

PROPOSED VELUX TO EN SUITE, SHOWER & BED 3

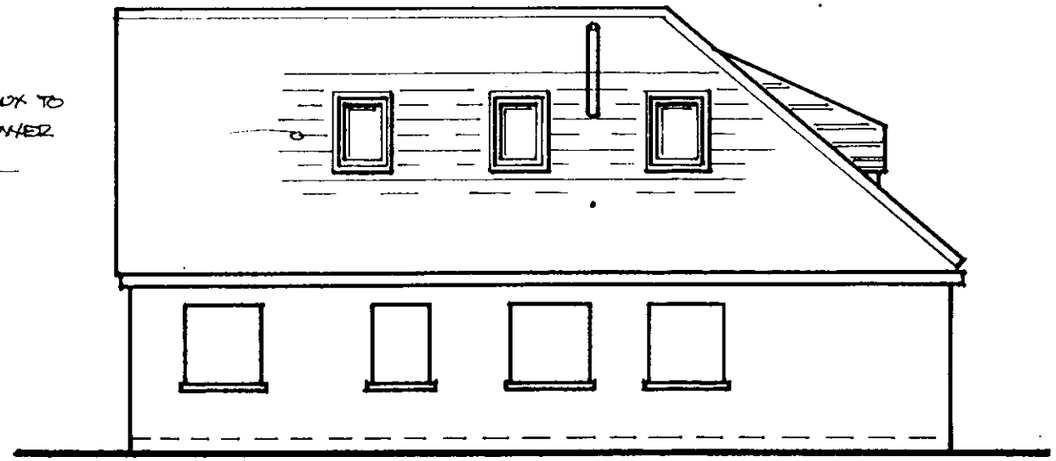

SIDE ELEVATION

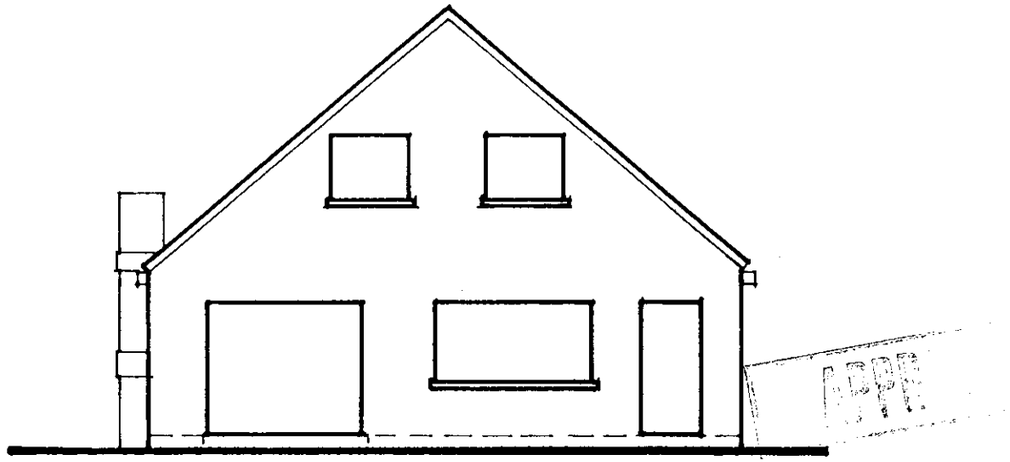

REAR ELEVATION

APPR

CJ
30/5/02

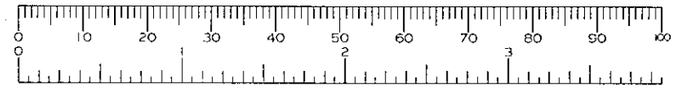

MR & MRS R. KINCH
58 KILN RIDE, WOKINGHAM

PROPOSED ELEVATIONS

SCALE 1:100

DATE FEBRUARY 2000

SHEET 3 OF

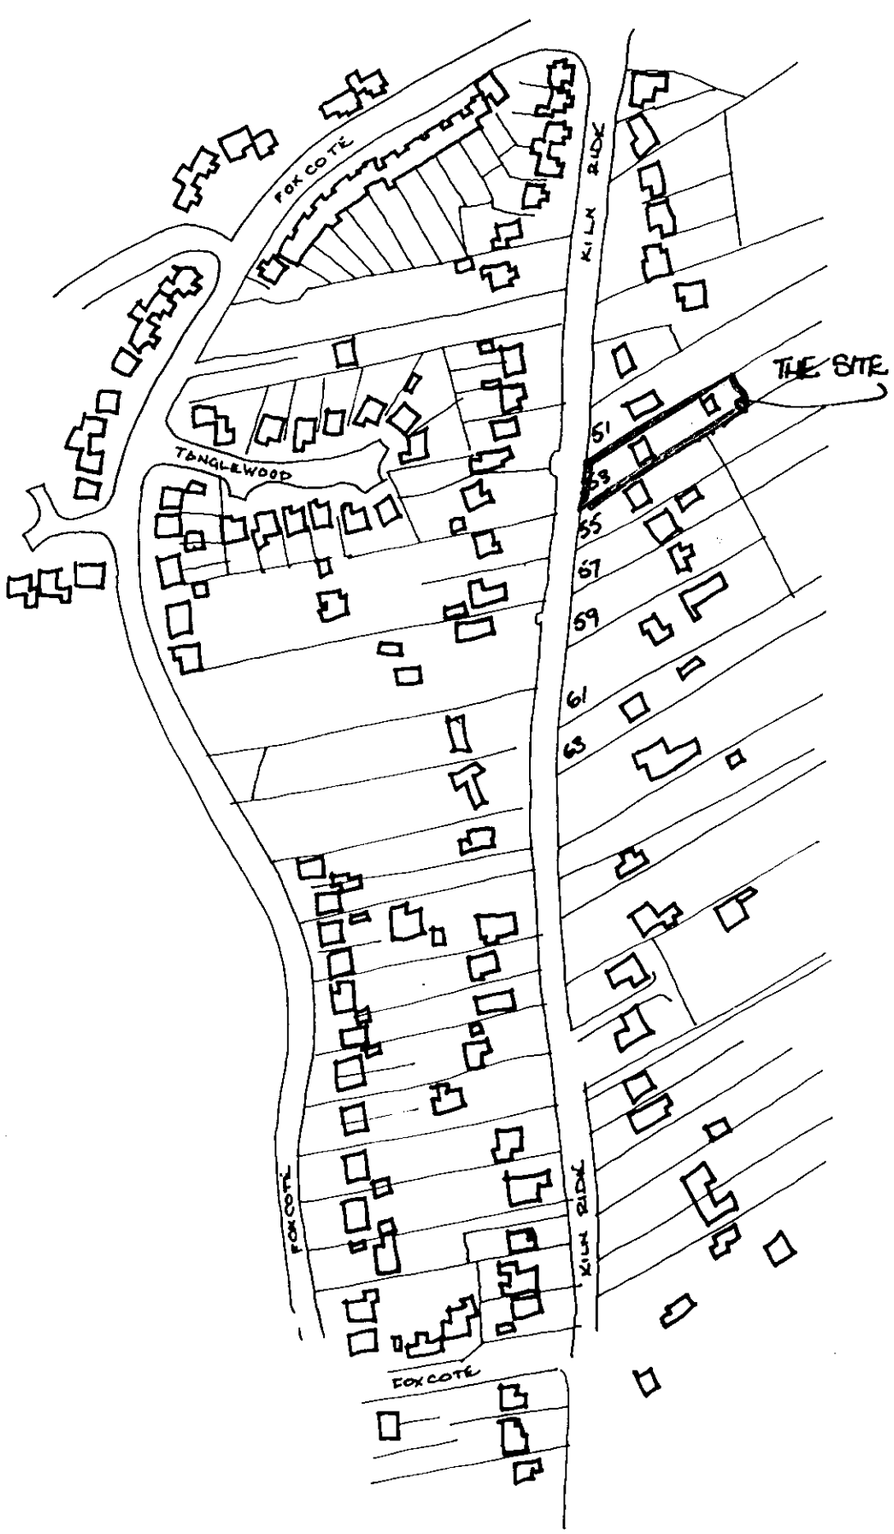

17 MAR 2000 * 0983

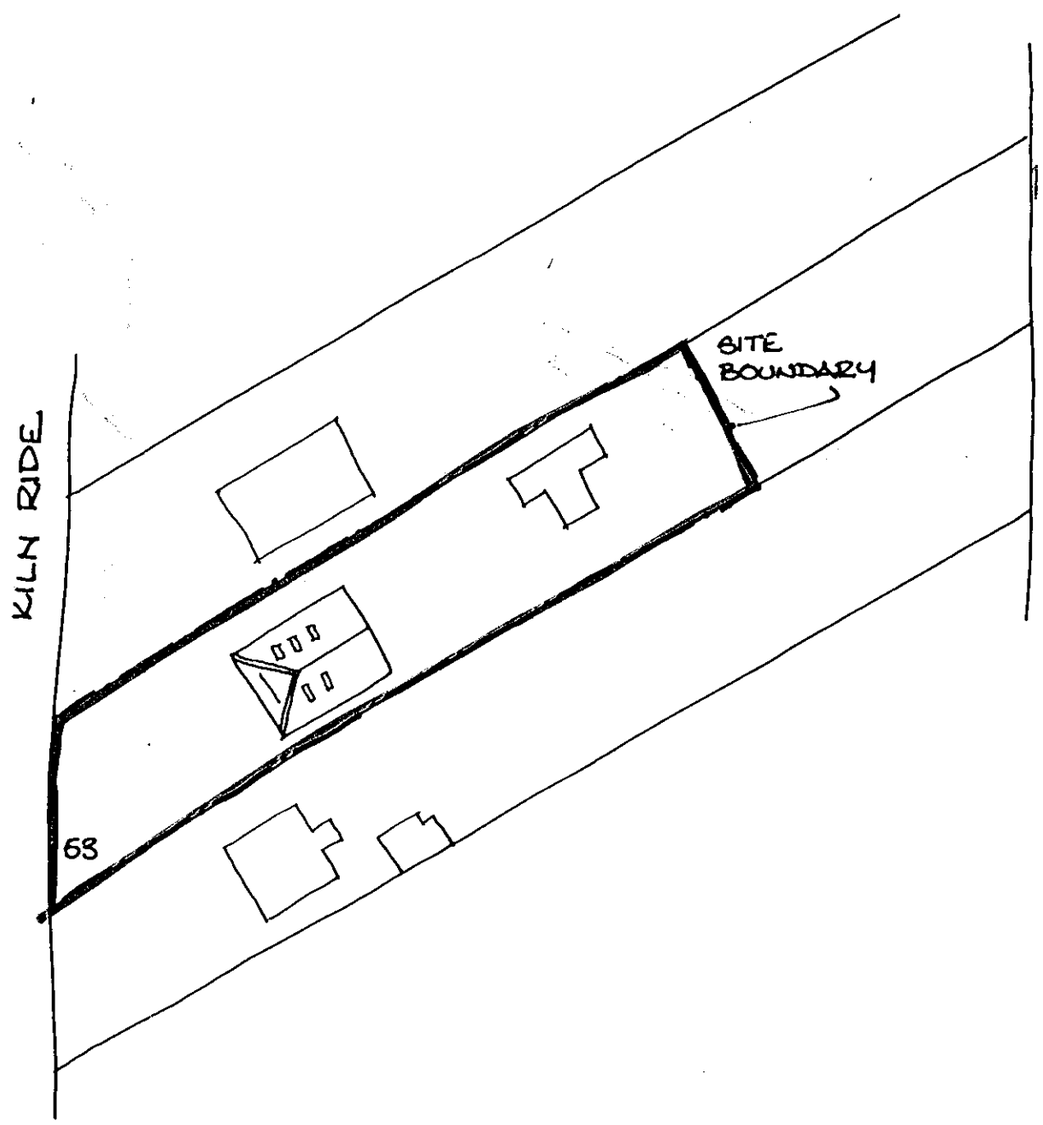





4/30/5/02

MR & MRS R. KINCH
58 KILN RIDE WOKINGHAM

PROPOSED SITE & LOCATION PLANS

SCALES 1:1250 & 1:500

DATE FEBRUARY 2000

SHEET 4 OF