


APPROVED

35 Parsley Close
Lower Earley
Berkshire.


Block Plan
Scale 1:500.

Ltd.


20.MAR2000* 0992

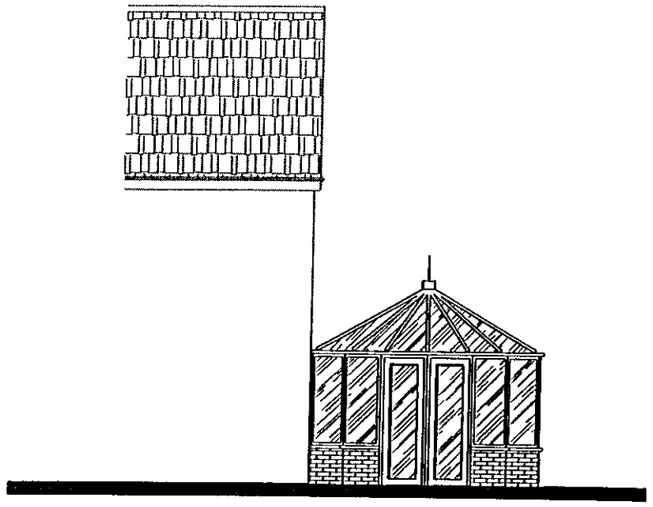


PROP. SIDE ELEVATION

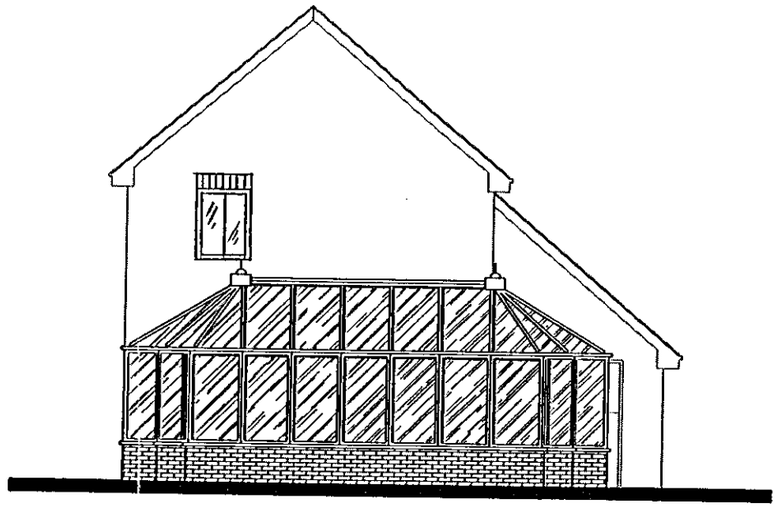

PROP. REAR ELEVATION

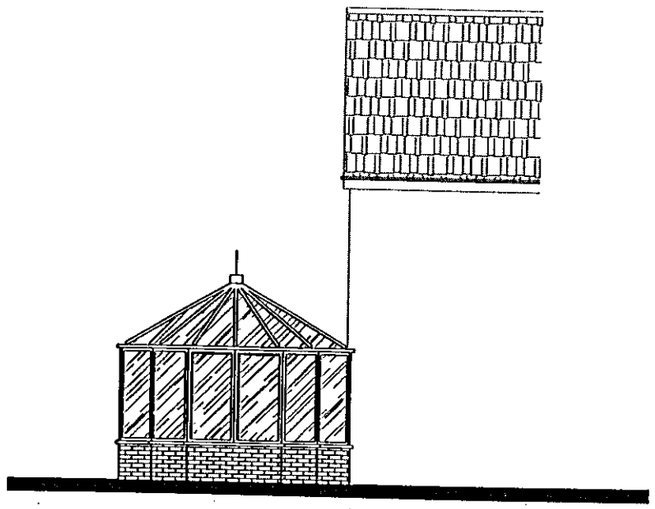

PROP. SIDE ELEVATION

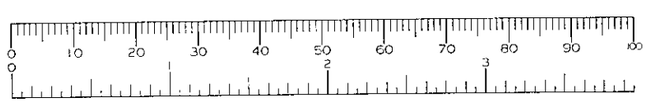

Revision: Date: Notes:

APPROVED

Client:
Mr. & Mrs. Dieppe.

Job Title:
**35 Parsley Close,
Reading,
Berkshire.**

Drawing Title:
PROP. ELEVATIONS.


Scale:
1/100. A3

Date:
March. 2000. Drawn By: **P.J.M.**


Drawing No.:
P14-00-02.

Revision: Date: Notes:


20.MAR2000* 0992

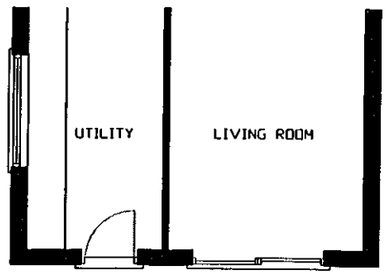

EXTG. PLAN

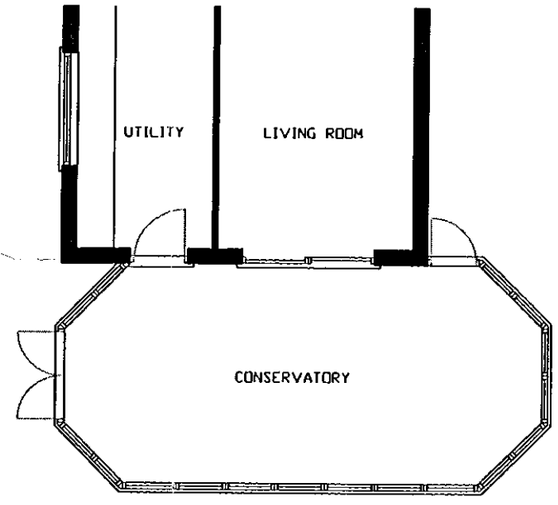

PROP. PLAN

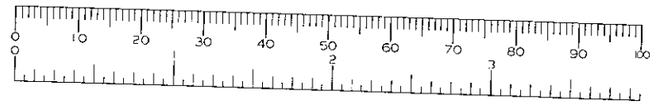

APPROVED

Client:
Mr. & Mrs. Dieppe.

Job Title:
35 Parsley Close,
Reading,
Berkshire.

Drawing Title:
EXTG. & PROP. PLANS.

Scale:
1/100. A3

Date:
March. 2000. Drawn By: **P.J.M.**

Drawing No.:
P14-00-01.