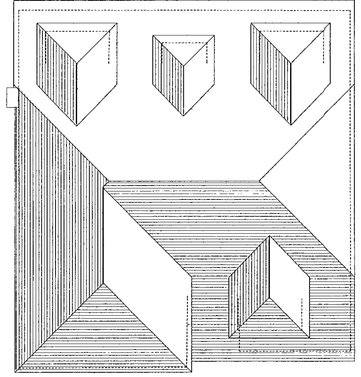

roof



front

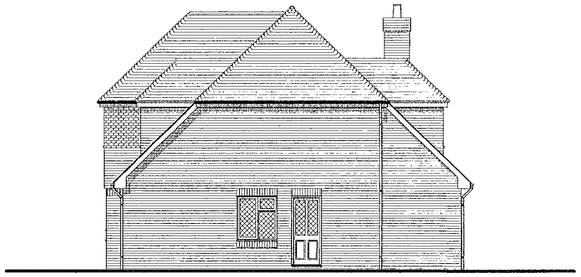

side

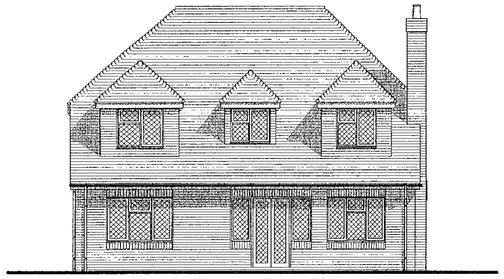

rear

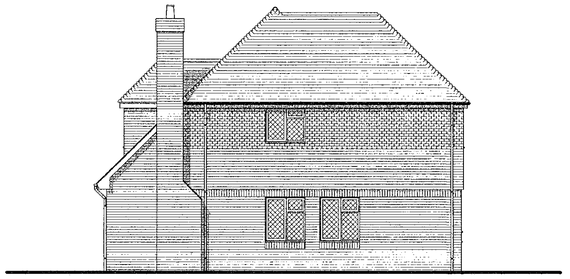

side

elevations

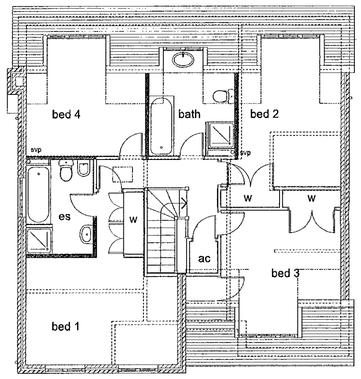

first

elevation from School Road (1: 200)

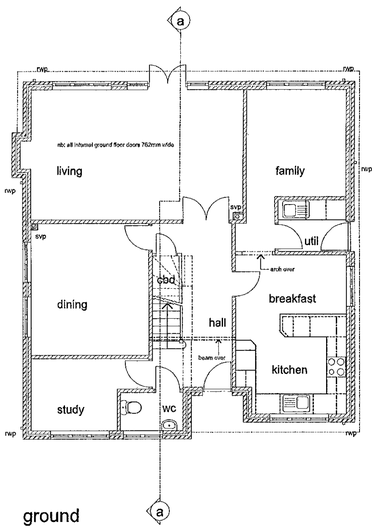

ground

front

side

rear

garage

floor plans

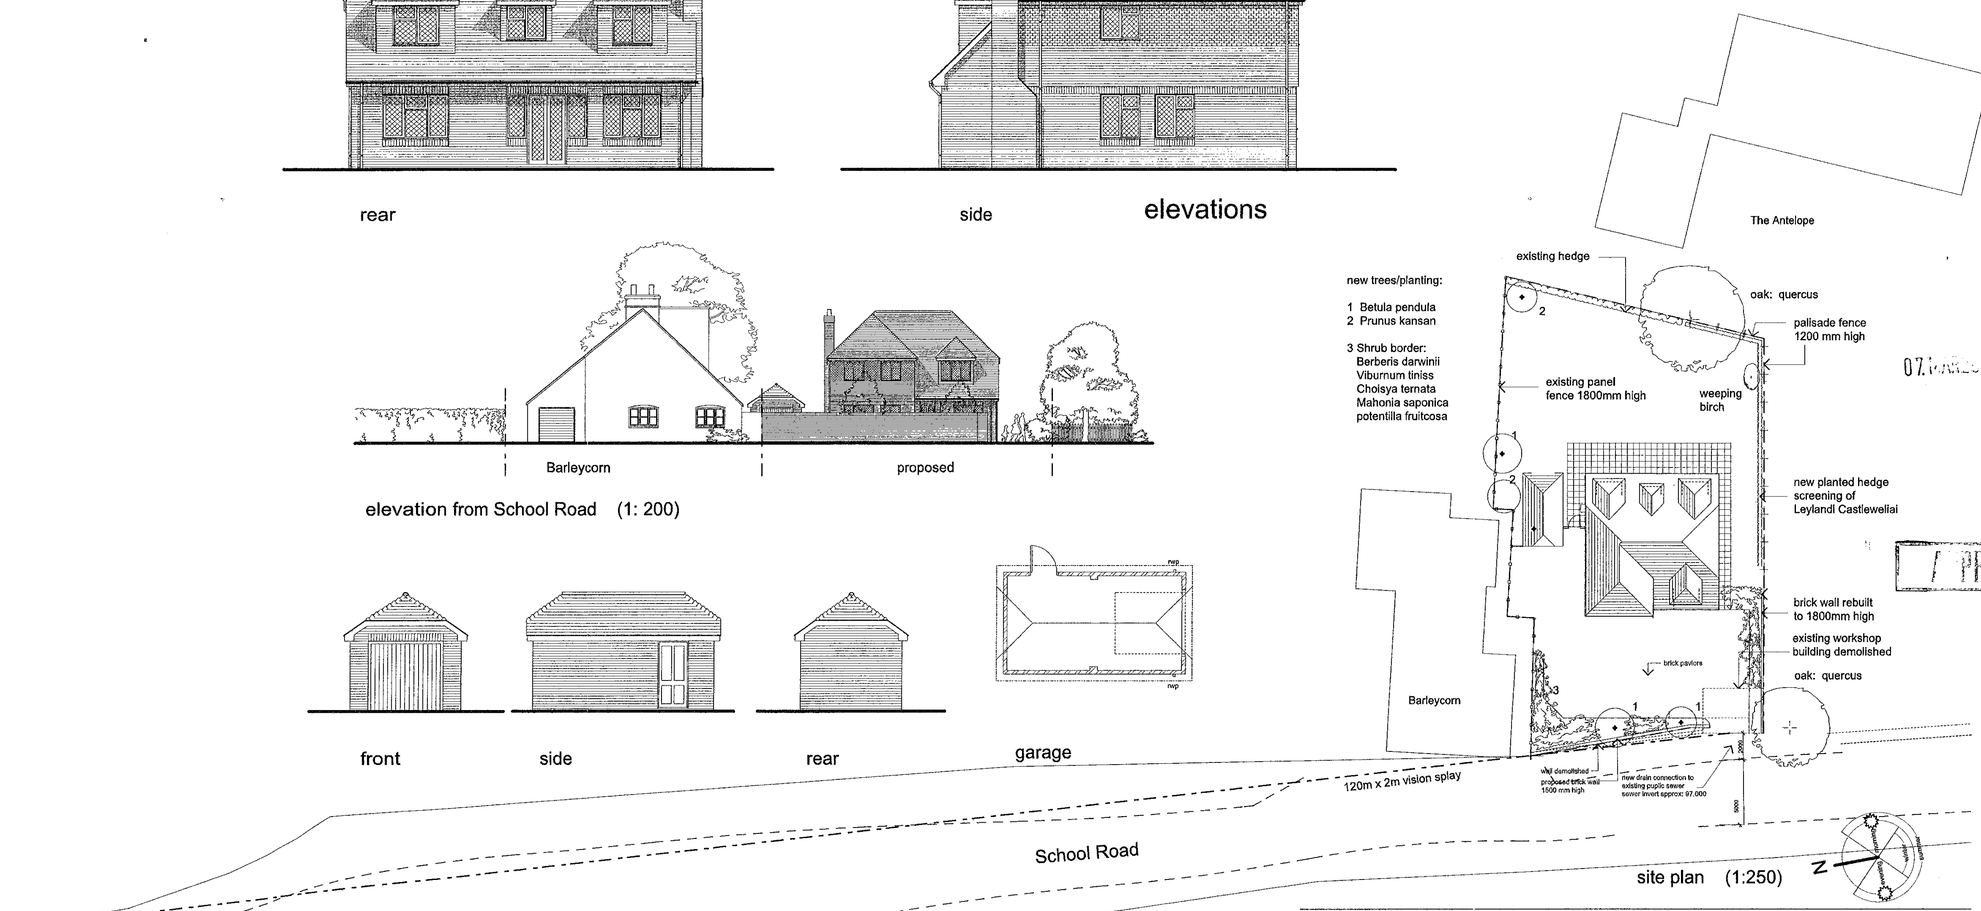

site plan (1:250)

new trees/planting:

1 Betula pendula
2 Prunus kansan

3 Shrub border:
Berberis darwinii
Viburnum tiniss
Choisya ternata
Mahonia saponica
potentilla fruitcosa

PROVED

revision

A	27 / 5 / 99	gable to front elev now hipped 1st floor windows to rear reduced position of site amended
B	2 / 8 / 99	entry to site and garage repositioned vision splay added
C	13 / 9 / 99	site plan amended / info added
D	19 / 1 / 00	updated for building regs
E	24 / 1 / 00	foul drainage amended
F	2 / 2 / 00	ground floor wc amended
G	28 / 2 / 00	parking spaces added
H	29 / 2 / 00	garage repositioned

Land off School Road Hurst

proposed detached dwelling

plans & elevations

Deepwood Properties

scale	date
1:100	April 1999
1999 / SRH / 100	rev H

CD 17/5/00.