

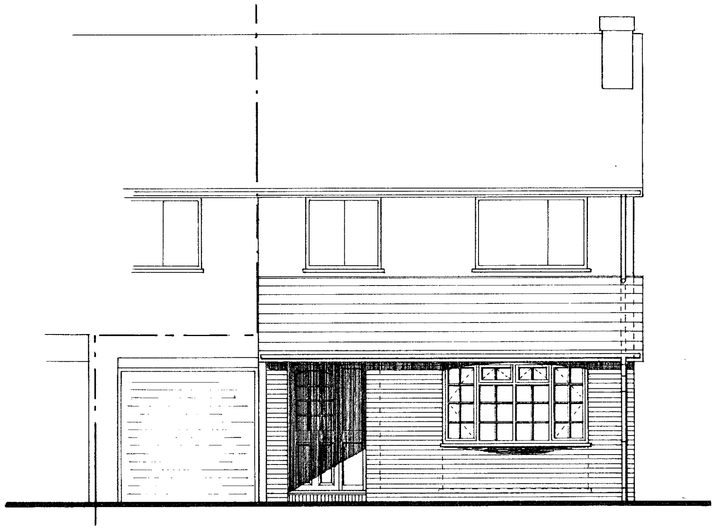



FRONT ELEVATION

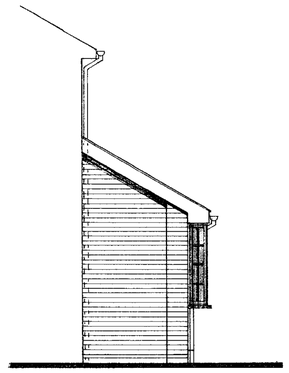


SIDE ELEVATION [east facing]

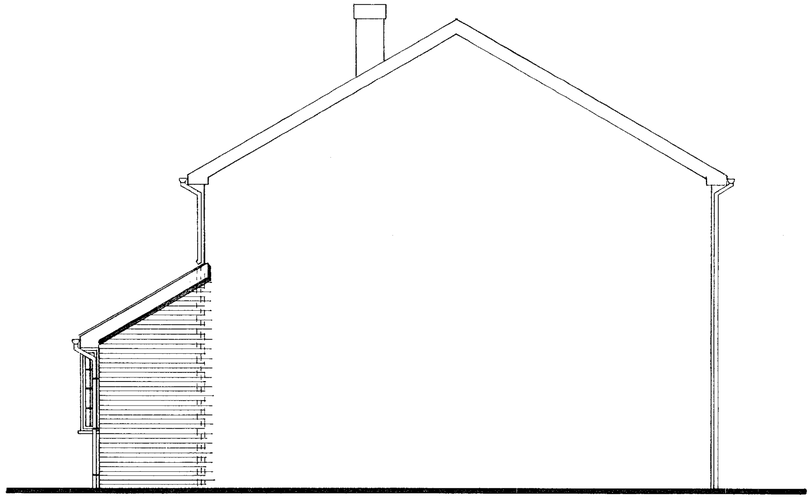


SIDE ELEVATION [west facing]

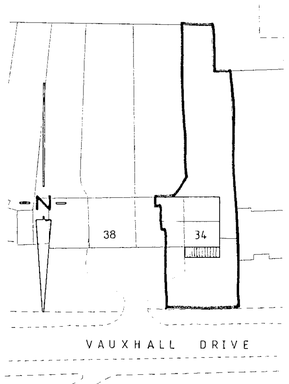

1:500 BLOCK PLAN

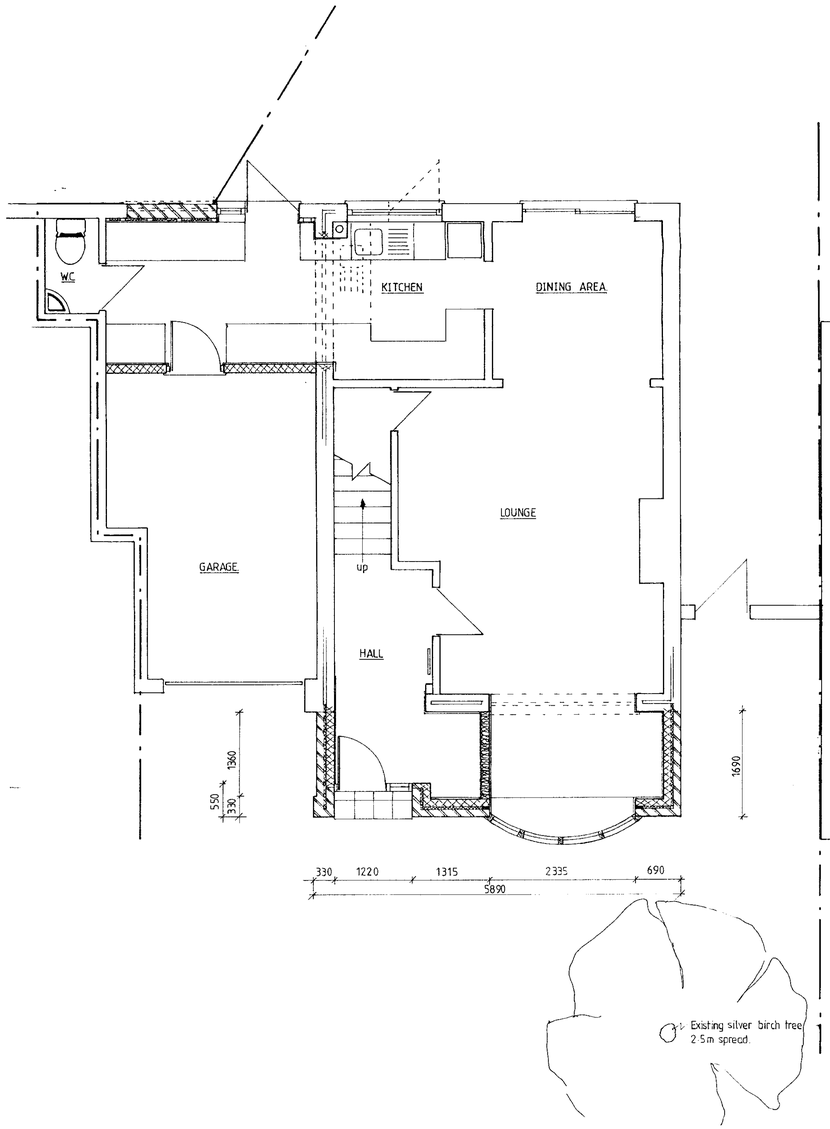

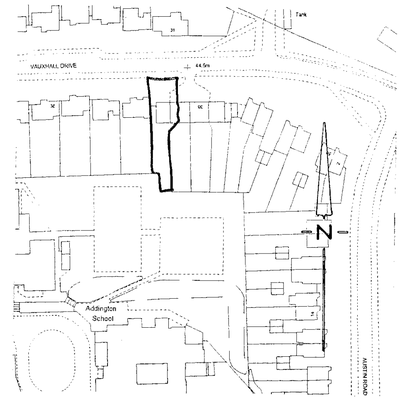

1:1250 SITE LAYOUT

17 MAR 2000 1004

APPROVED

Rev.	Revision Details	By	Date

SINGLE STOREY FRONT EXTENSION
at
34, VAUXHALL DRIVE,
WOODLEY,
READING,
BERKSHIRE.
RG5 4DU.

Drawn C J.T.	Checked	Drg No.
Date 3/00	Date	
Scale 1:50		

1665-3921

D 18/1/00

JG DESIGN