


FRONT ELEVATION

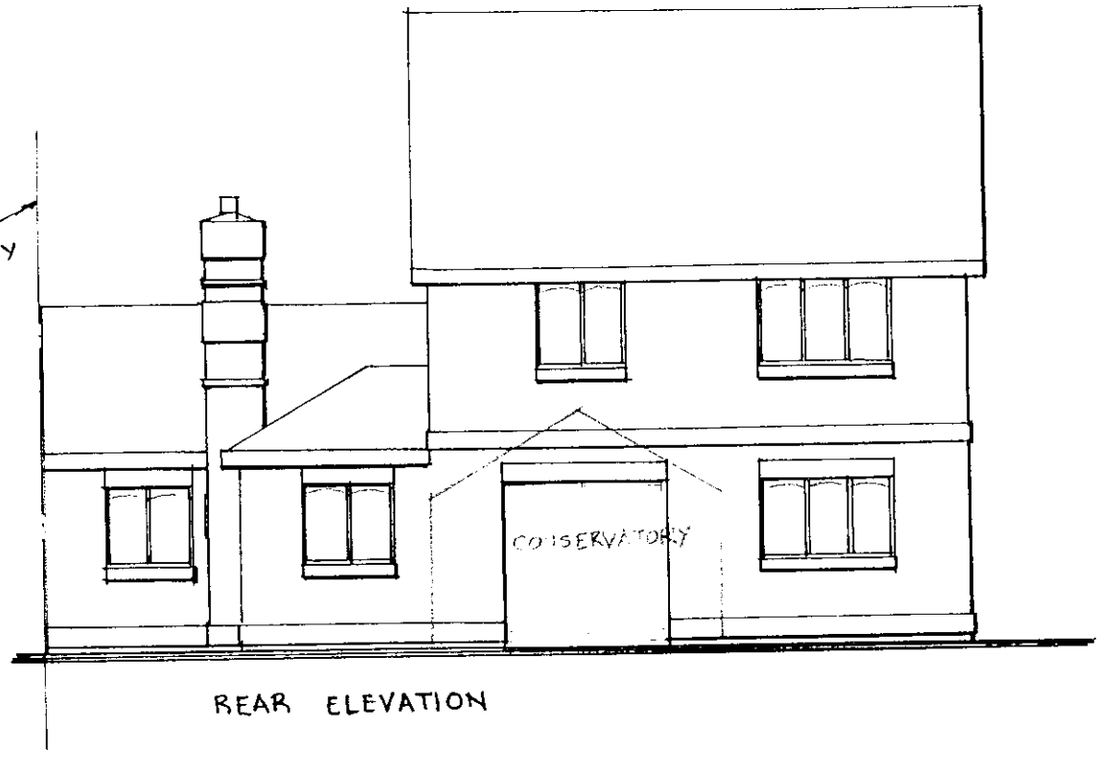

REAR ELEVATION

APPROVED

AS PROPOSED

192A READING ROAD


WOKINGHAM

1:100


14·03·00




1/12/00.

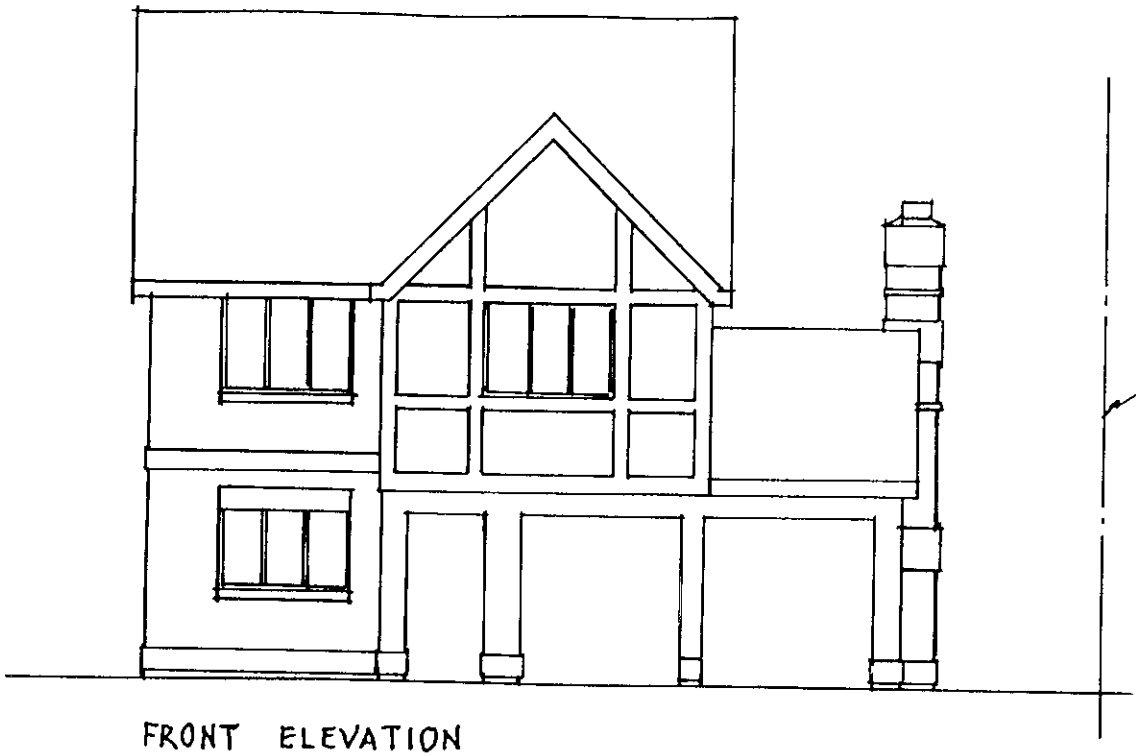

FRONT ELEVATION

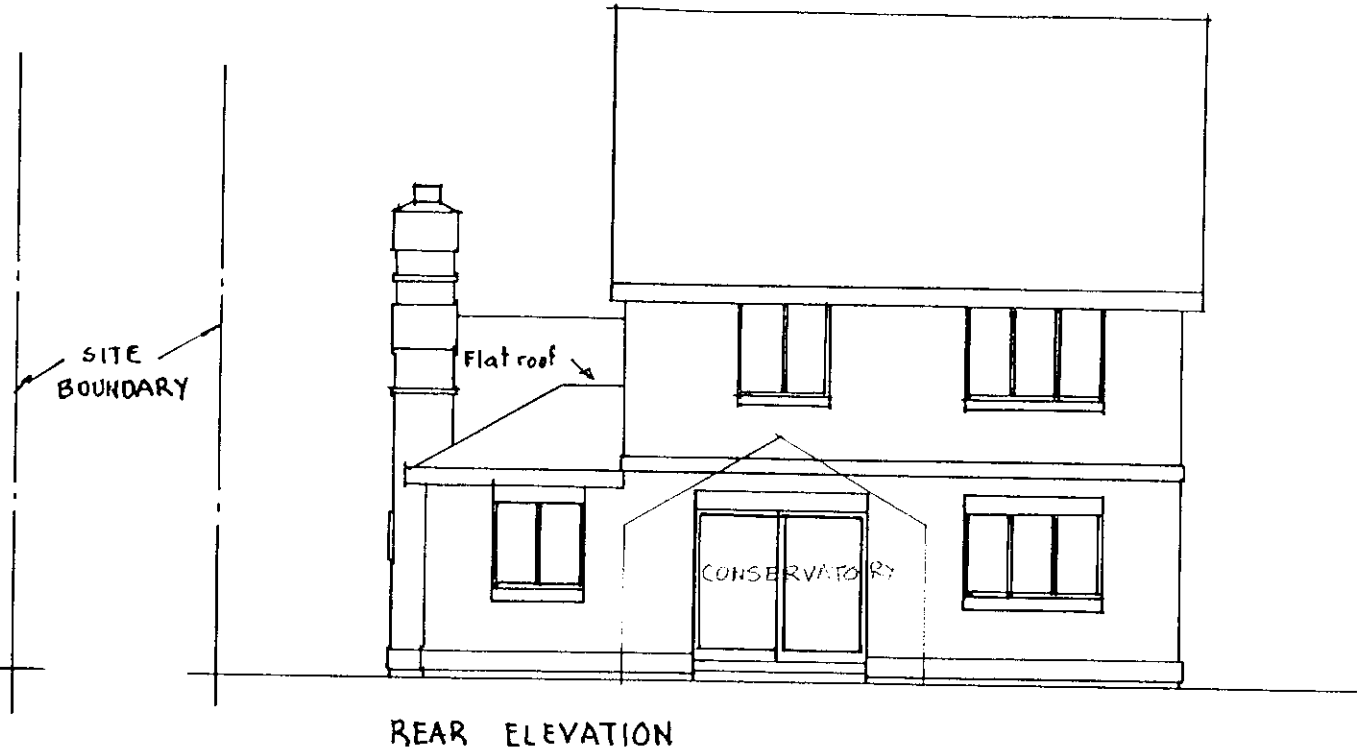

REAR ELEVATION

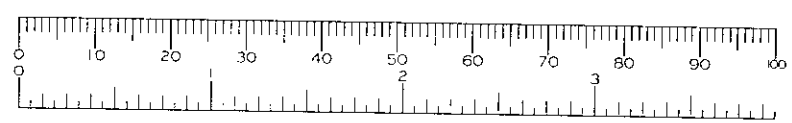


AS EXISTING

192A READING ROAD
WOKINGHAM

1 : 100

14 : 03 : 00

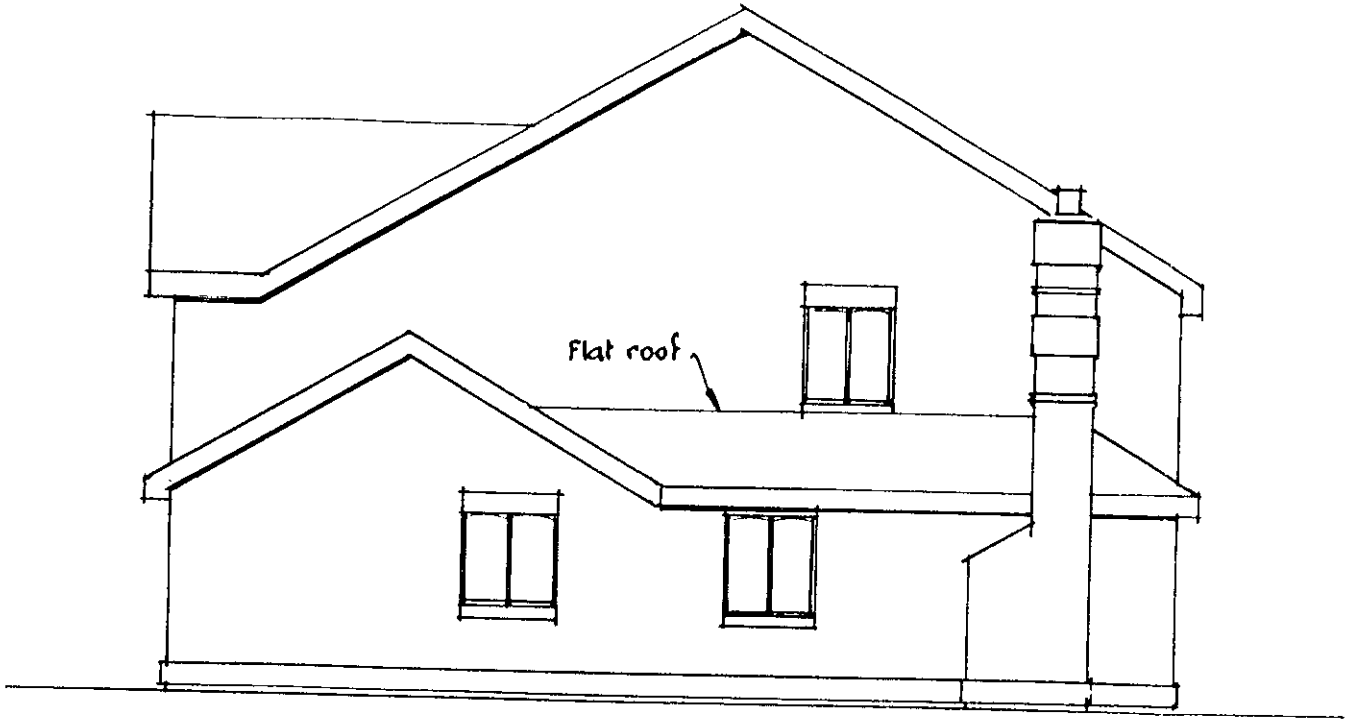



SIDE ELEVATION

AS EXISTING


1 : 100

192A READING ROAD
WOKINGHAM

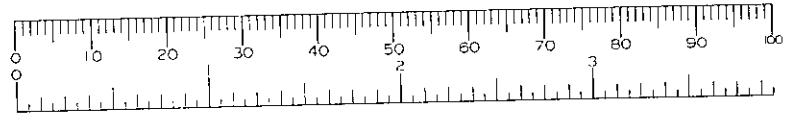

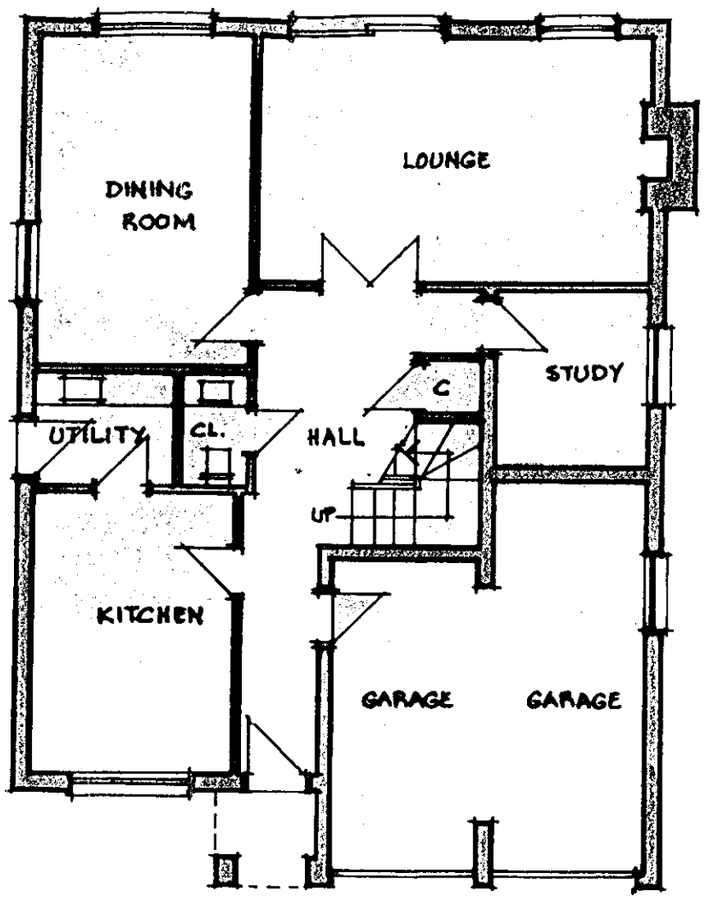


GROUND FLOOR PLAN

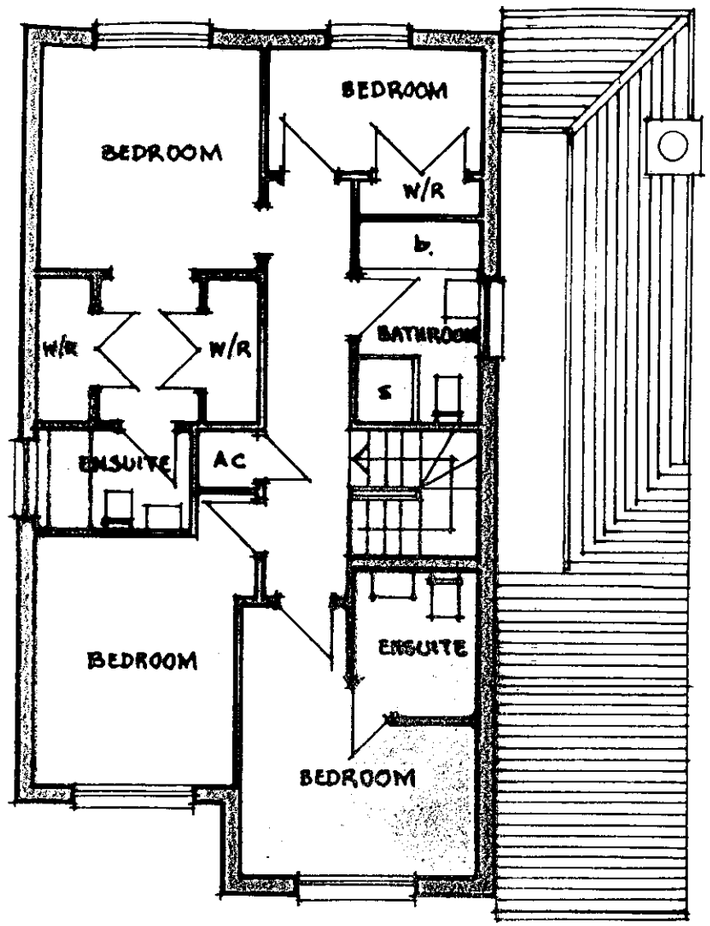


FIRST FLOOR PLAN

15 EXISTING

192A READING ROAD
WOKINGHAM

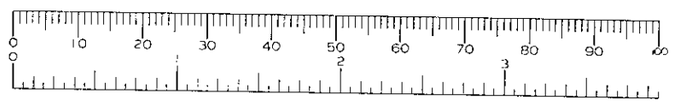

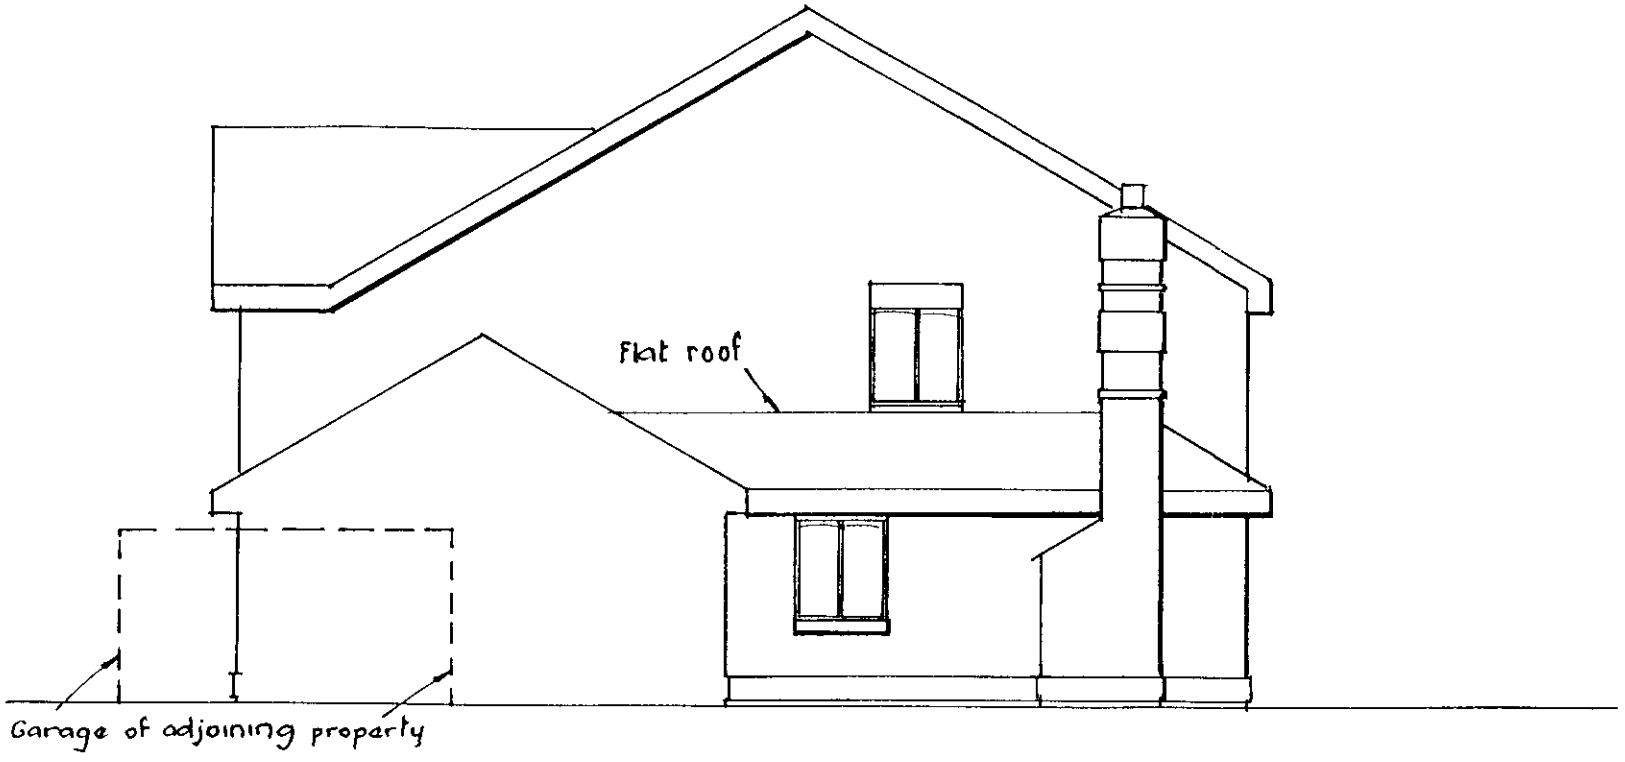

SIDE ELEVATION


APPROVED

AS PROPOSED


1 : 100 14 : 03 : 00

192A READING ROAD

WOKINGHAM

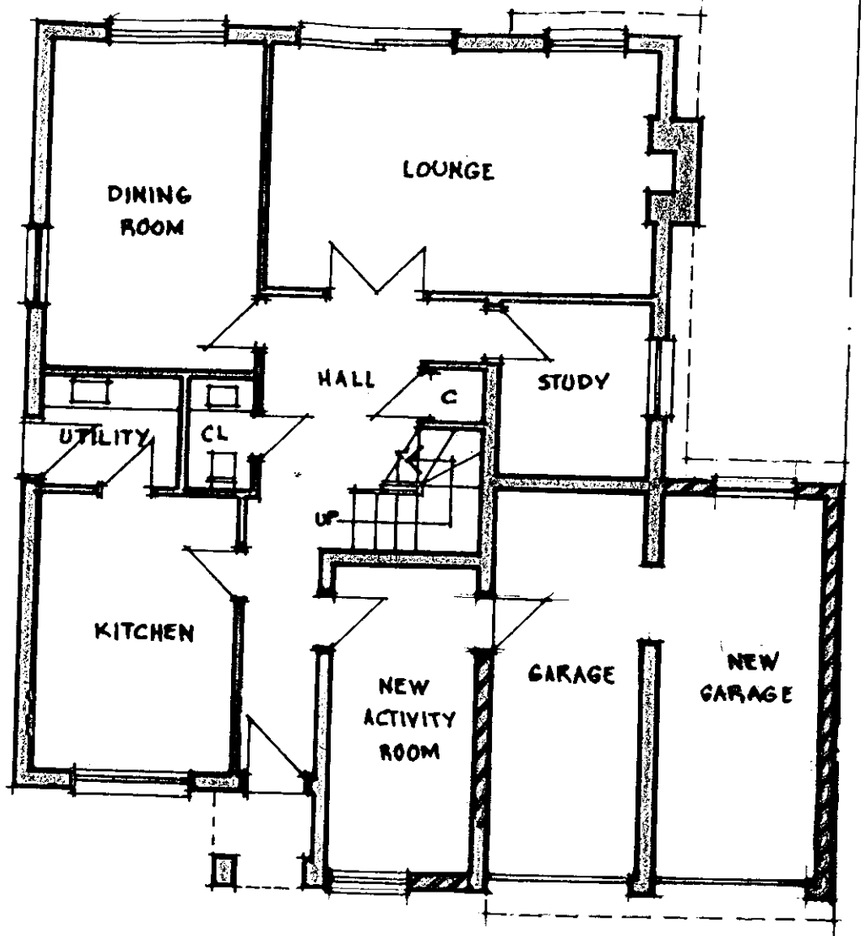

GROUND FLOOR PLAN

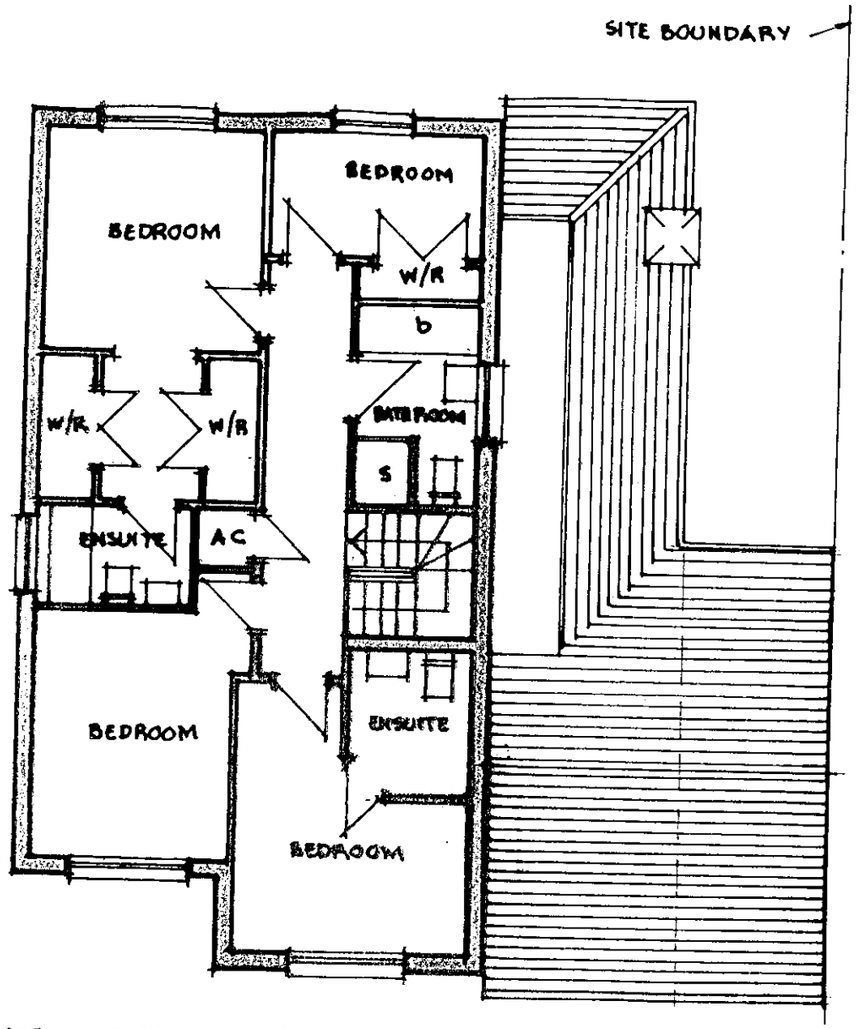

FIRST FLOOR PLAN


AS PROPOSED

192A READING ROAD
WOKINGHAM

APPROVED

0 10 20 30 40 50 60 70 80 90 100
0 2 3

9/12/00

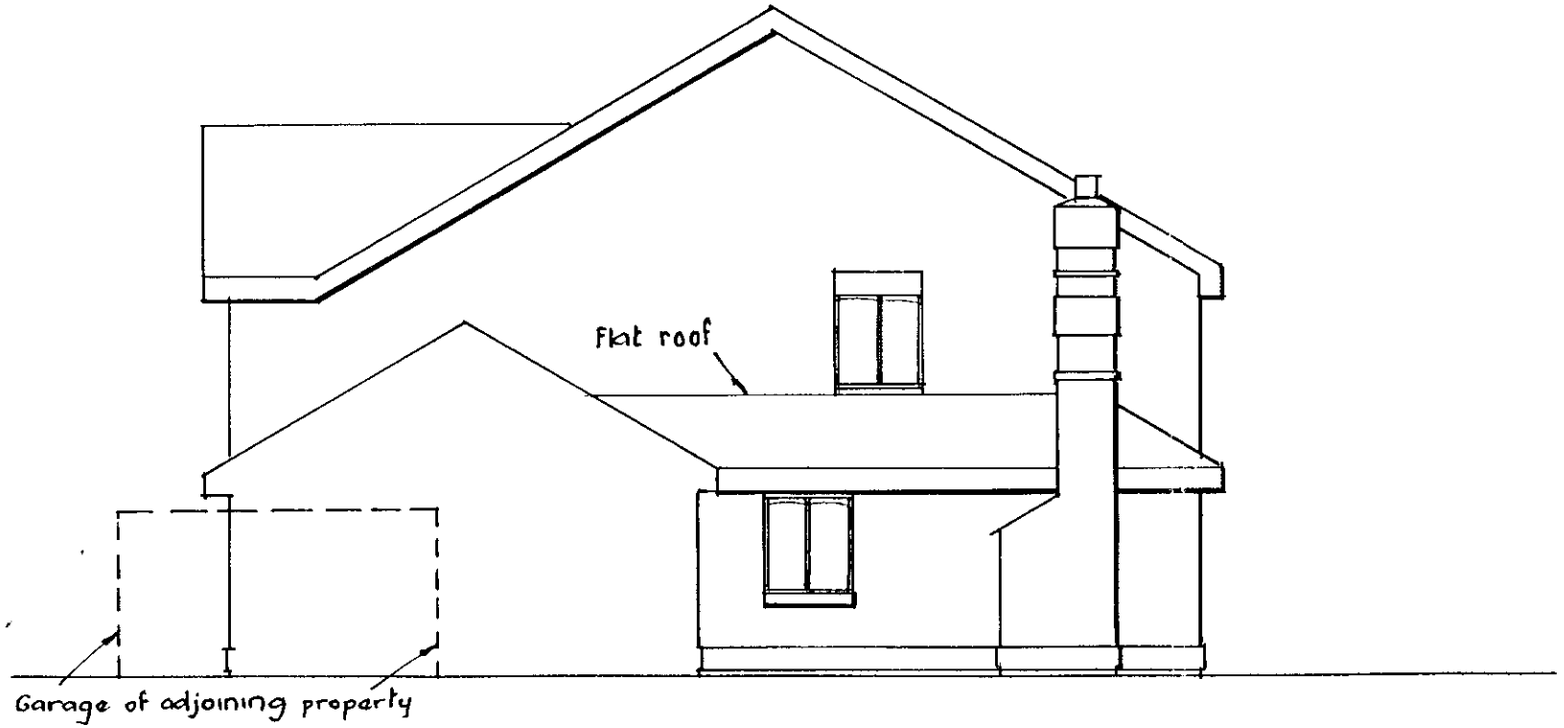



15. SEP. 2008 2430

SIDE ELEVATION


AS EXISTING

1 : 100 14 : 03 : 00

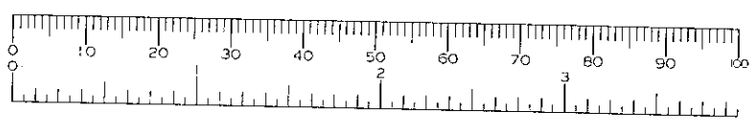

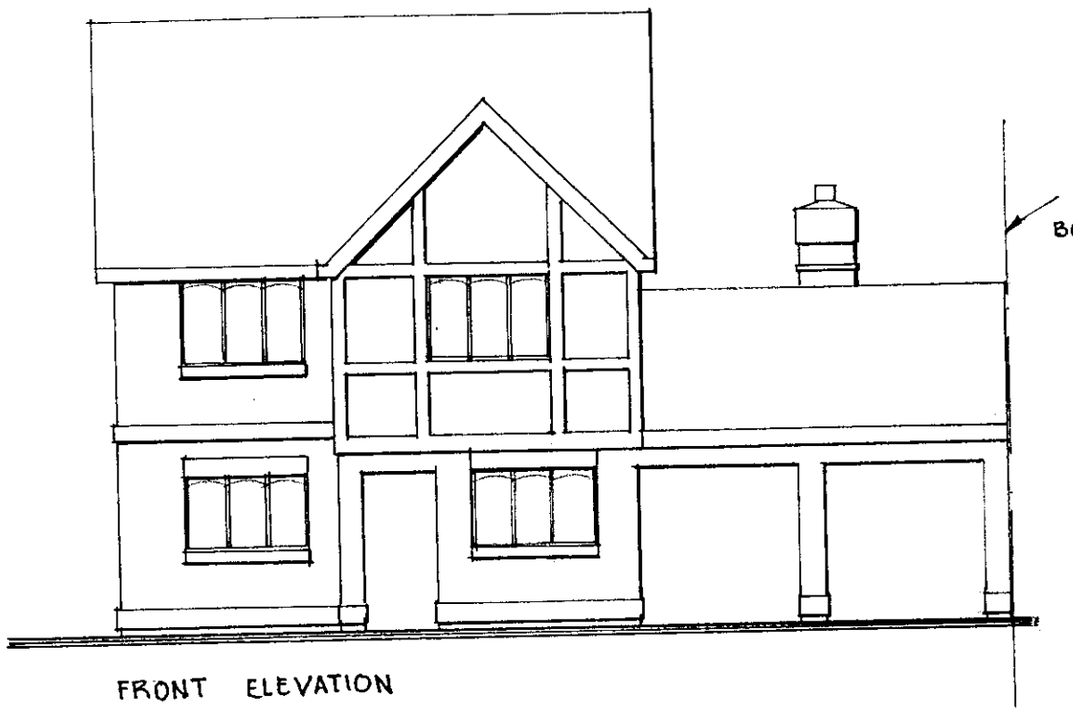

FRONT ELEVATION

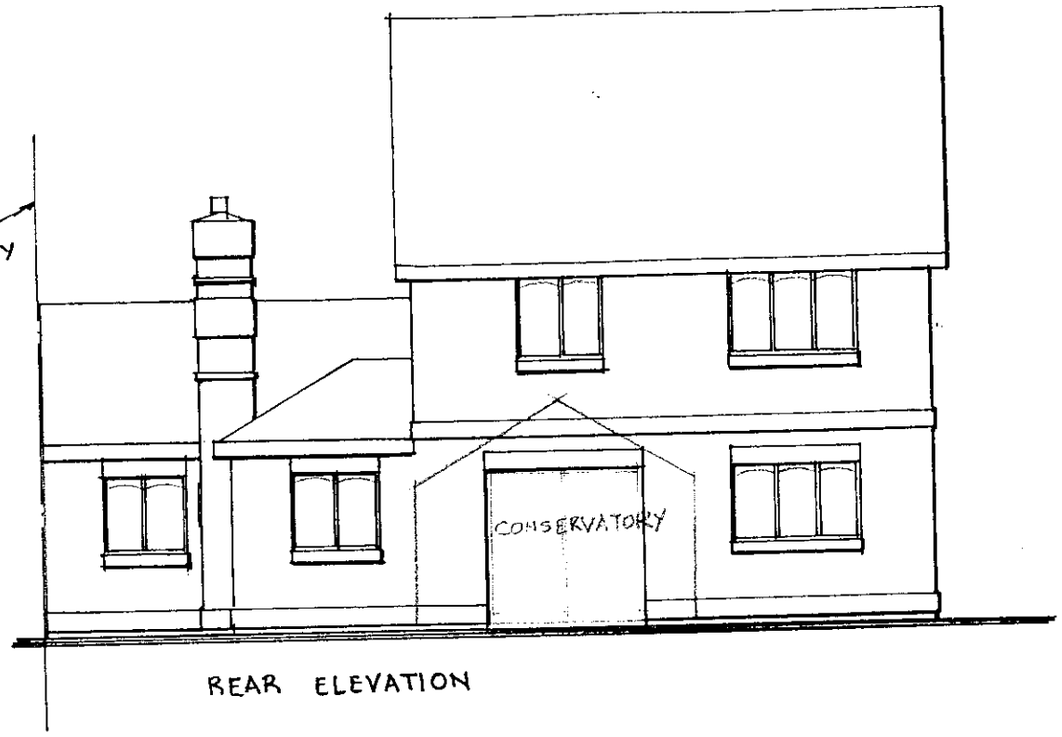

REAR ELEVATION

AS EXISTING

1:100

14·03·00

15. Sep. 2000 2430